


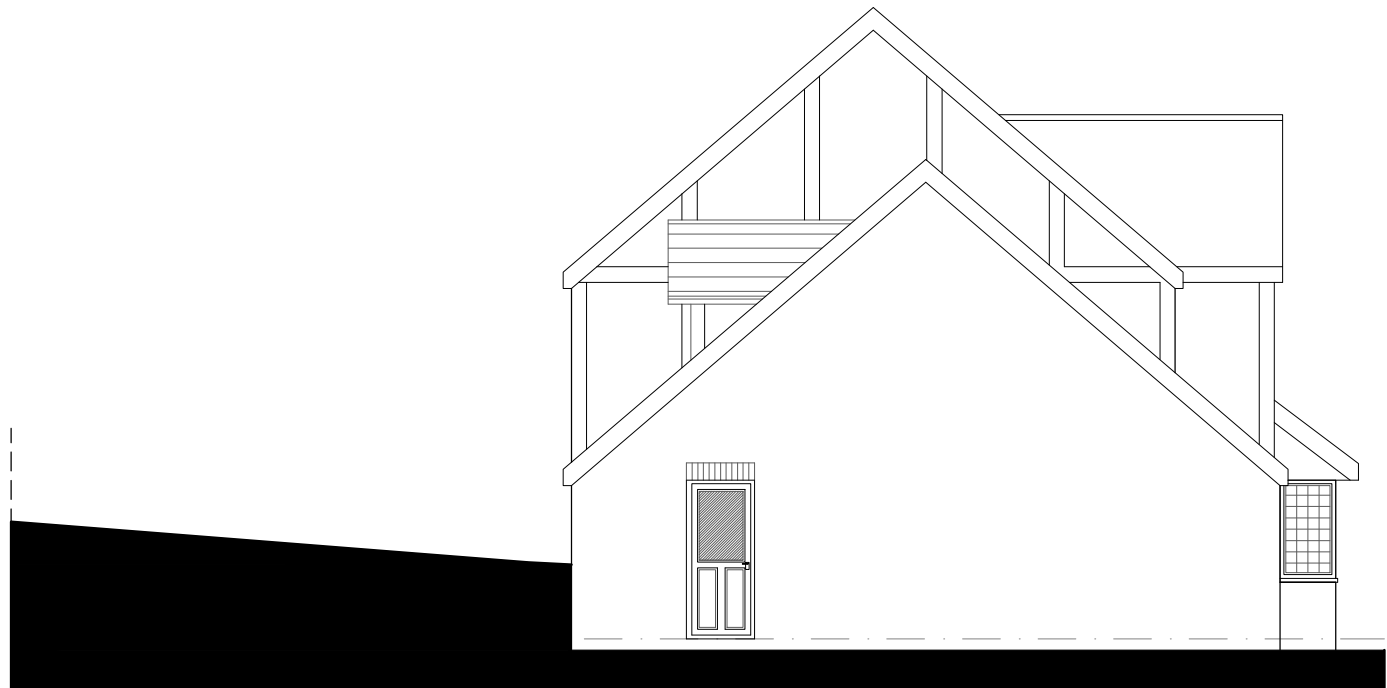

EXISTING SIDE ELEVATION




EXISTING SIDE ELEVATION




EXISTING SIDE ELEVATION




EXISTING SIDE ELEVATION

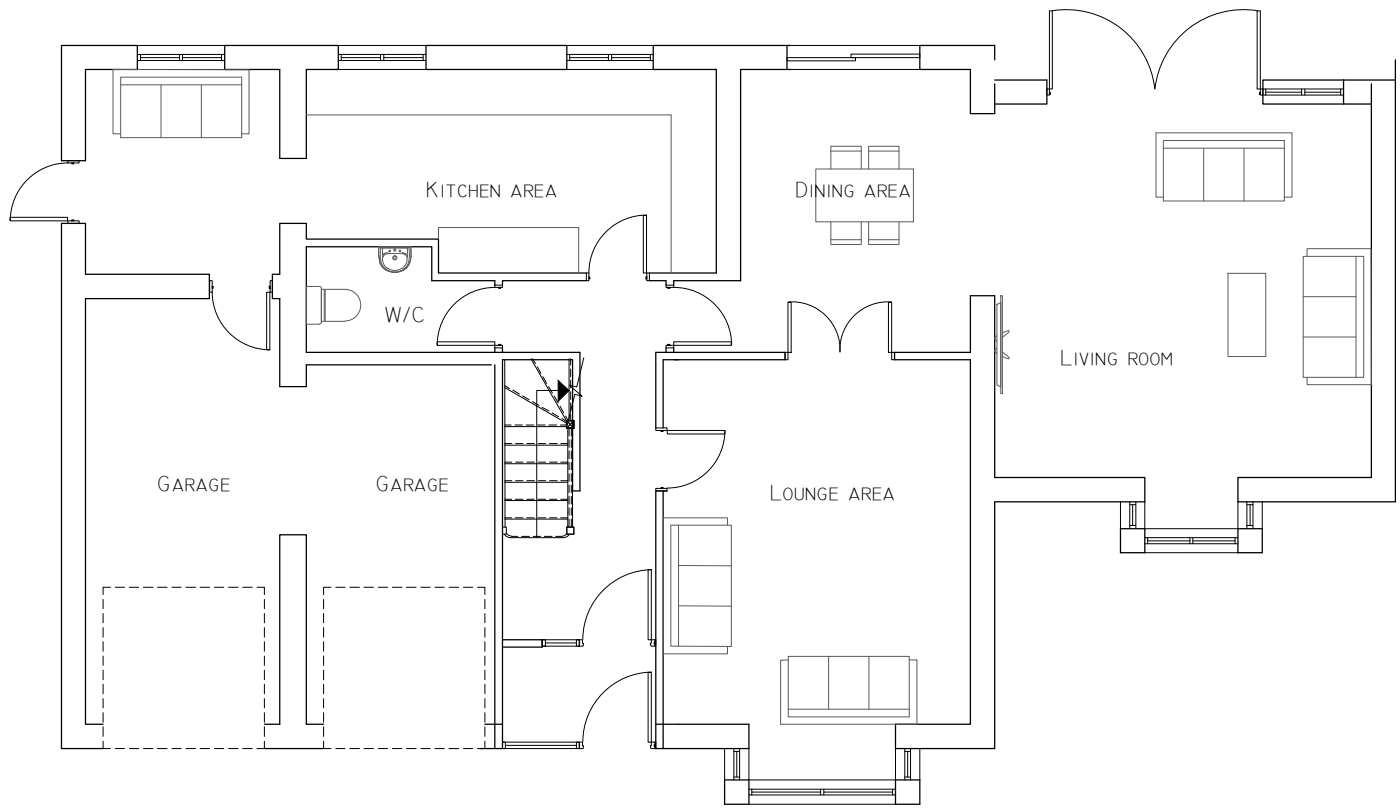

EXISTING GROUND FLOOR PLAN

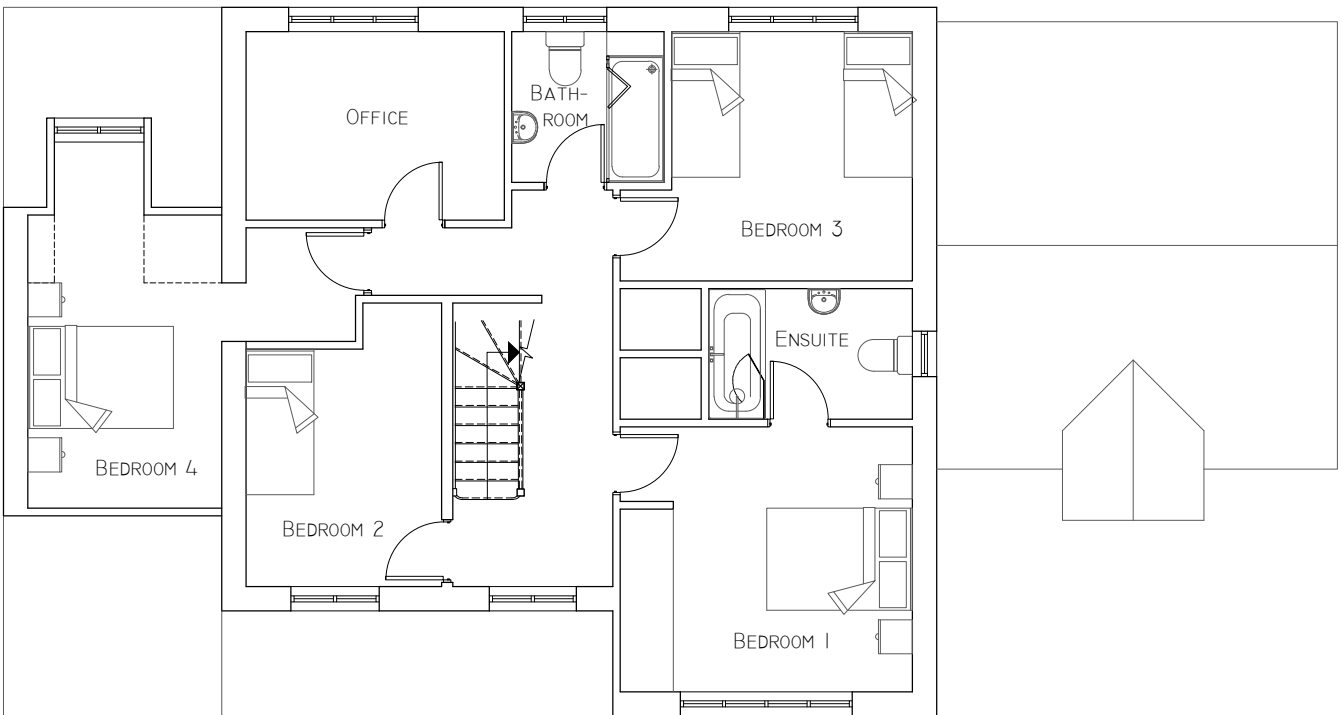

EXISTING FIRST FLOOR PLAN

 

1:100 SCALE

Notes:
Do Not Scale. Use only figured dimensions.
All dimensions to be checked on site prior to construction.
Any discrepancies to be notified to the architect.

PLANNING

Client D. POWAR	Project 3 BRONTE VIEW GRAVESEND KENT	Scale AS SHOWN	Drawn MH
Title EXISTING FLOOR PLANS ELEVATIONS	Project No. 230	Check JH	
	Drawing No. 230PD-01	Revision	Date OCT 22

HASKINS
DESIGNS LTD.
The Civic Centre, St Mary's Road, Swanley, Kent, BR8 7BU.
Phone: 01322 479561 Mobile: 07602 182202
info@haskinsdesigns.co.uk Website: haskinsdesigns.co.uk

Rev	Date	Comments	Rev	Date	Comments
-----	------	----------	-----	------	----------