


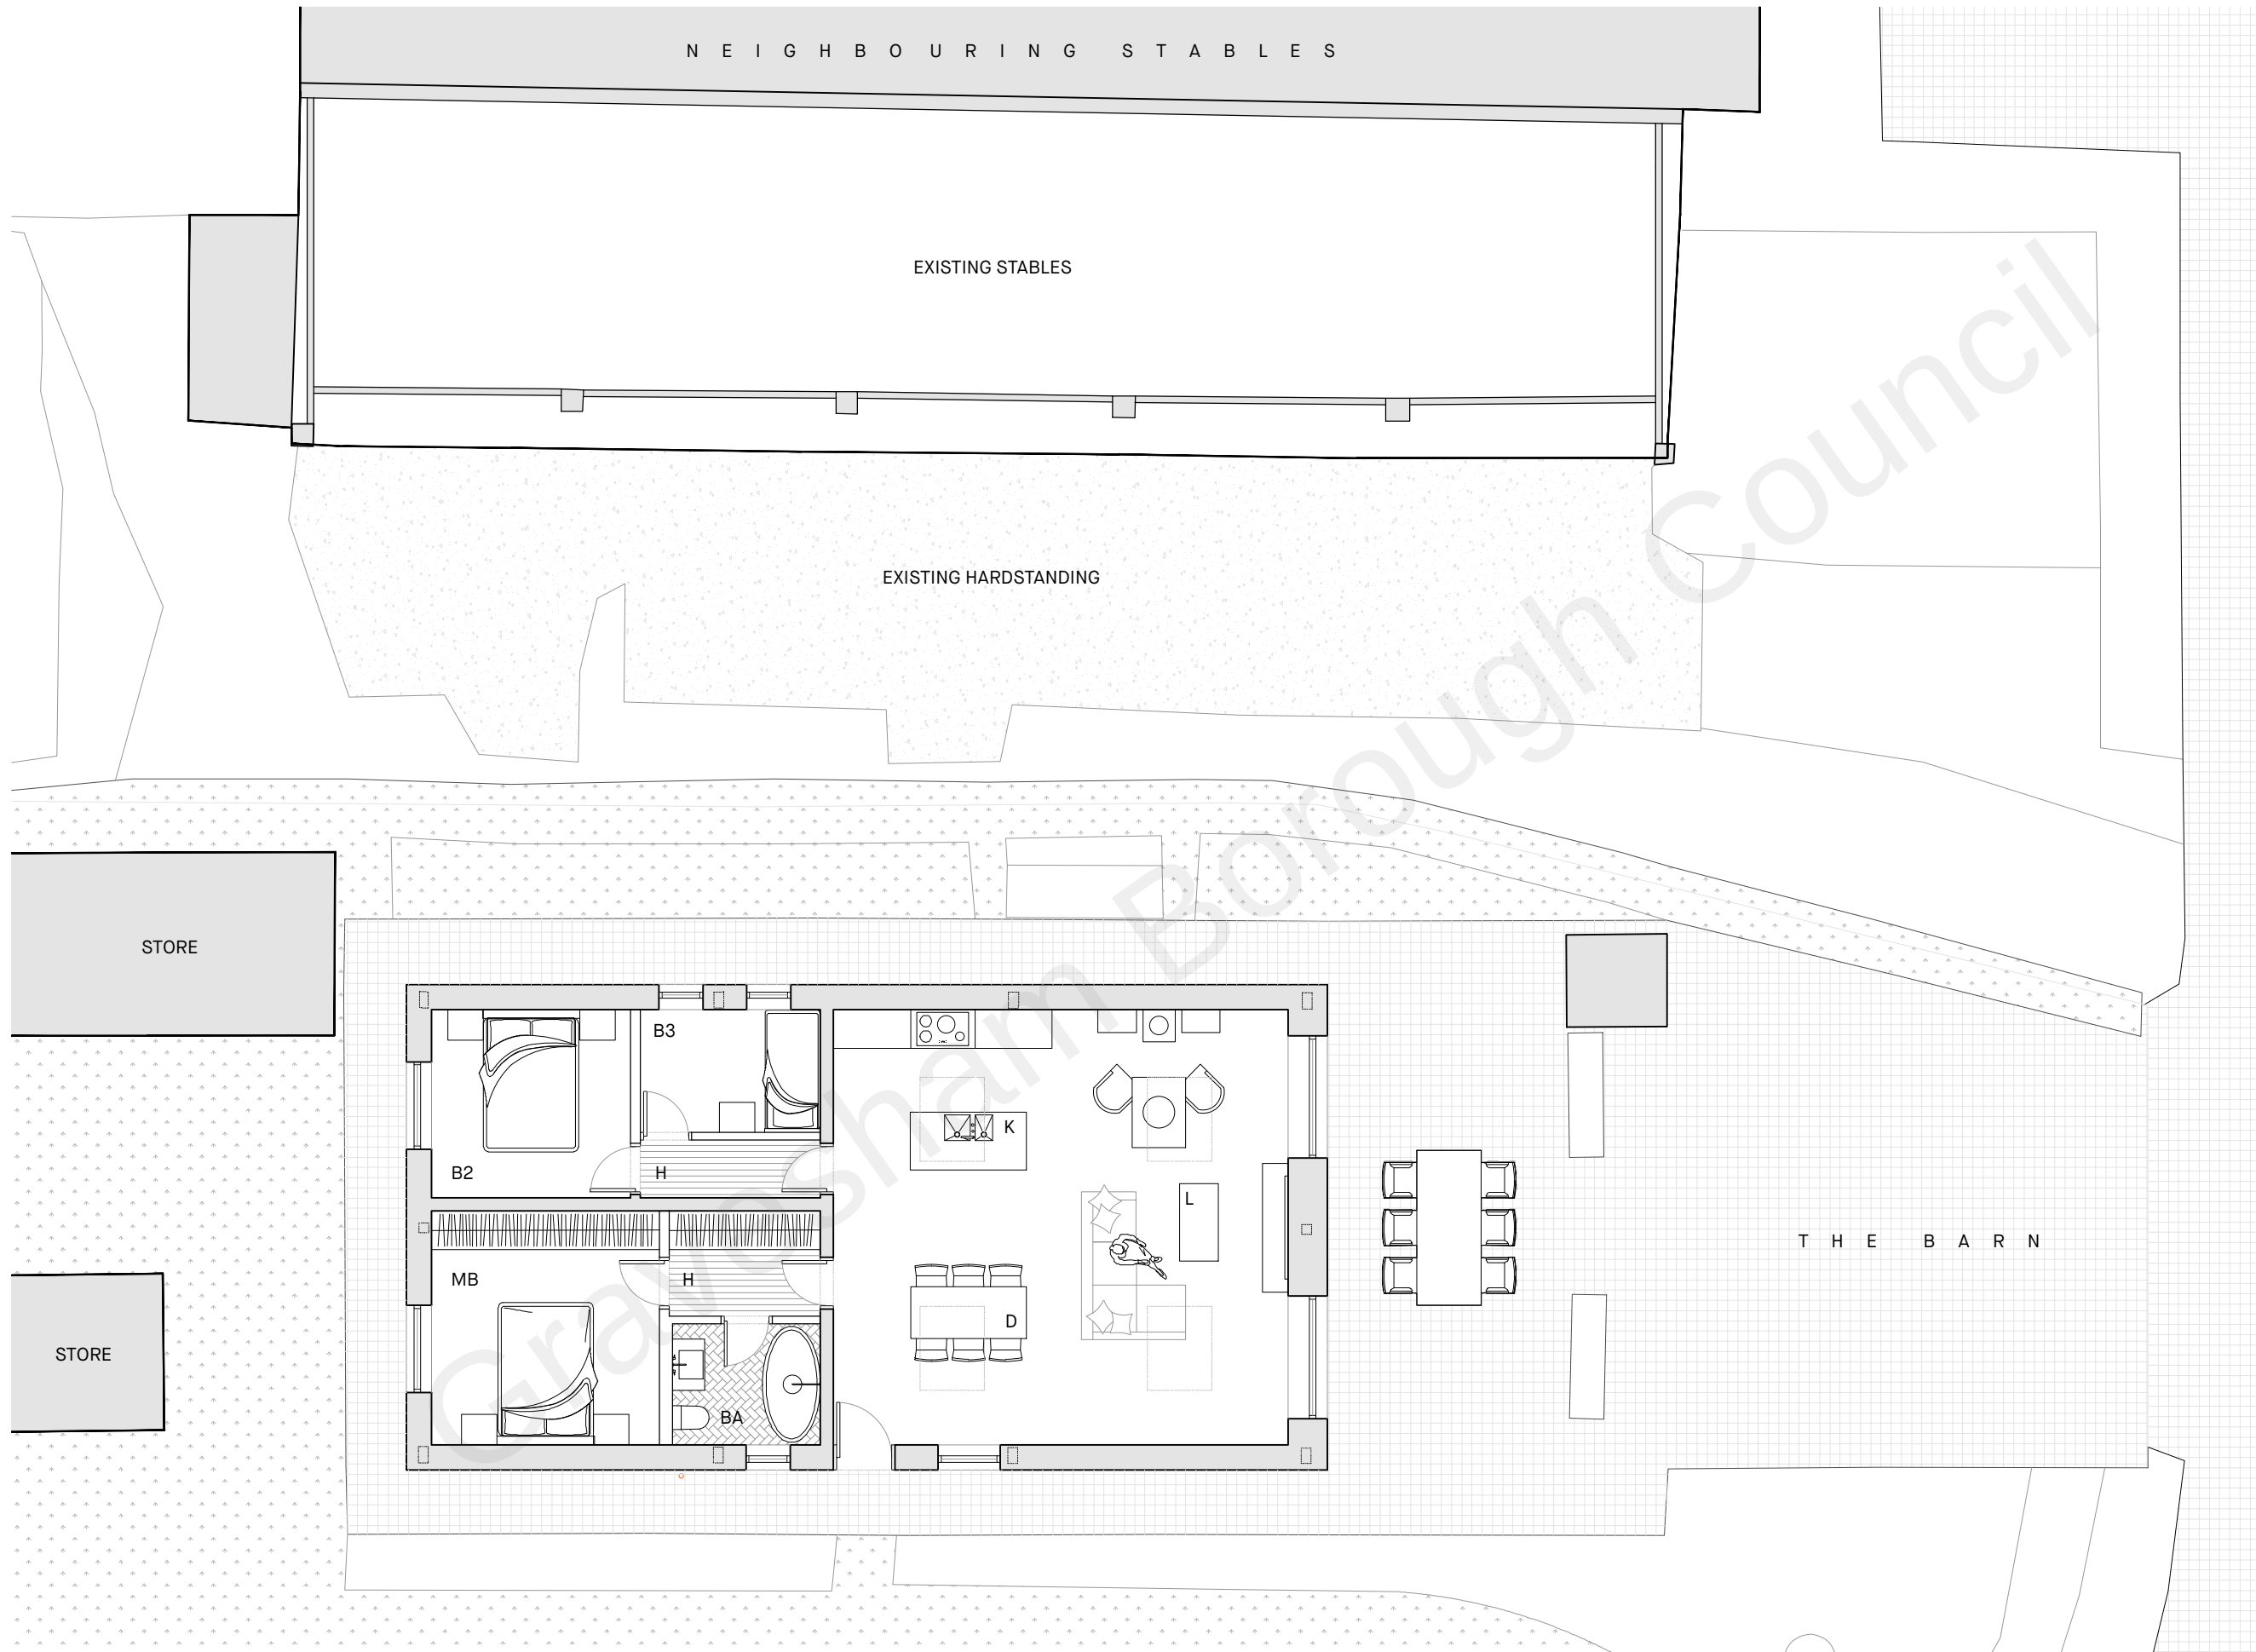

DO NOT SCALE FROM THIS DRAWING. ALL DIMENSIONS ARE TO BE CHECKED ON SITE. THIS DRAWING IS TO BE READ IN CONJUNCTION WITH ALL CONSULTANTS INFORMATION.

TAYLORHARE ARCHITECTS IS A LIMITED COMPANY REGISTERED IN ENGLAND AND WALES: NO. 10695684.

REV	DATE	DESCRIPTION

TILA

01227 668 073
hello@taylorhare.com
taylorhare.com

TaylorHare Architects

The Cowshed
Overland Lane
Aldi, CT13 2LE

PROJECT:
2114 BJMN
CONVERSION/EXTENSION TO THE BARN
JESKYNs ROAD, COBHAM, DA13 9BL

DRAWING TITLE:
EXISTING
GROUND FLOOR PLAN

SCALE: 1:100 @ A3	DRAWN BY: 11
DATE DRAWN: MAY 2021	CHECKED BY: 03

STATUS:
PLANNING

DRAWING NUMBER:
2114_002

REVISION: