

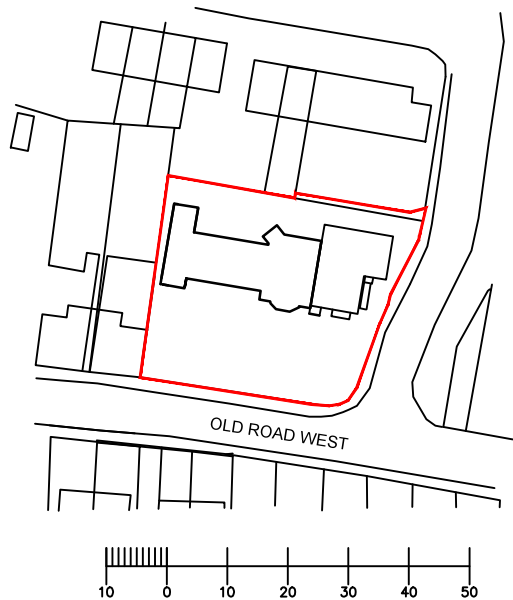


Notes	
	All dimensions shown are in millimeters unless otherwise stated. Only figured dimension to be taken from this drawing and not scaled dimensions.

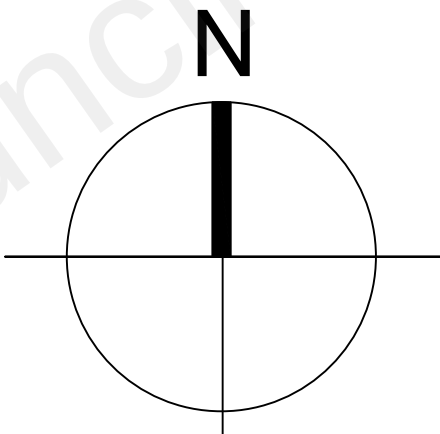

LOCATION PLAN 1:1250

 

OLD ROAD WEST

LOCATION PLAN 1:200

Project: PROPOSED BIN STORE 30 OLD ROAD WEST GRAVESEND DA11 0LL			
CLIENT: T HEALTHCARE LTD		DATE:	00-01-22
		CHECKED BY:	TA
REV:		Date	SCALE: 1:200@A3
		DRAWN BY:	TA
		PRIOR SITE PLAN	

Loft conversion & Extension Specialists 07815559217 / 02077121486	
220310-10A	
© This drawing and the building work illustrated are copyright and may not be reproduced without written permission.	