


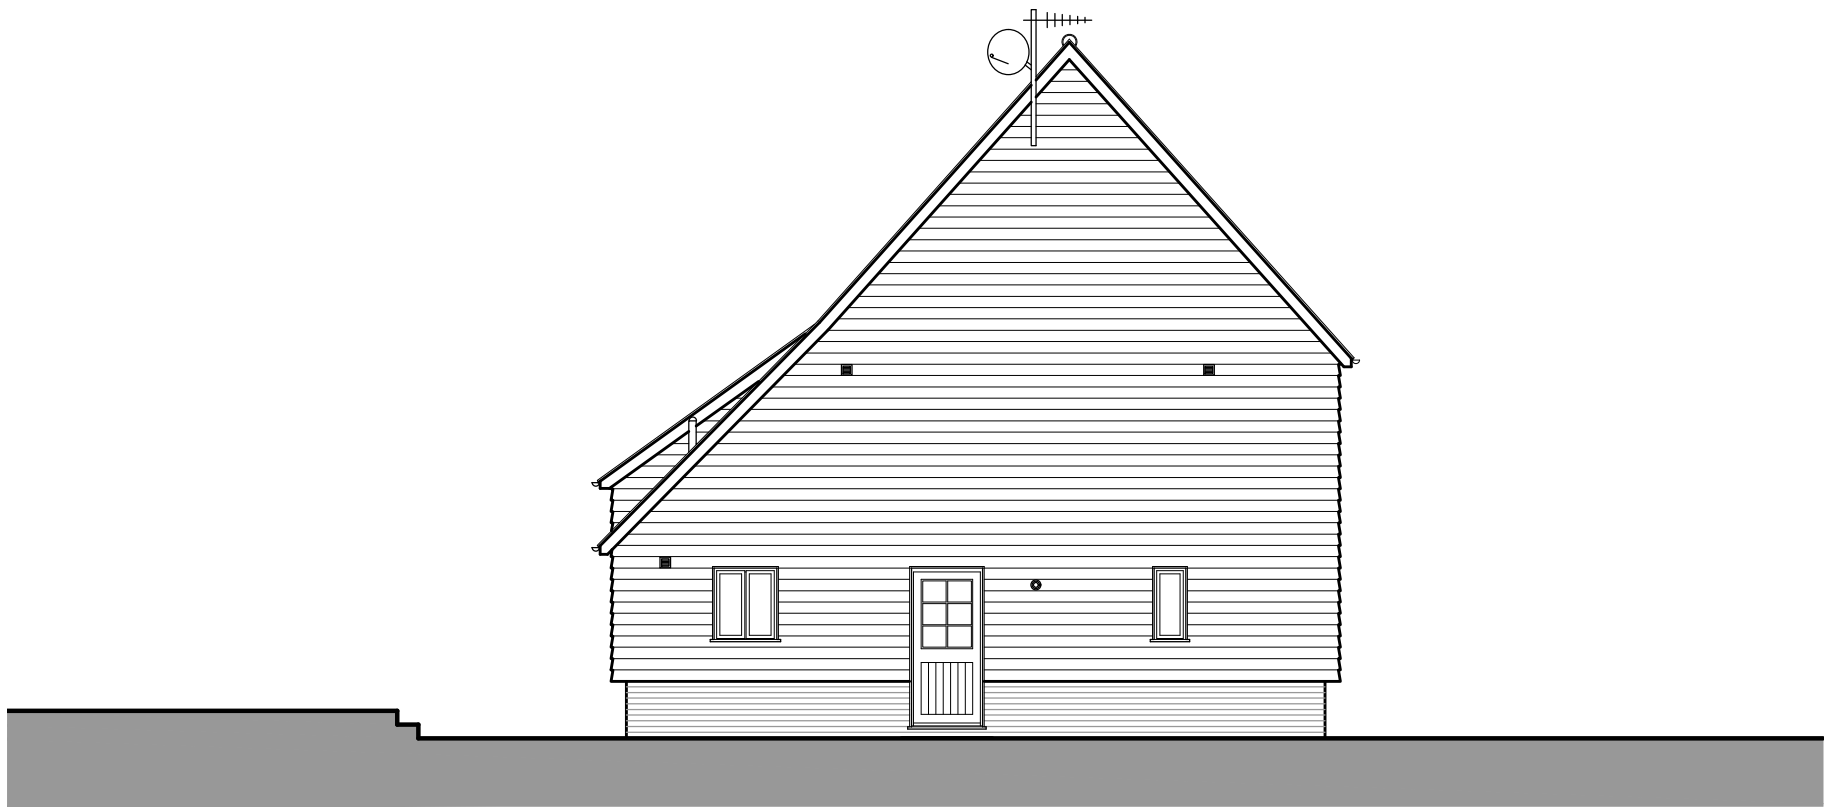


east elevation




north elevation




west elevation

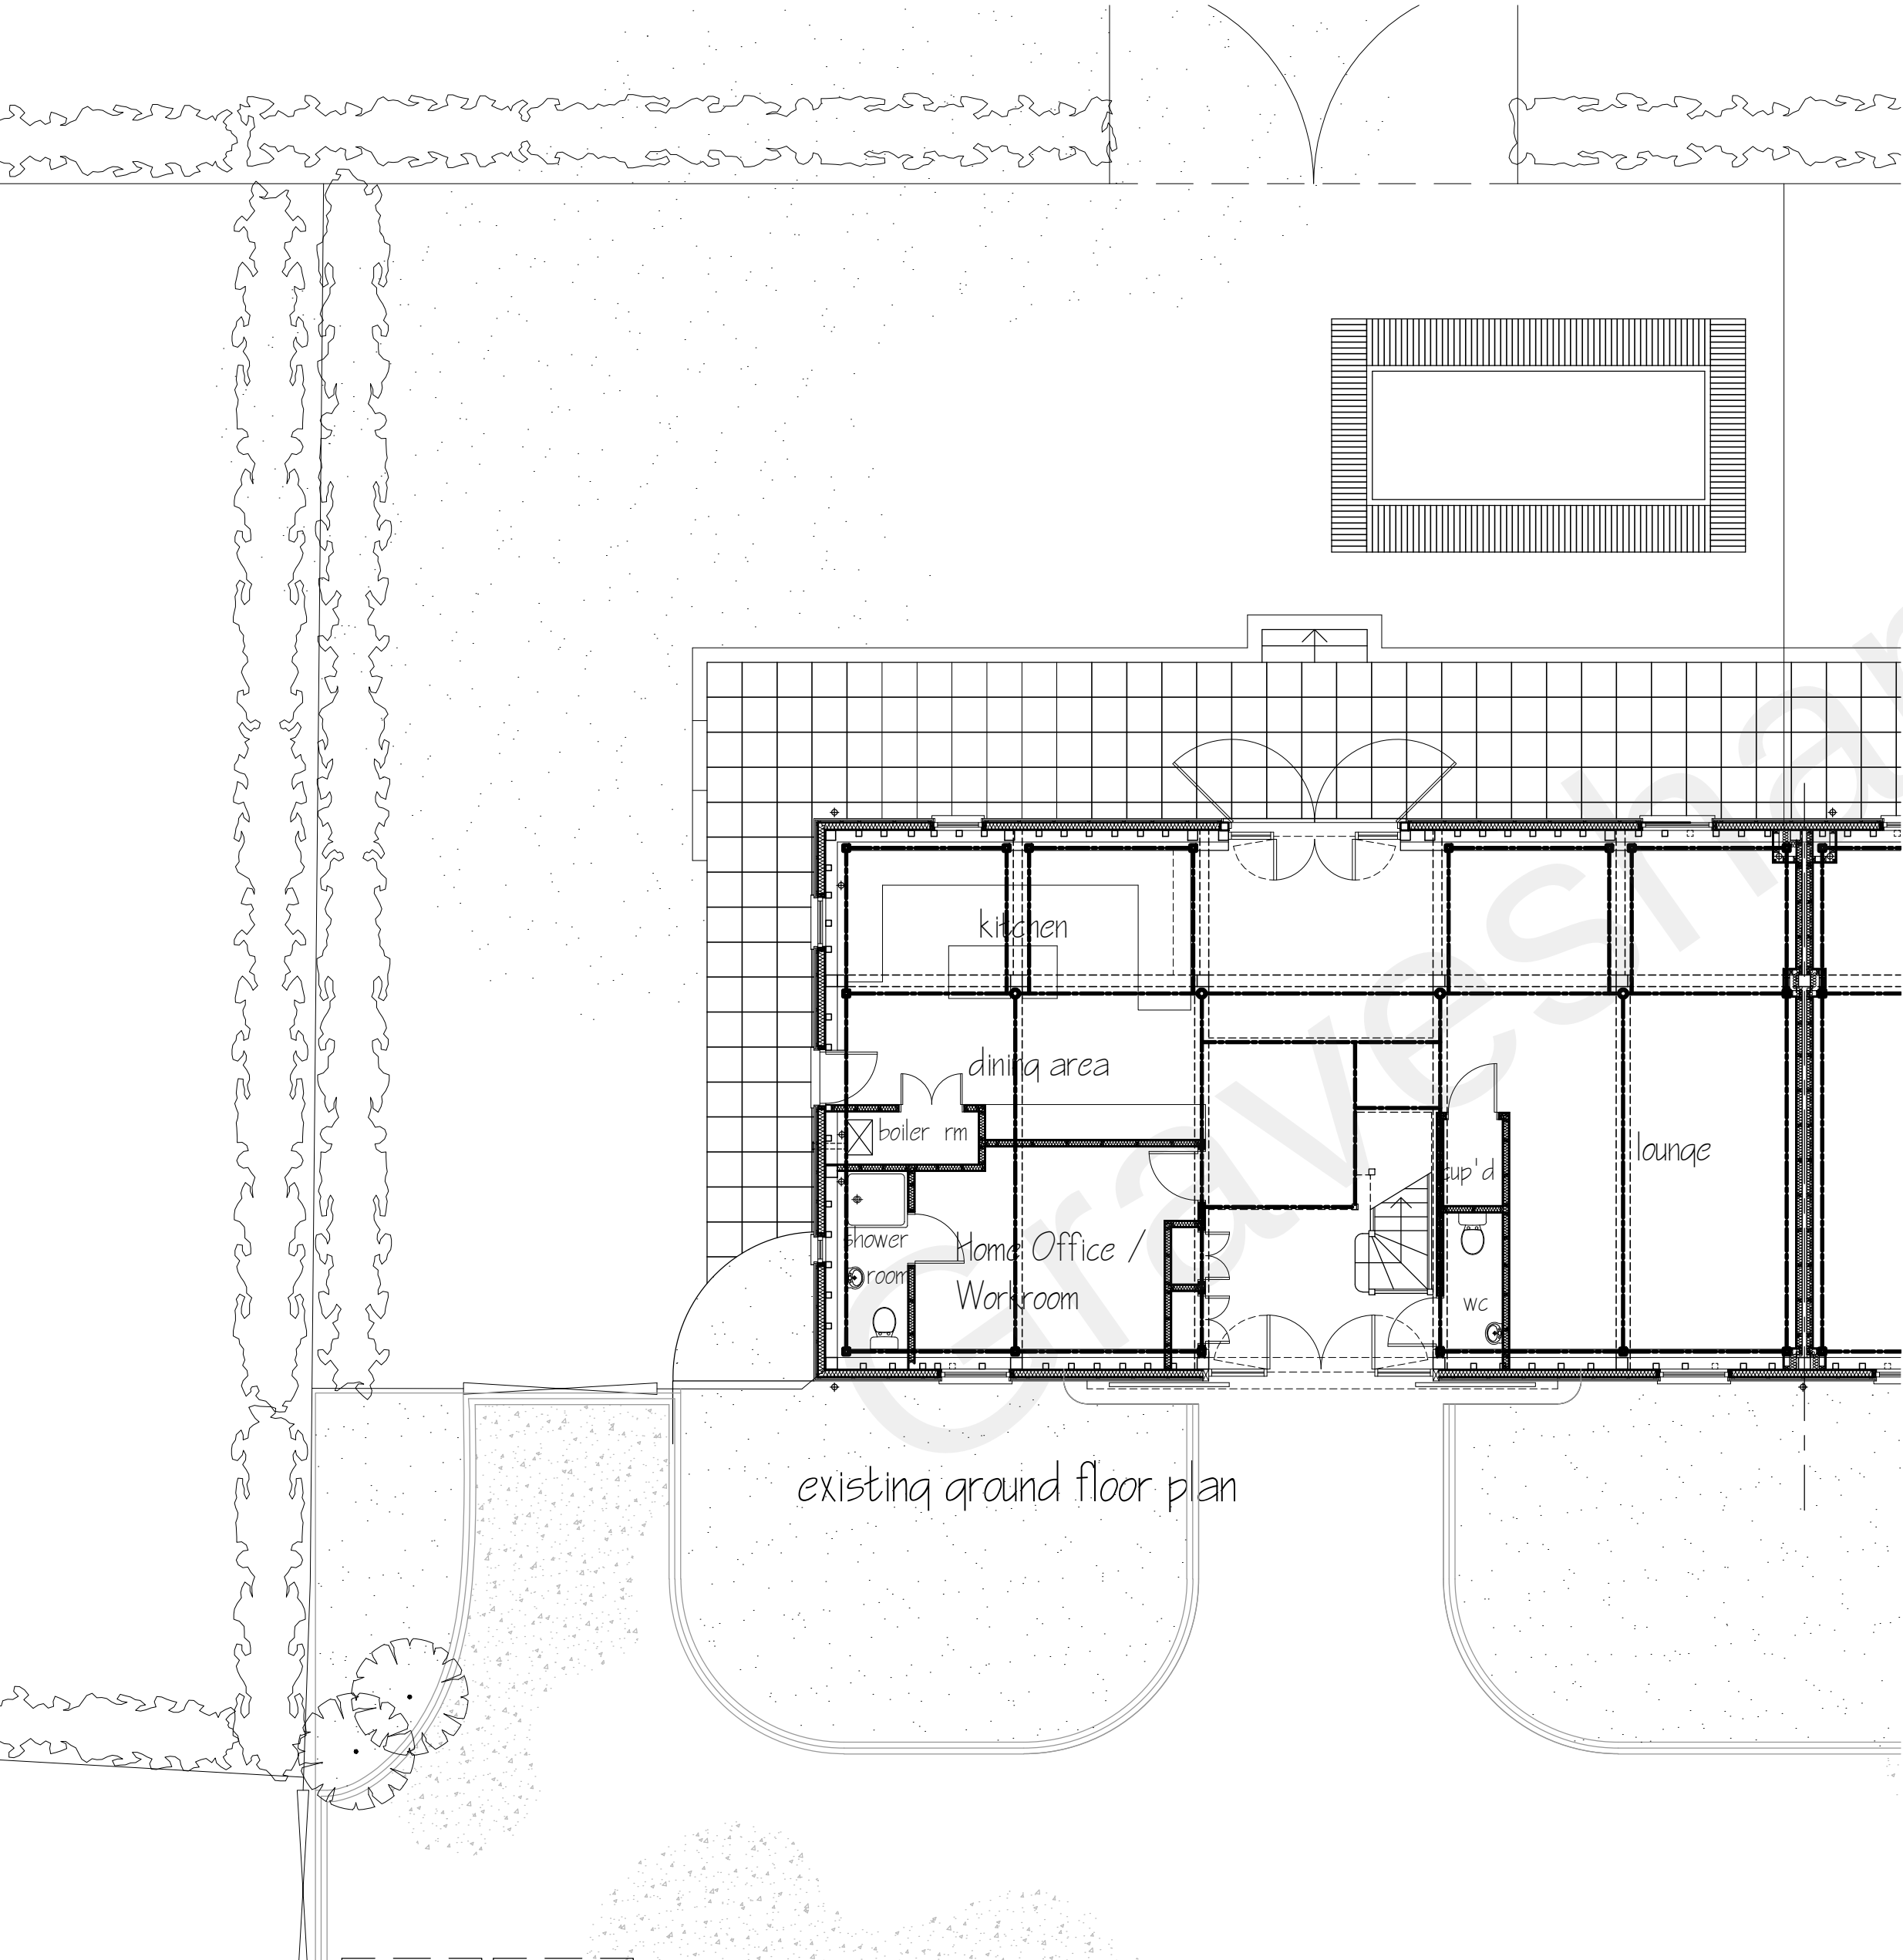

existing ground floor plan

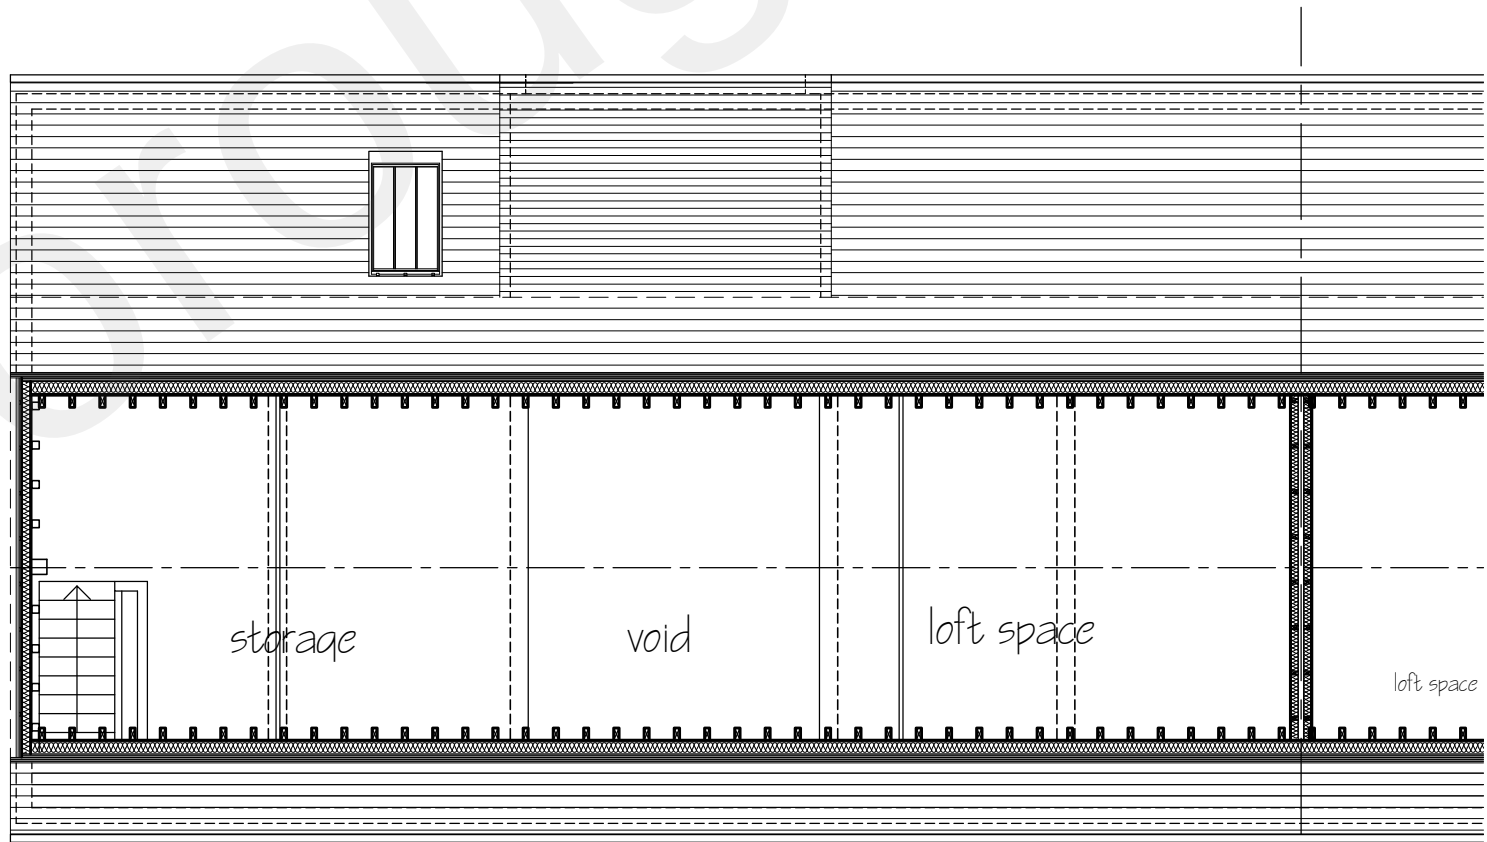

existing second floor plan

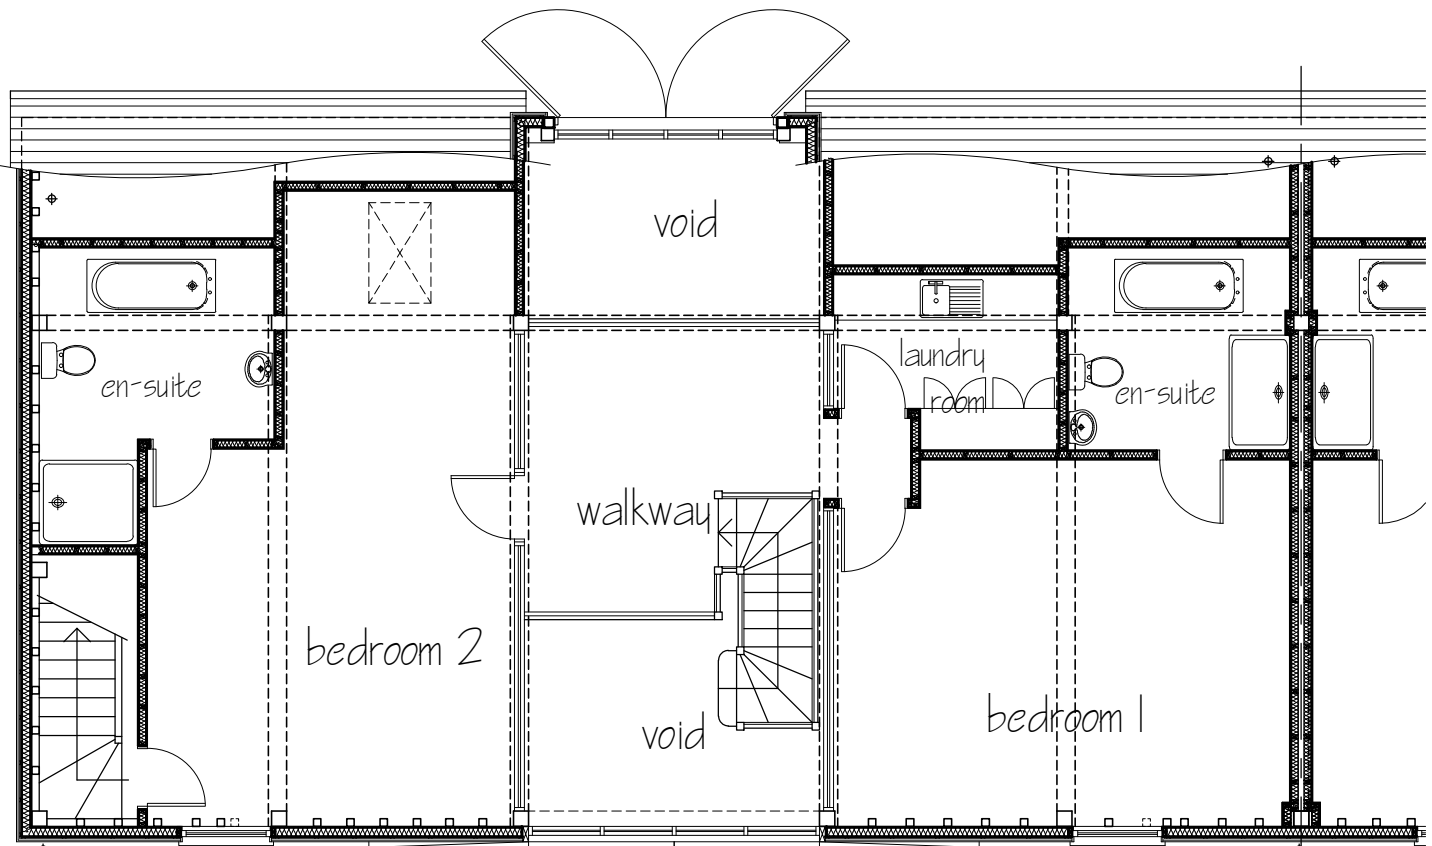

existing first floor plan

Although PDF files provide accurate printouts of what is on screen, small discrepancies can occur which may affect the sizes of scale drawings; check the size against the scale below and contact D+GP if you require a paper original

0 10 20 30 40 50 60 70
metres

Figured dimensions are to be taken in preference to scaled dimensions, no work is to be put in hand until site dimensions have been checked and any discrepancies reported to the Architects.
The copyright of this drawing and design remains with The Duncan+Graham Partnership.

Revisions

Job title
Extension
to
The Barn
Church Lane
Gravesend
for
Mr H Singh

Drawing title
EXISTING DETAILS

plans and elevations