





FRONT ELEVATION

LEDGER

- 1 = Garage
- 2 = Render boundary wall (Partly shown for clarity)
- 3 = Raised decking - for level access
- 4 = Conservatory
- 5 = Velux window

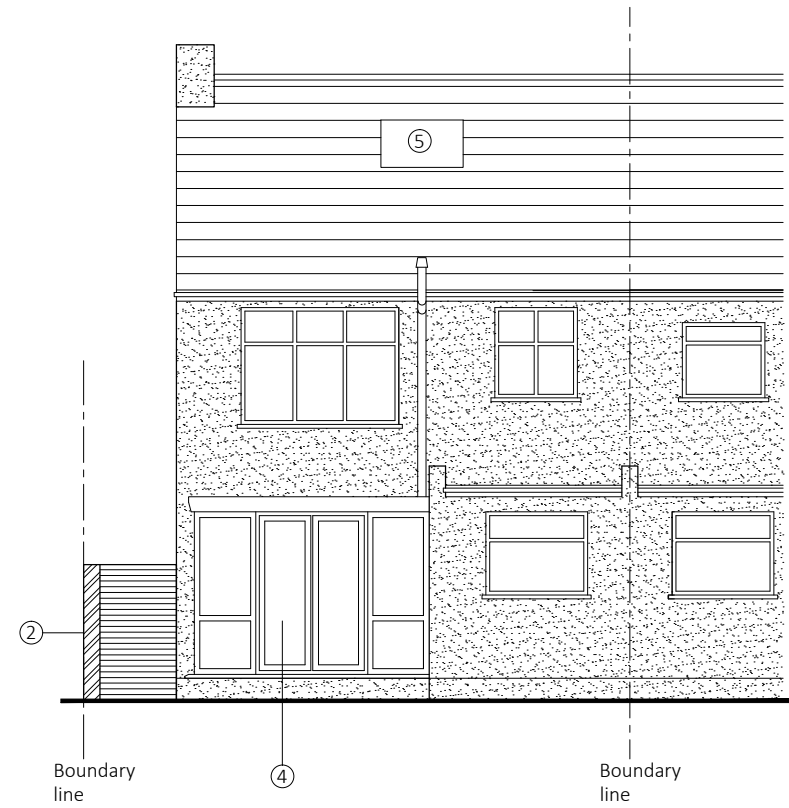


REAR ELEVATION

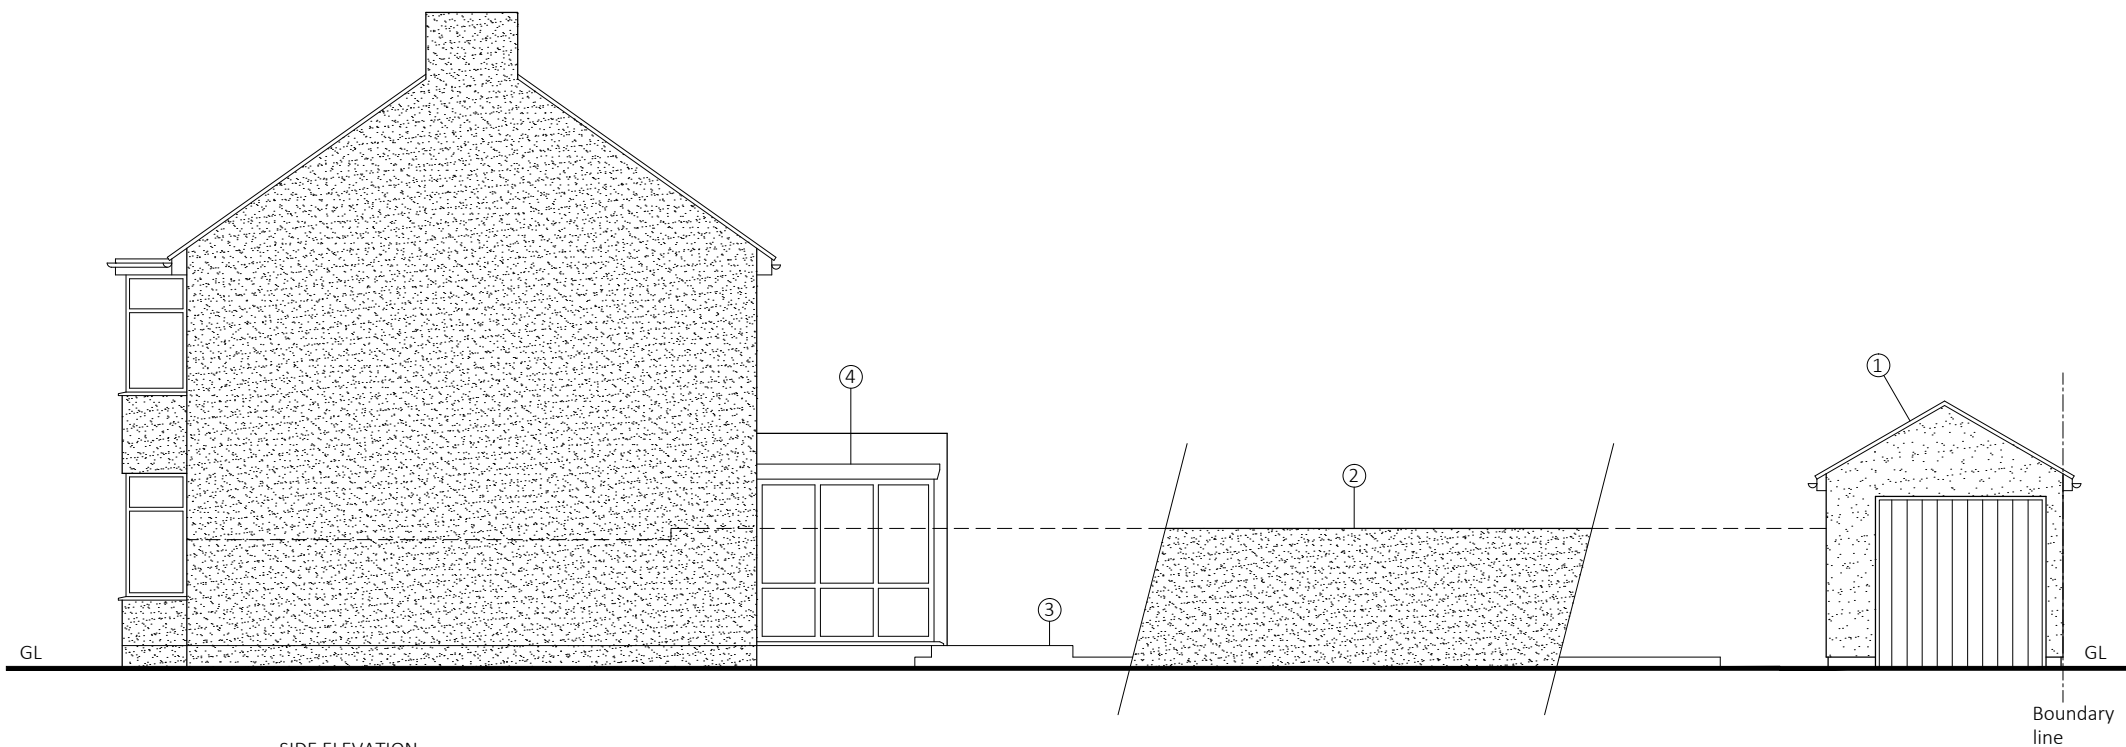

SIDE ELEVATION

Do not scale this drawing
All dimension must be checked on site before fabrication / construction
Material & workmanship to be to the best of their respective kind and in accordance with current British and European Standards & Codes of Practice, Statutory Authority & Manufacturers recommendations / specification

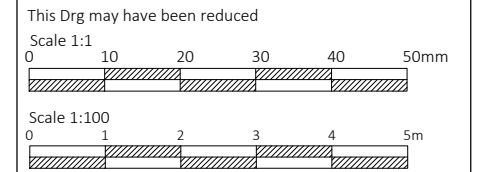

Notes / Ledger

J M D
Property Services

28 Sirdar Strand
Riverview Park
Gravesend
Kent.
DA12 4LP
t : 01474 740299
e: info@jmdd.co.uk

Client / Location
Mr & Mrs Kemp
21 Hall Road
Northfleet
Gravesend, Kent
DA11 8AW

Job Title
Modernisation Works

Drawing Title
Existing Elevations

Scale
1:100 @ A3

Date
August 2022

Designed by
MB

Drawn by
MB

Checked by
Client (CL)

Approved by
Client

Drawing No.
JMD-1179-B-100

Revision
P2

Status
Planning Issue

File Ref: JMD-1179-E-01Drawings-02