





FRONT ELEVATION

- LEDGER
- 1 = Garage with new access
 - 2 = Brick build boundary wall (As existings - no change - not shown)
 - 3 = Raised decking - for level access
 - 4 = New extensions with render finish to match existing
 - 5 = New Dormer gray composite horizontal cladding
 - 6 = New uPVC windows to match existing
 - 7 = Aluminium folding doors
 - 8 = New Velux windows

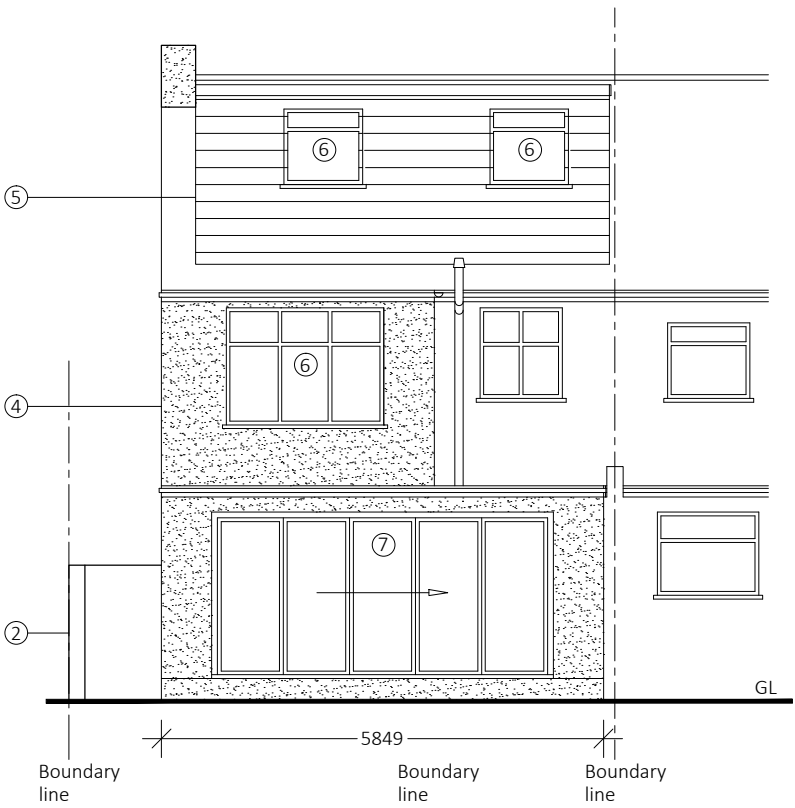


REAR ELEVATION

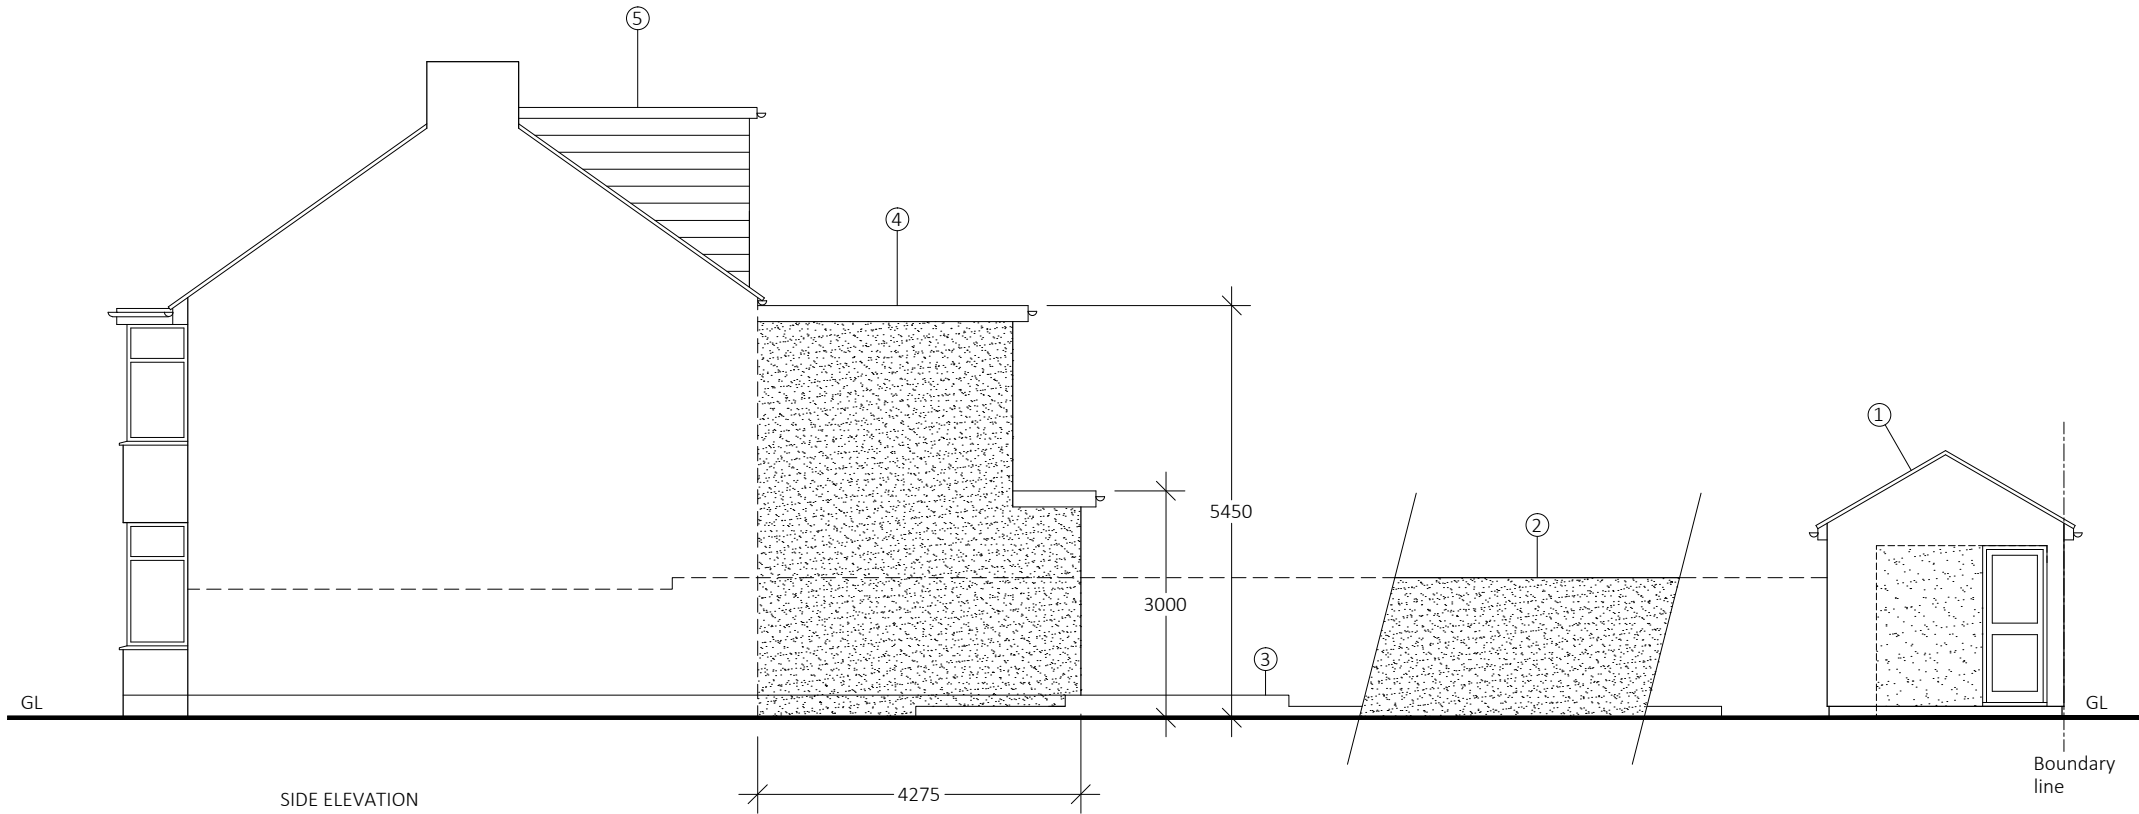

SIDE ELEVATION

Do not scale this drawing
All dimension must be checked on site before fabrication / construction
Material & workmanship to be to the best of their respective kind and in accordance with current British and European Standards & Codes of Practice, Statutory Authority & Manufacturers recommendations / specification

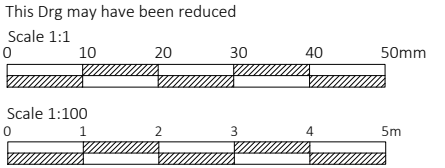

Notes / Ledger

J M D
Property Services

28 Sirdar Strand
Riverview Park
Gravesend
Kent.
DA12 4LP
t : 01474 740299
e: info@jmdd.co.uk

Client / Location
Mr & Mrs Kemp
21 Hall Road
Northfleet
Gravesend, Kent
DA11 8AW

Job Title
Modernisation Works

Drawing Title
Proposed Elevations

Scale 1:100 @ A3		Date August 2022	
Designed by MB	Drawn by MB	Checked by Client (CL)	Approved by Client
Drawing No. JMD-1179-B-110			Revision P2

Status
Planning Issue

File Ref: JMD-1179-E-01Drawings-02