




EXISTING FRONT ELEVATION

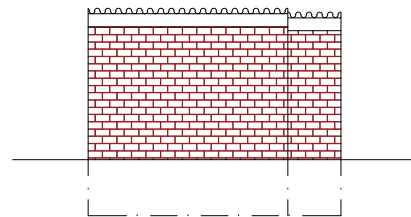


EXISTING REAR ELEVATION

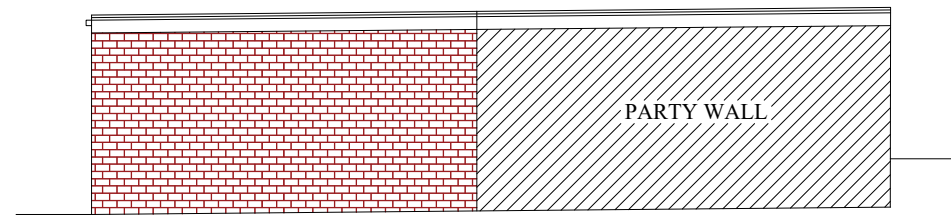


EXISTING RIGHT SIDE ELEVATION

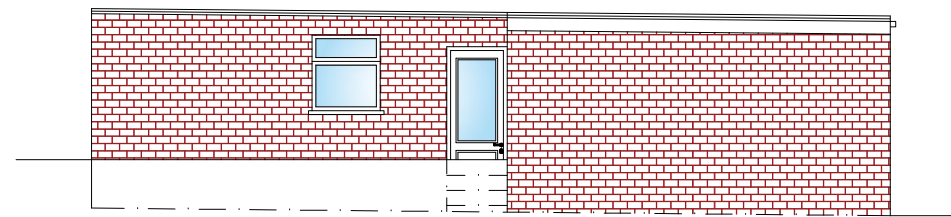


EXISTING LEFT SIDE ELEVATION

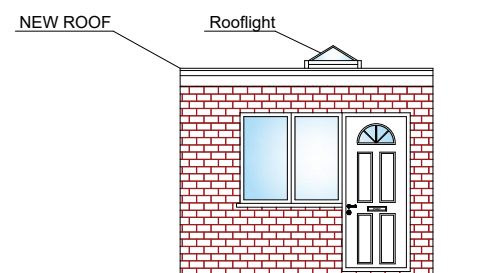


PROPOSED FRONT ELEVATION

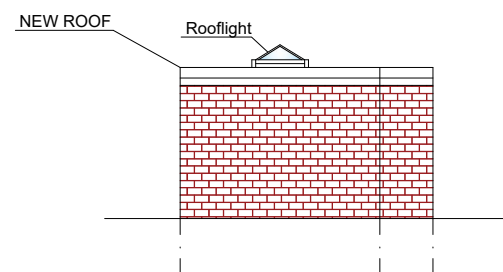

PROPOSED REAR ELEVATION

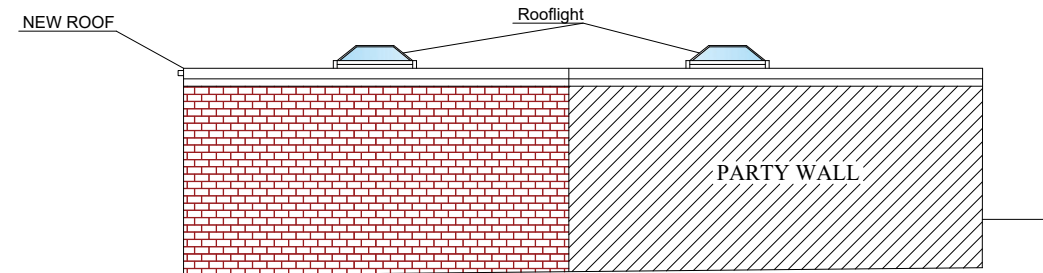


PROPOSED RIGHT SIDE ELEVATION

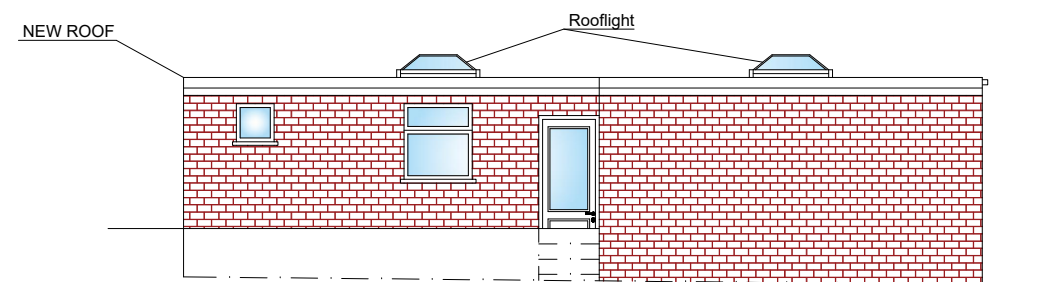

PROPOSED LEFT SIDE ELEVATION

MATCHING MATERIALS TO BE USED FOR GARAGE CONVERSION
GARAGE CONVERSION TO BE TILE HUNG WITH MATERIALS TO
MATCH EXISTING.
ALL DIMENSIONS IN MILLIMETRES & TO BE CHECKED ON SITE
PRIOR TO COMMENCEMENT OF ANY BUILDING WORKS.
FOR EXTENSION TO HABITABLE ROOFSpace INVOLVING DEMOLITION
OF EXISTING SIDE ELEMENT.
THIS DRAWING IS THE COPYRIGHT OF REHAL PLANNING.
IT MUST NOT BE COPIED OR REPRODUCED OR USED IN ANY WAY
WITHOUT WRITTEN PERMISSION FROM REHAL PLANNING

 

**REHAL PLANNING**

P: +44 7453 333775
E: enquiries@rehalplanning.co.uk

Project
17A DOVER ROAD, DA11 0RQ,
GRAVESEND

Drawing Title
PROPOSED GARAGE CONVERSION

Scale 1:100	Date 04/12/23	Drawn By NC	Checked REH
----------------	------------------	----------------	----------------

Drawing Number
D01

Revision