




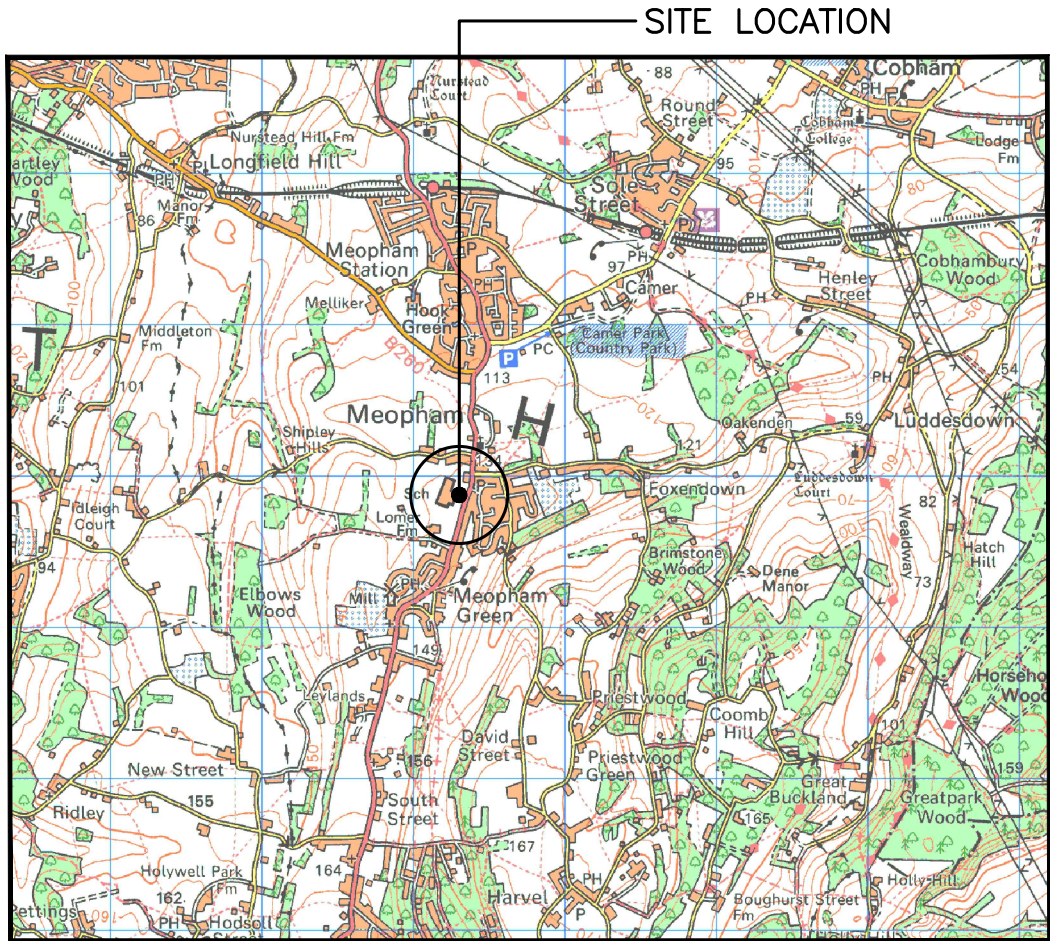


SITE LOCATION
(Scale 1:50000)

Ordnance Survey map extract based upon Landranger map series with the permission of the controller of His Majesty's Stationery Office Licence No. 100022432 Crown copyright.

 

SITE PHOTOGRAPH

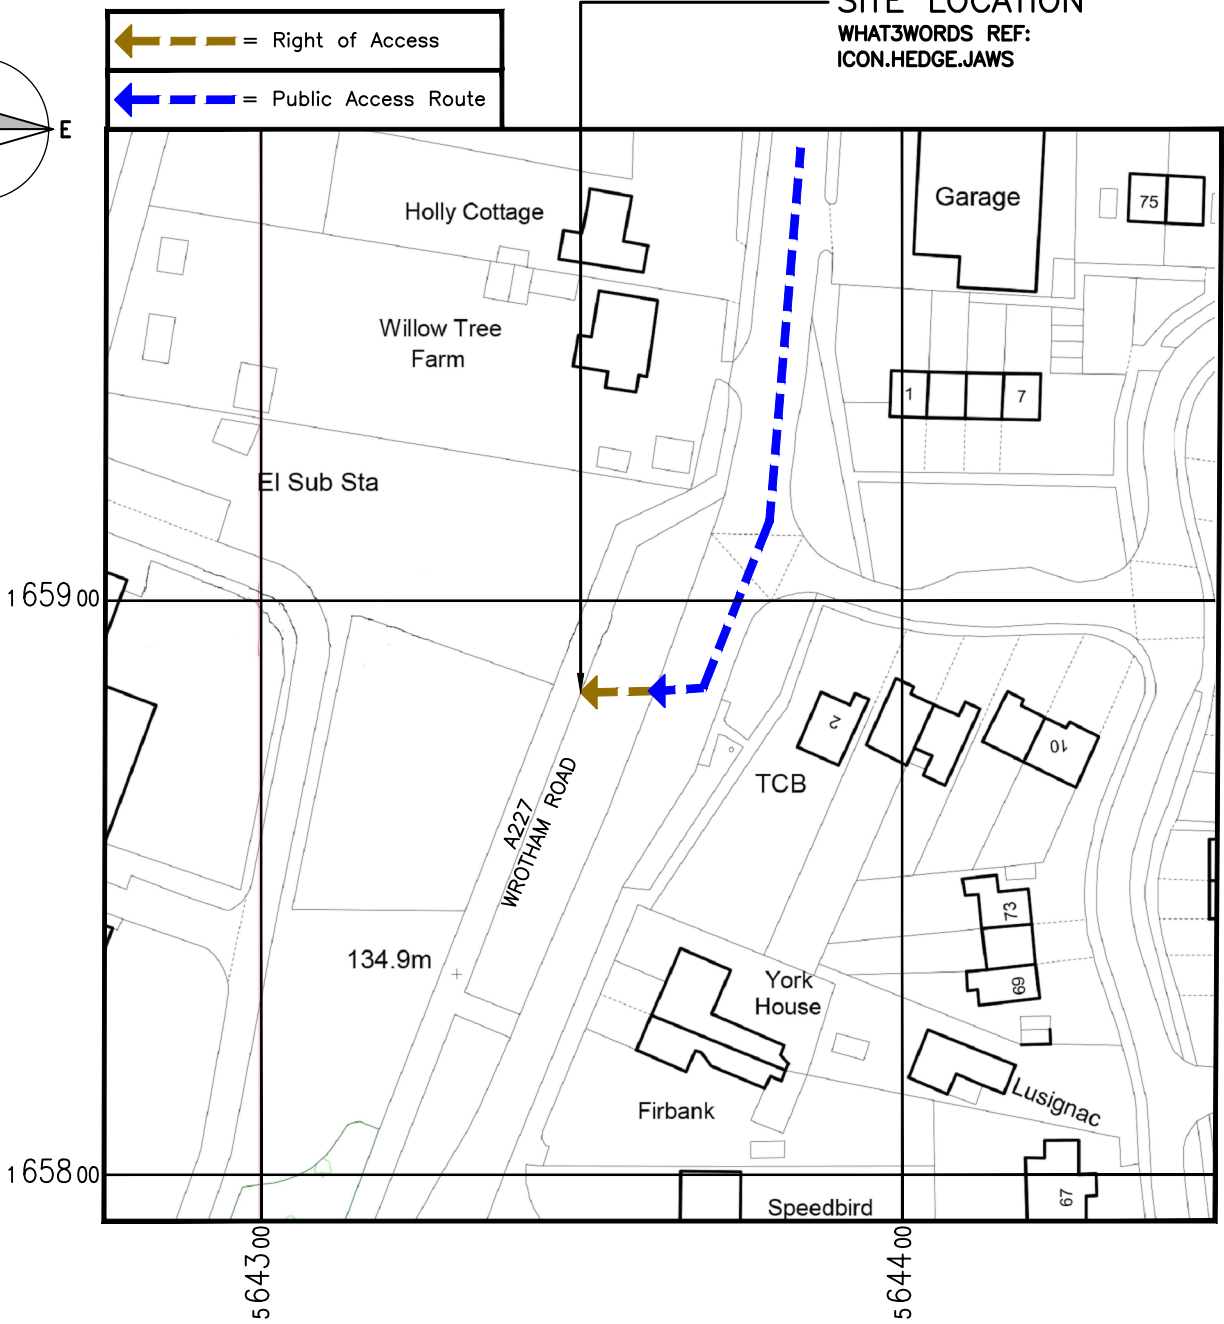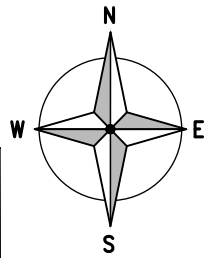

DETAILED SITE LOCATION
(Scale 1:1250)

Based upon Ordnance Survey map extract with the permission of the Controller of His Majesty's Stationery Office. Crown copyright. Licence No. 100022432



ALL DIMENSIONS ARE IN mm UNLESS NOTED OTHERWISE

N.G.R | E: 564349 | N: 165882

DIRECTIONS TO SITE:

HEAD SOUTHEAST ON WATLING ST/A2, TAKE THE A227 EXIT TOWARD GRAVESEND (C), USE THE RIGHT LANE TO TAKE THE RAMP TO WROTHAM RD/A227, AT THE ROUNDABOUT, TAKE THE 4TH EXIT ONTO WROTHAM RD/A227, AT THE ROUNDABOUT, TAKE THE 1ST EXIT AND STAY ON WROTHAM RD/A227, CONTINUE STRAIGHT TO STAY ON WROTHAM RD/A227 DESTINATION WILL BE ON THE RIGHT

1A | PLANNING ISSUE | POLAR | CIRCET | 05/11/25

REV | MODIFICATION | BY | CH | DATE



Unit 27F-G, Hartlebury Trading Estate, Crown Lane, Hartlebury, Worcestershire, DY10 4JD



Cell Name | Opt.

SF ON A227 WROTHAM ROAD 2 | -

Cell ID No

CSID | VF | TEF

24156923 | 13246_7 | -

Project No. | N/A | N/A

- | - | -

Site Address / Contact Details

WROTHAM ROAD
MEOPHAM
KENT
DA13 0AH

Drawing Title:

SITE LOCATION MAPS

Purpose of issue: | Dwg Rev:

PLANNING | 1A


Drawing Number: | 100

Surveyed By: | Original Sheet Size: | Pack Issue:

CIRCET | A3 | 1A

Drawn: | Date: | Checked: | Date: | 1A

POLAR | 05/11/25 | CIRCET | 05/11/25

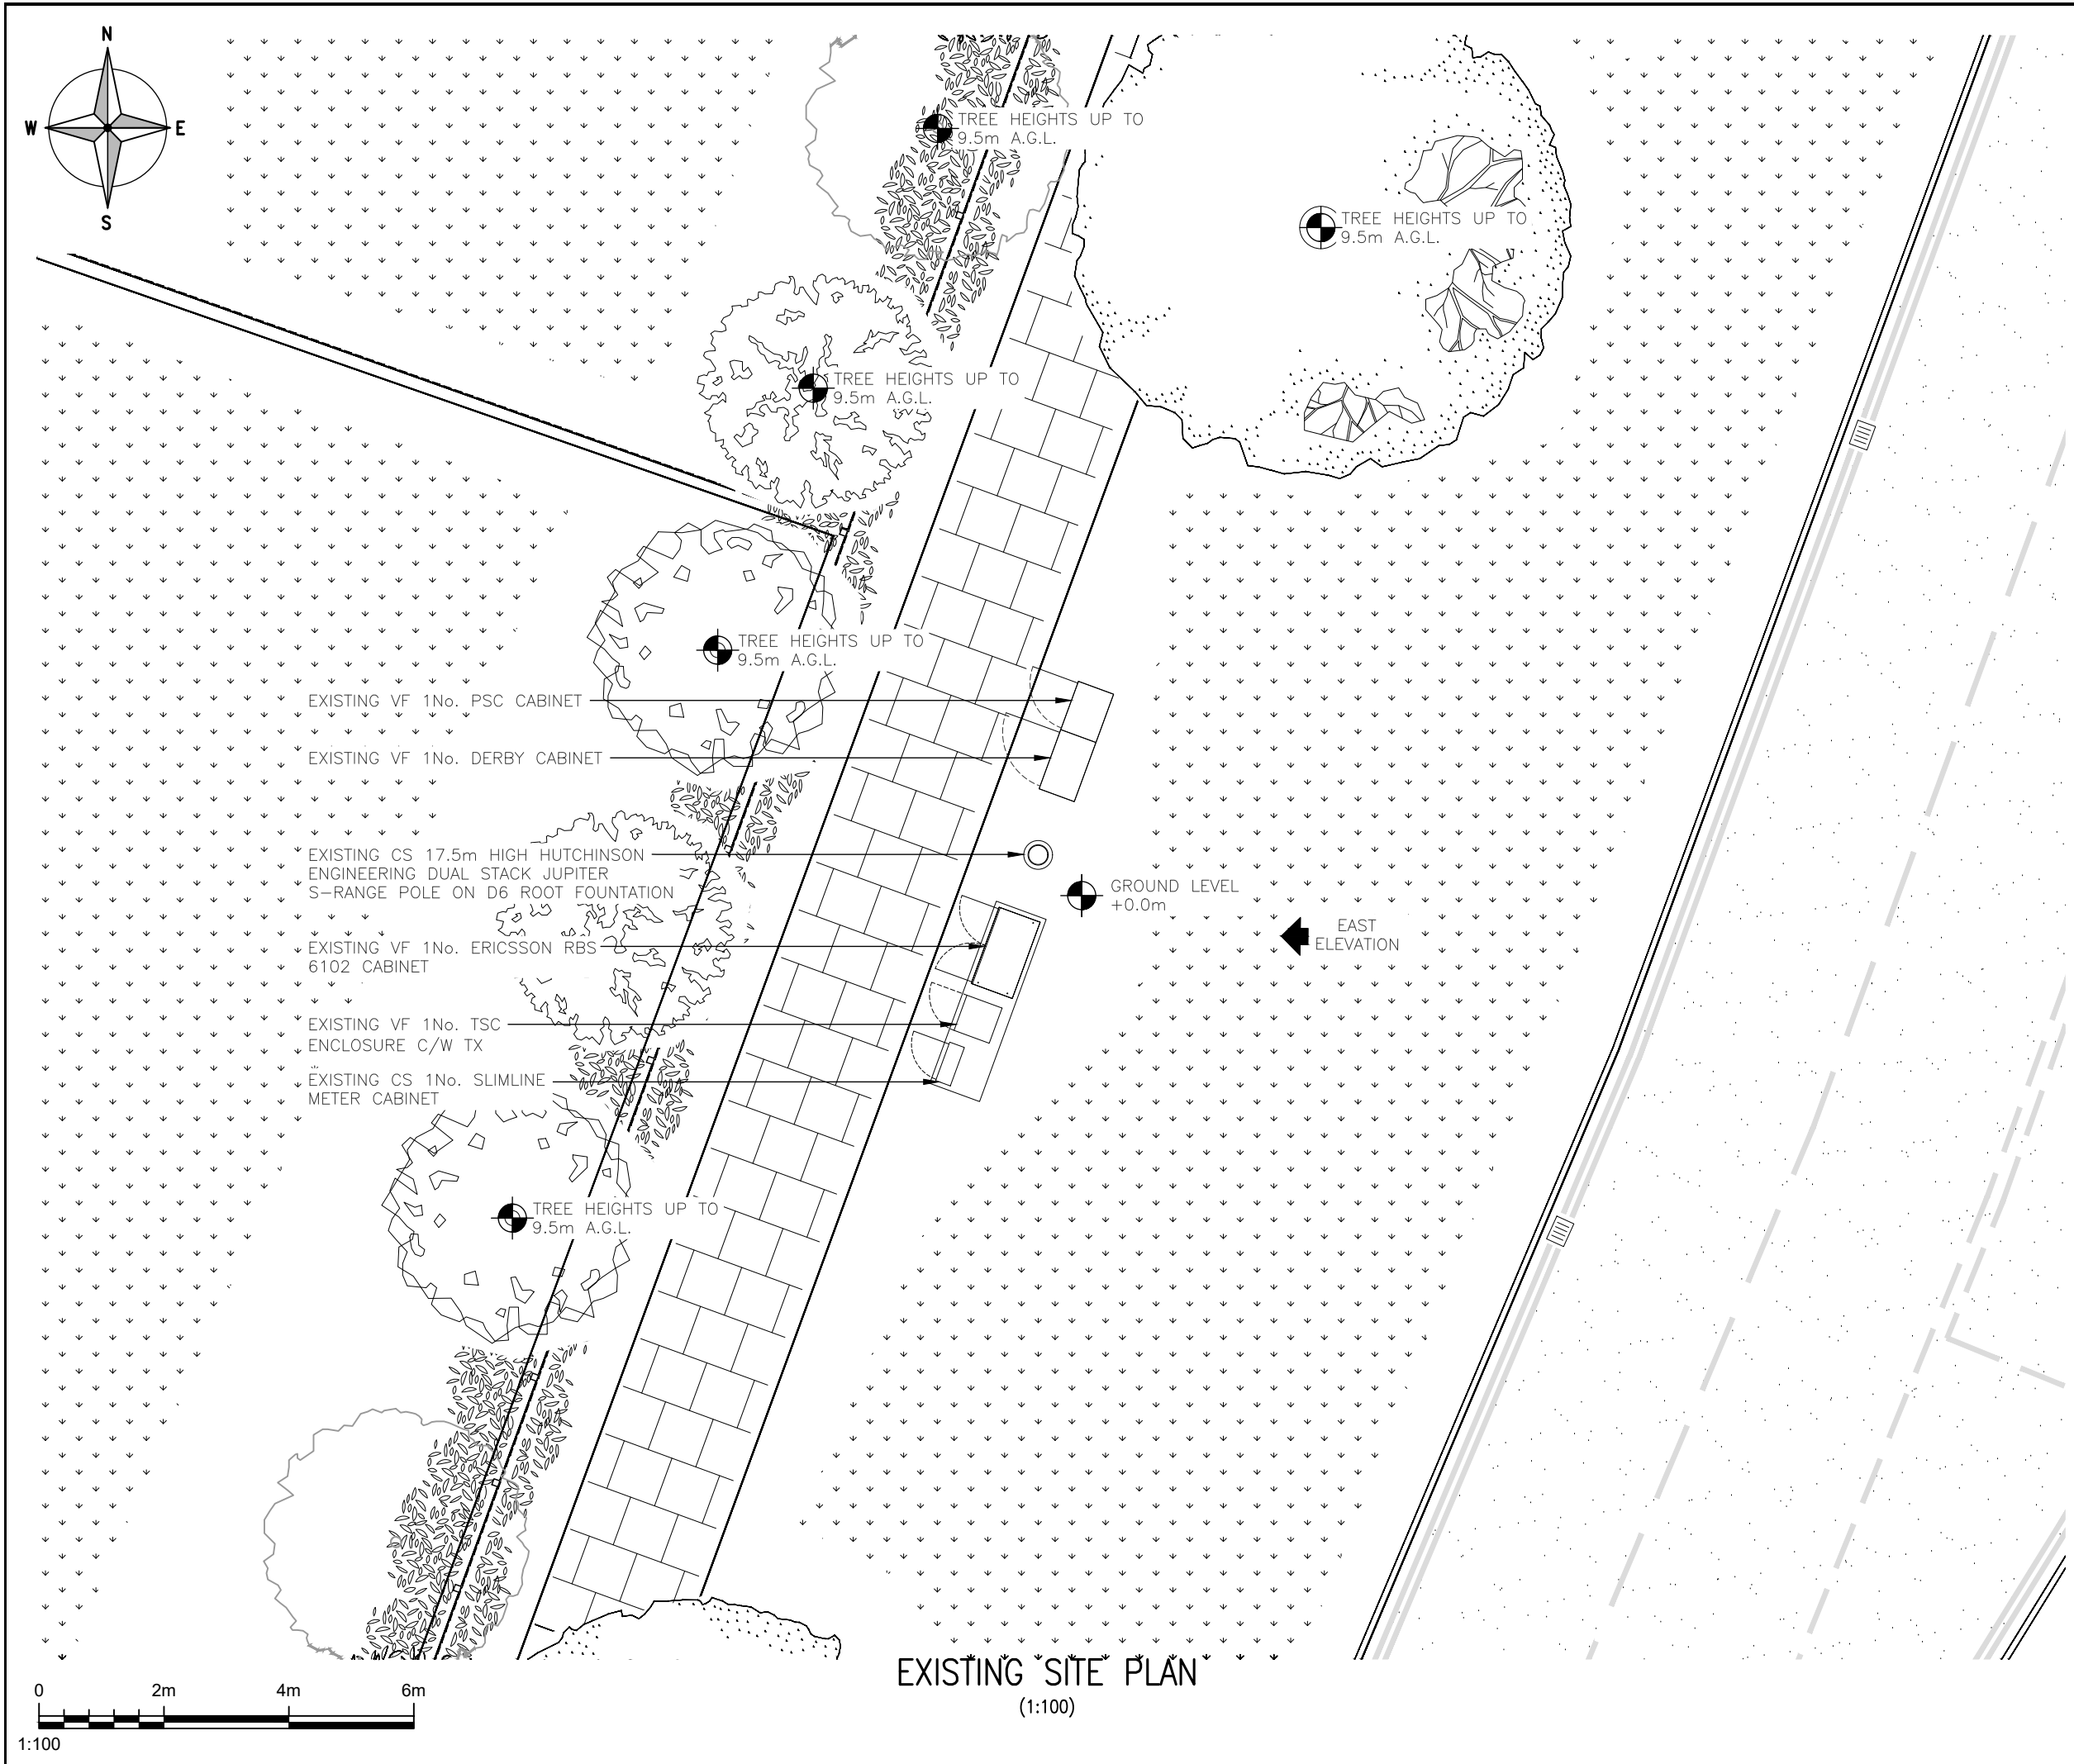

ALL DIMENSIONS ARE IN mm UNLESS NOTED OTHERWISE

N.G.R

E: 564349

N: 165882

NOTES:

1A	PLANNING ISSUE	POLAR	CIRCET	05/11/25
REV	MODIFICATION	BY	CH	DATE

Unit 27F-G, Hartlebury Trading Estate, Crown Lane, Hartlebury, Worcestershire, DY10 4JD

Cell Name				Opt.
SF ON A227 WROTHAM ROAD 2				-
Cell ID No				
CSID	☒	VF	-	TEF
24156923		13246_7		-
Project No.	-	N/A	-	N/A
-		-		-


Site Address / Contact Details

WROTHAM ROAD
MEOPHAM
KENT
DA13 0AH

Drawing Title:

EXISTING SITE PLAN

Purpose of issue:		Dwg Rev:
PLANNING		
Drawing Number:		1A
200		
Surveyed By:	Original Sheet Size:	Pack Issue:
CIRCET	A3	
Drawn:	Date:	Checked:
POLAR	05/11/25	CIRCET
		Date:
		05/11/25
		1A

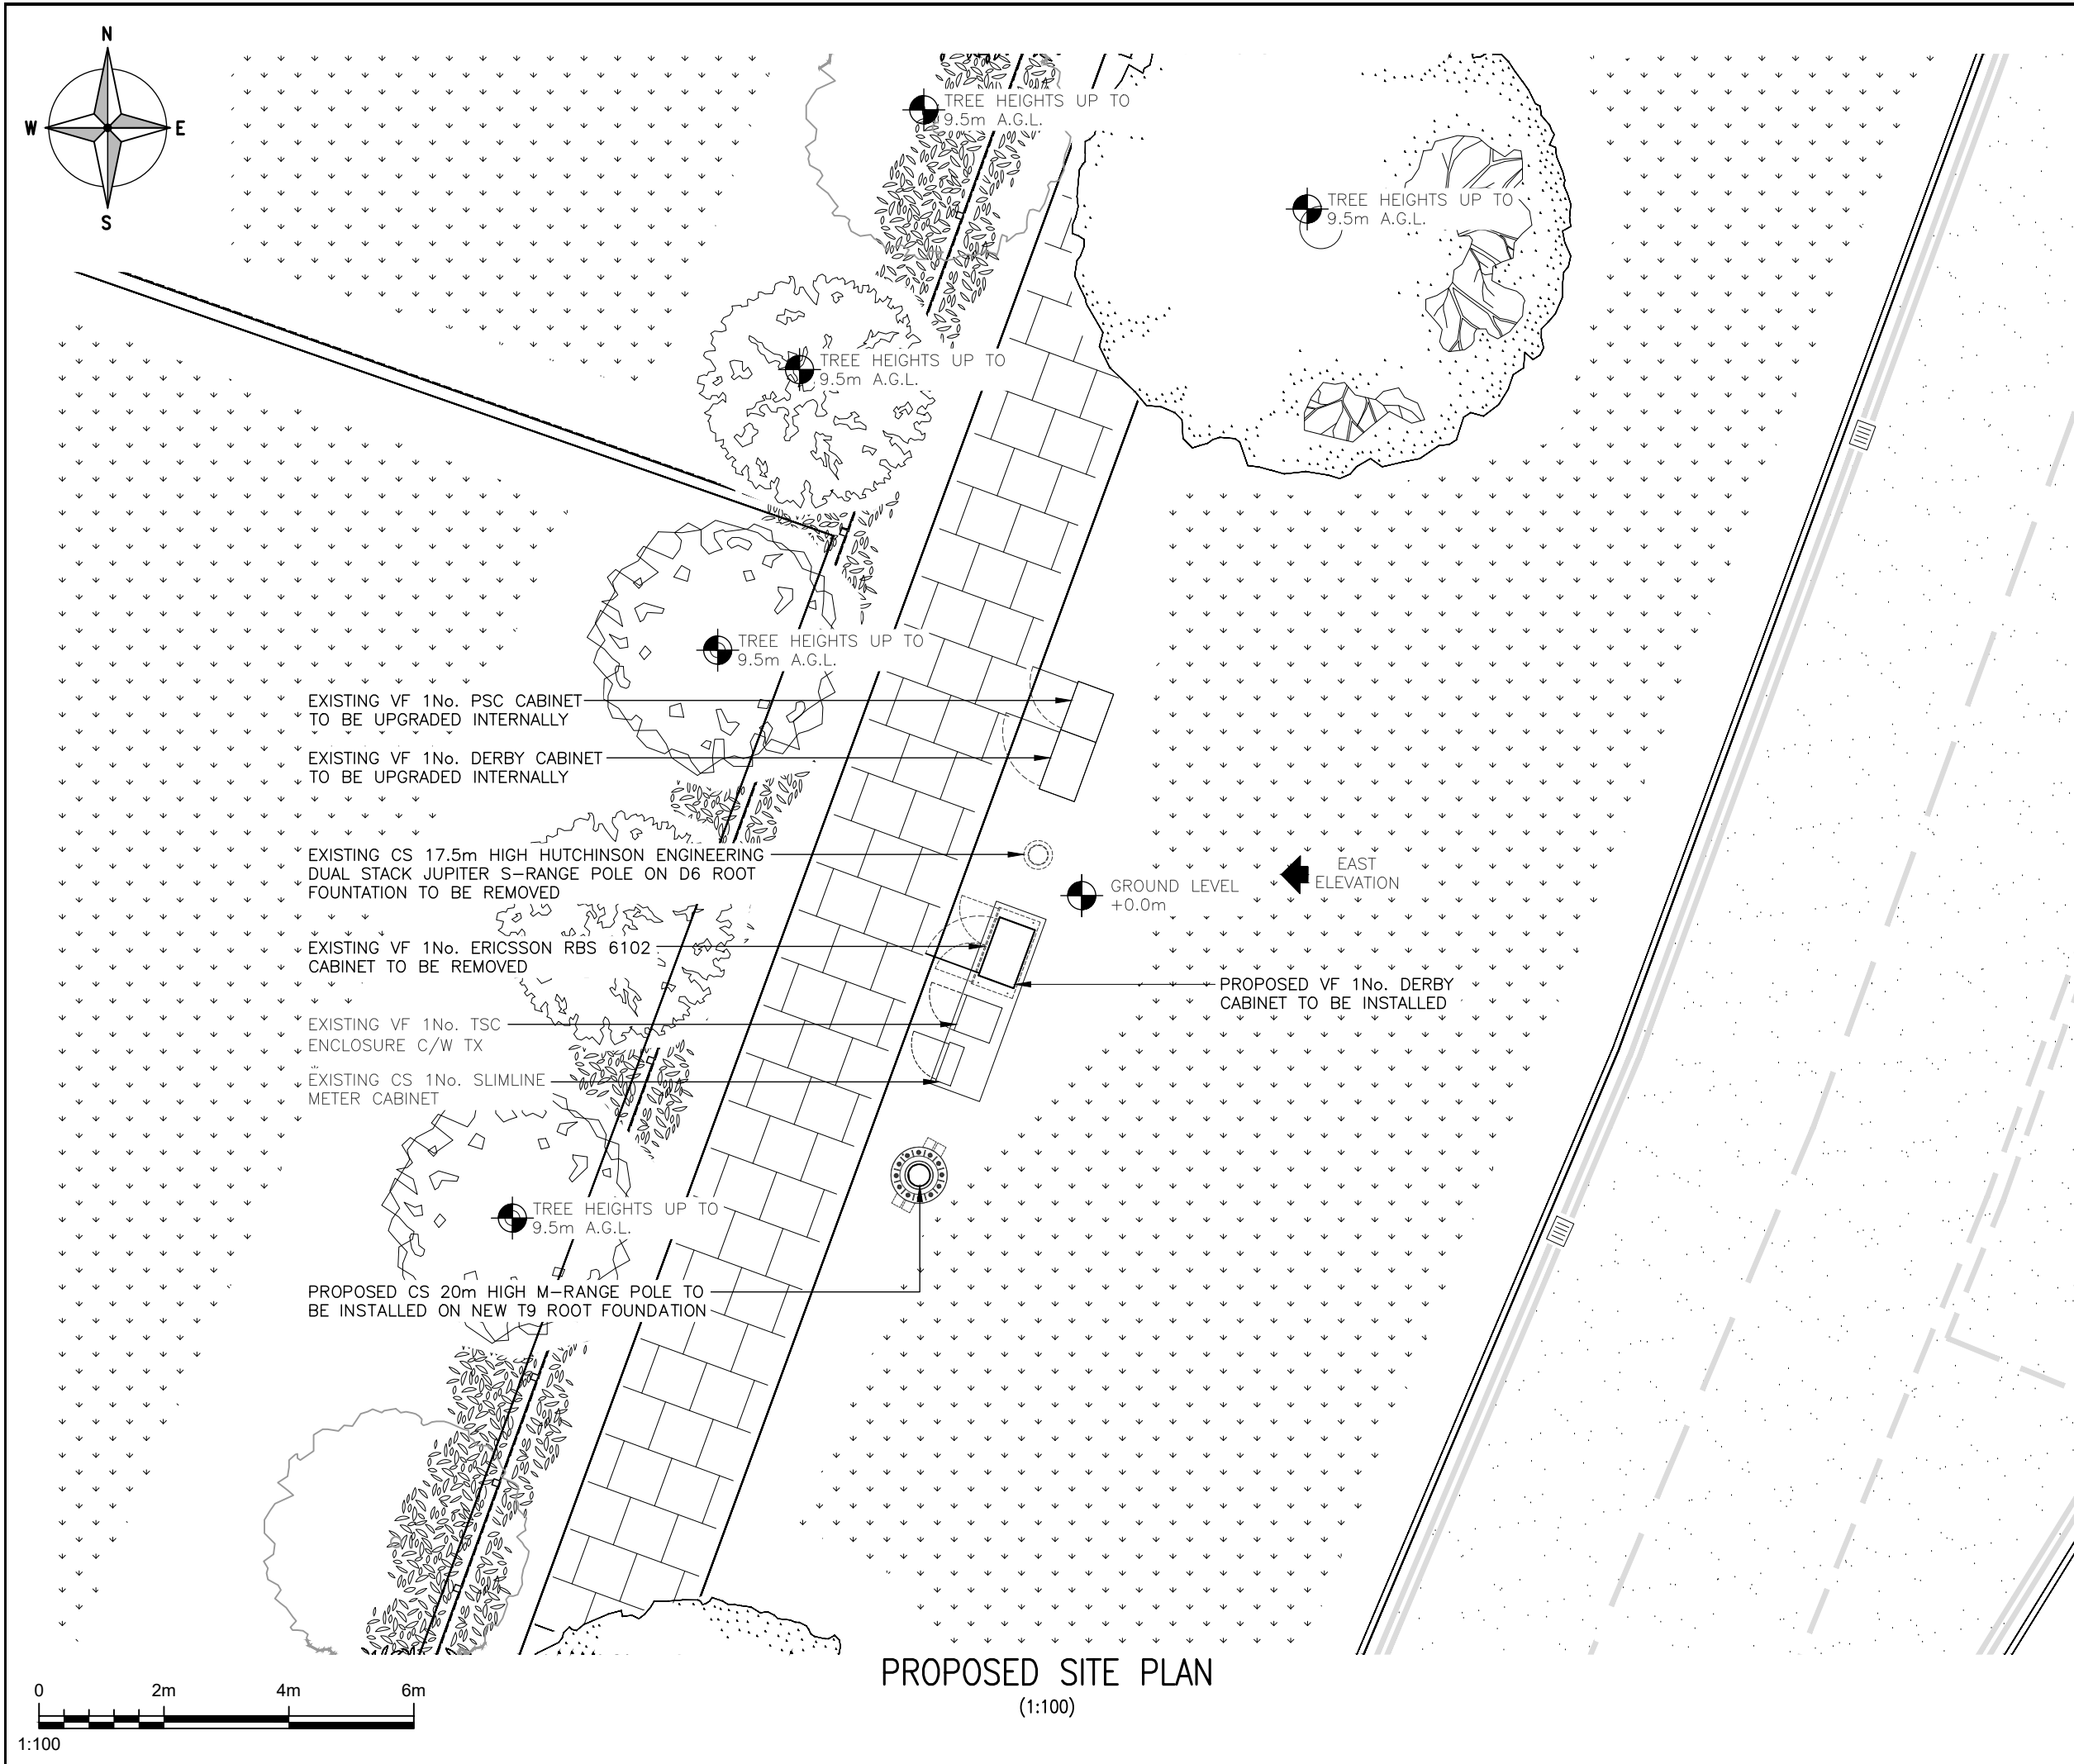

ALL DIMENSIONS ARE IN mm UNLESS NOTED OTHERWISE

N.G.R E: 564349 N: 165882

NOTES:

1A	PLANNING ISSUE	POLAR	CIRCET	05/11/25
REV	MODIFICATION	BY	CH	DATE



Unit 27F-G, Hartlebury Trading Estate, Crown Lane, Hartlebury, Worcestershire, DY10 4JD



Cell Name				Opt.
SF ON A227 WROTHAM ROAD 2				-
Cell ID No				
CSID	☒	VF	-	TEF
24156923		13246_7		-
Project No.	-	N/A	-	N/A
-		-		-


Site Address / Contact Details

WROTHAM ROAD
MEOPHAM
KENT
DA13 0AH

Drawing Title:
PROPOSED SITE PLAN

Purpose of issue:	PLANNING	Dwg Rev:		
Drawing Number:	201	1A		
Surveyed By:	CIRCET	Original Sheet Size:		
		A3		
Drawn:	Date:	Checked:	Date:	Pack Issue:
POLAR	05/11/25	CIRCET	05/11/25	1A

SDNT0005 Version 3.3

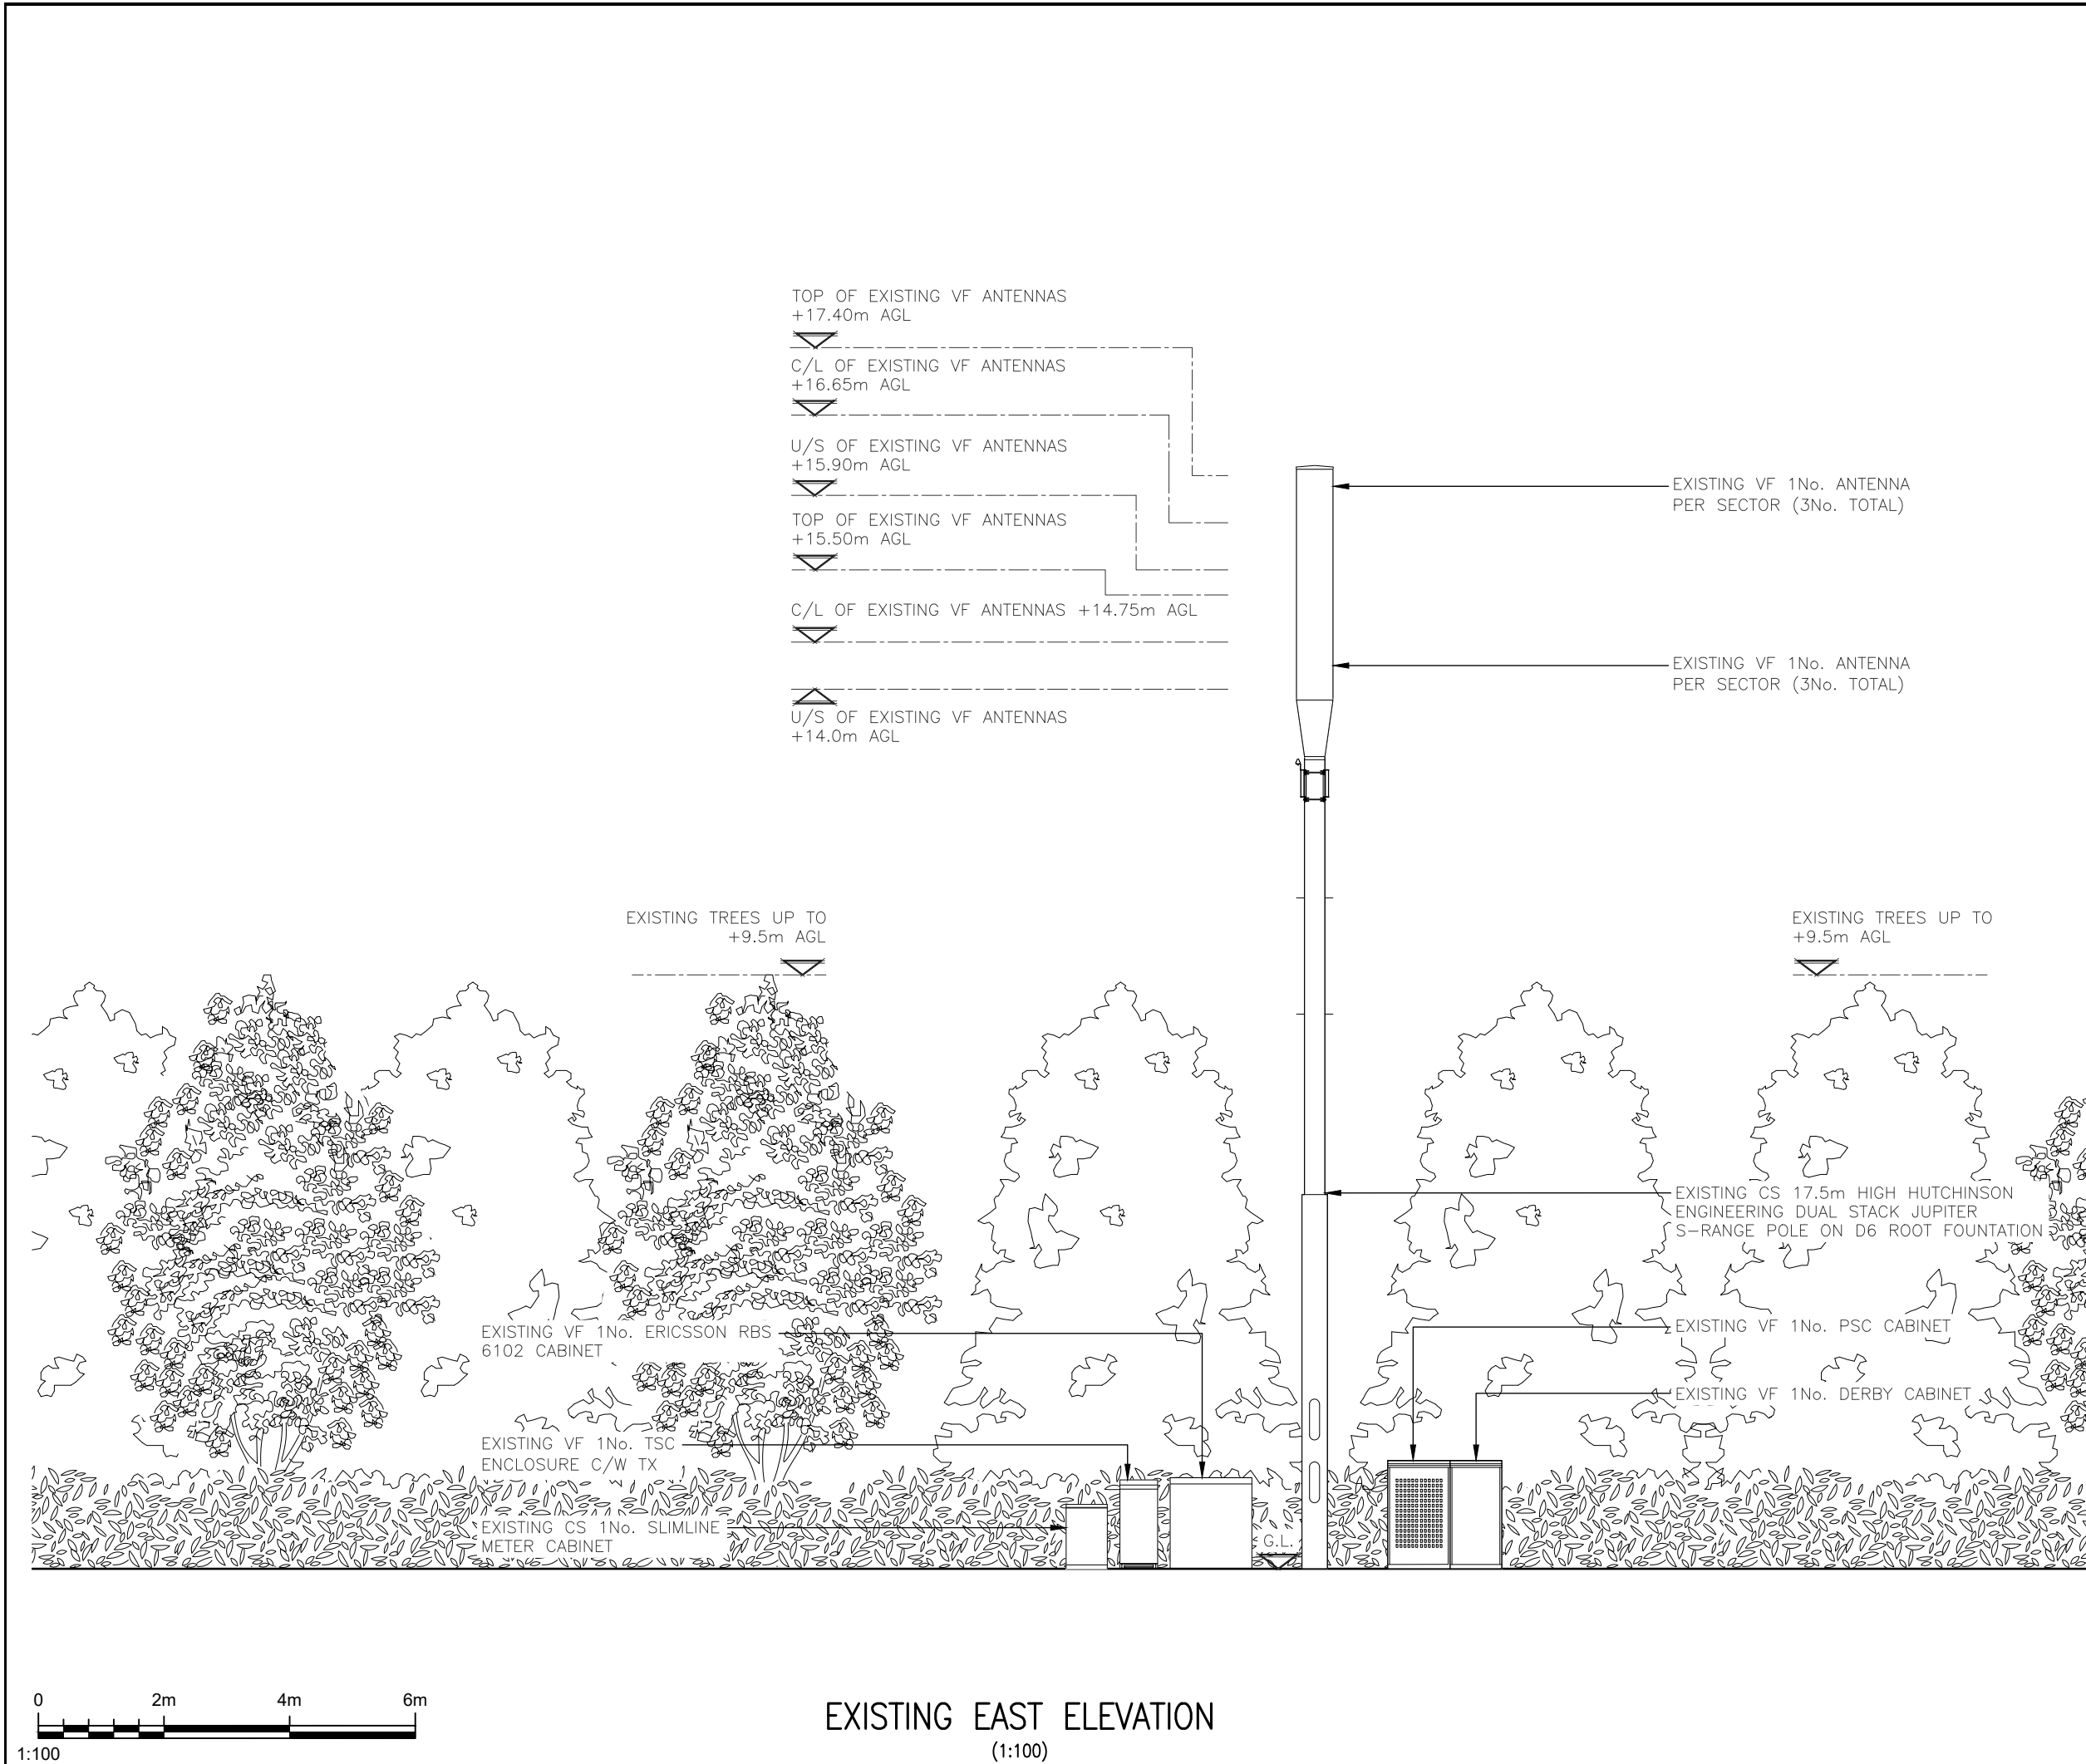

EXISTING EAST ELEVATION
(1:100)

ALL DIMENSIONS ARE IN mm UNLESS NOTED OTHERWISE

N.G.R | E: 564349 | N: 165882

NOTES:

1A	PLANNING ISSUE	POLAR	CIRCET	05/11/25
----	----------------	-------	--------	----------

REV	MODIFICATION	BY	CH	DATE
-----	--------------	----	----	------



Unit 27F-G, Hartlebury Trading Estate, Crown Lane, Hartlebury, Worcestershire, DY10 4JD



Cell Name				Opt.
SF ON A227 WROTHAM ROAD 2				—

Cell ID No				
CSID	✓	VF	—	TEF
24156923		13246_7		—
Project No.	—	N/A	—	N/A
—		—		—


Site Address / Contact Details	
WROTHAM ROAD MEOPHAM KENT DA13 0AH	

Drawing Title: EXISTING SITE ELEVATION

Purpose of issue:	PLANNING	Dwg Rev:
Drawing Number:	300	1A

Surveyed By:	Original Sheet Size:	Pack Issue:
CIRCET	A3	

Drawn:	Date:	Checked:	Date:	1A
POLAR	05/11/25	CIRCET	05/11/25	

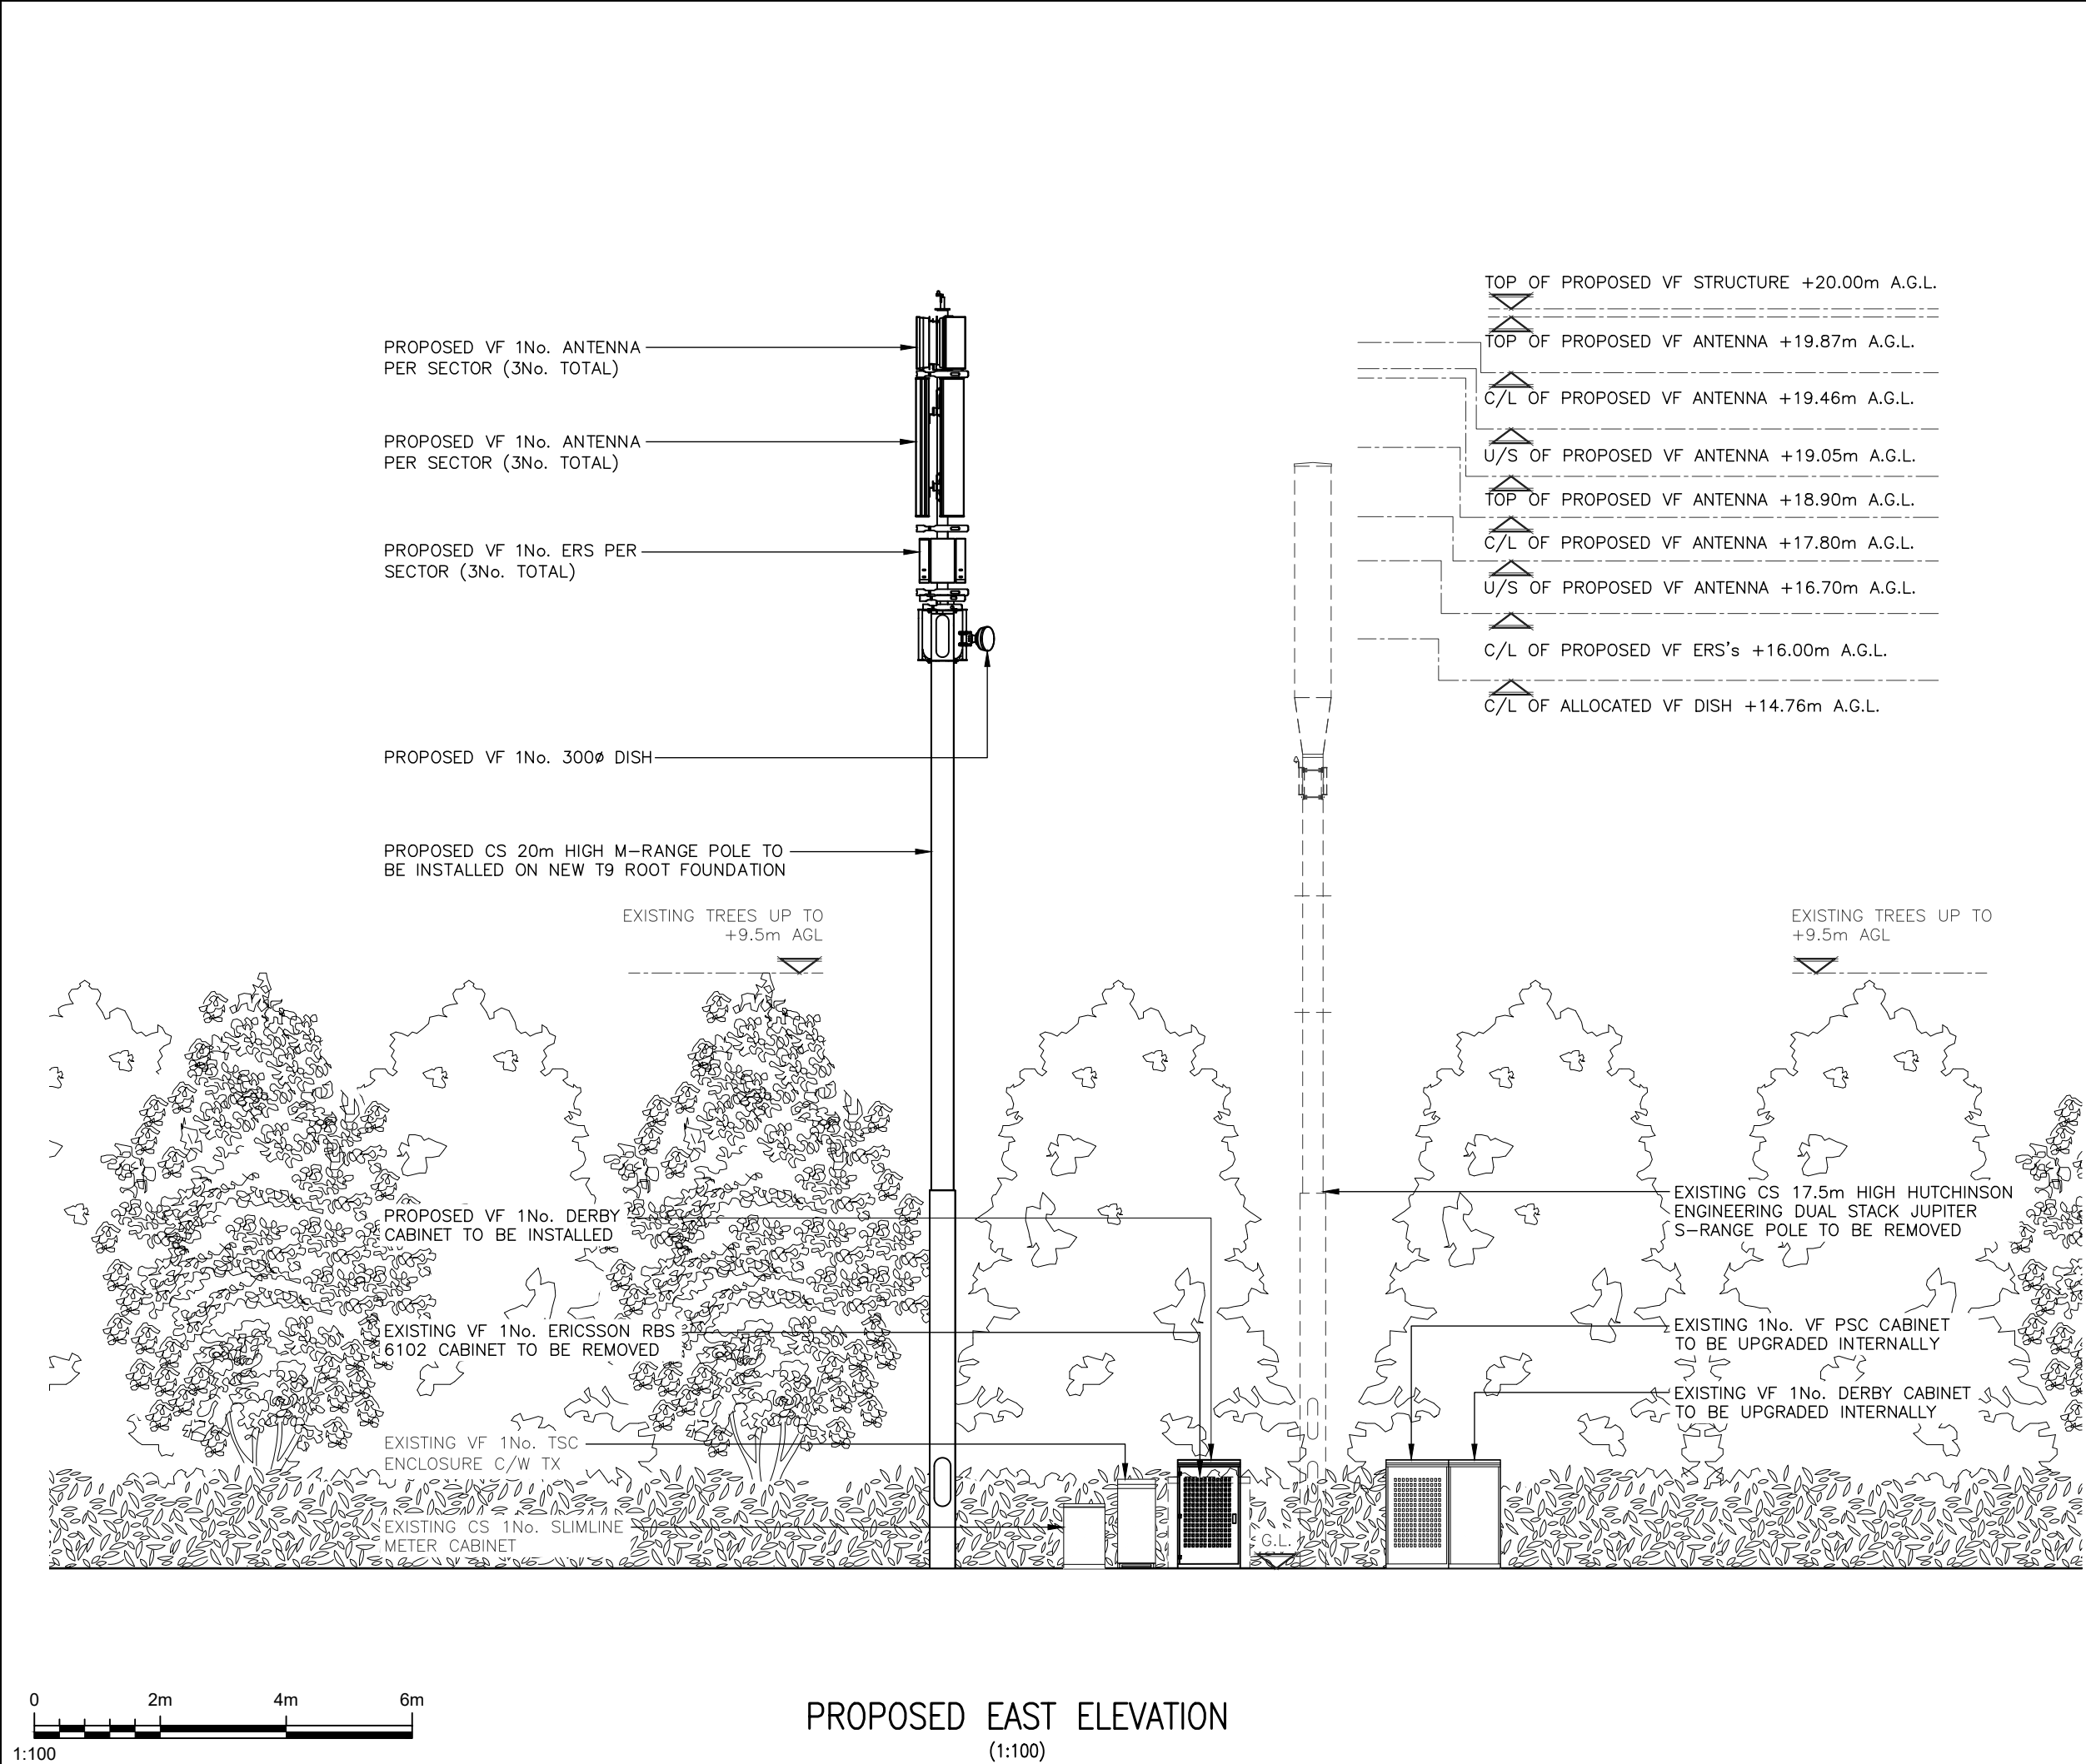

ALL DIMENSIONS ARE IN mm UNLESS NOTED OTHERWISE

N.G.R | E: 564349 N: 165882

NOTES:

1A	PLANNING ISSUE	POLAR	CIRCET	05/11/25
REV	MODIFICATION	BY	CH	DATE



Unit 27F-G, Hartlebury Trading Estate, Crown Lane, Hartlebury, Worcestershire, DY10 4JD



Cell Name	Opt.
SF ON A227 WROTHAM ROAD 2	-

Cell ID No	CSID	VF	TEF
	24156923	13246_7	-
	Project No.	N/A	N/A
	-	-	-

Site Address / Contact Details
WROTHAM ROAD MEOPHAM KENT DA13 0AH

Drawing Title:					PROPOSED SITE ELEVATION							
Purpose of issue:				PLANNING				Dwg Rev:				
Drawing Number:				301				1A				
Surveyed By:			CIRCET			Original Sheet Size:			A3		Pack Issue:	
Drawn:		Date:		Checked:		Date:				1A		
POLAR		05/11/25		CIRCET		05/11/25						