



Neighbouring property No. 19

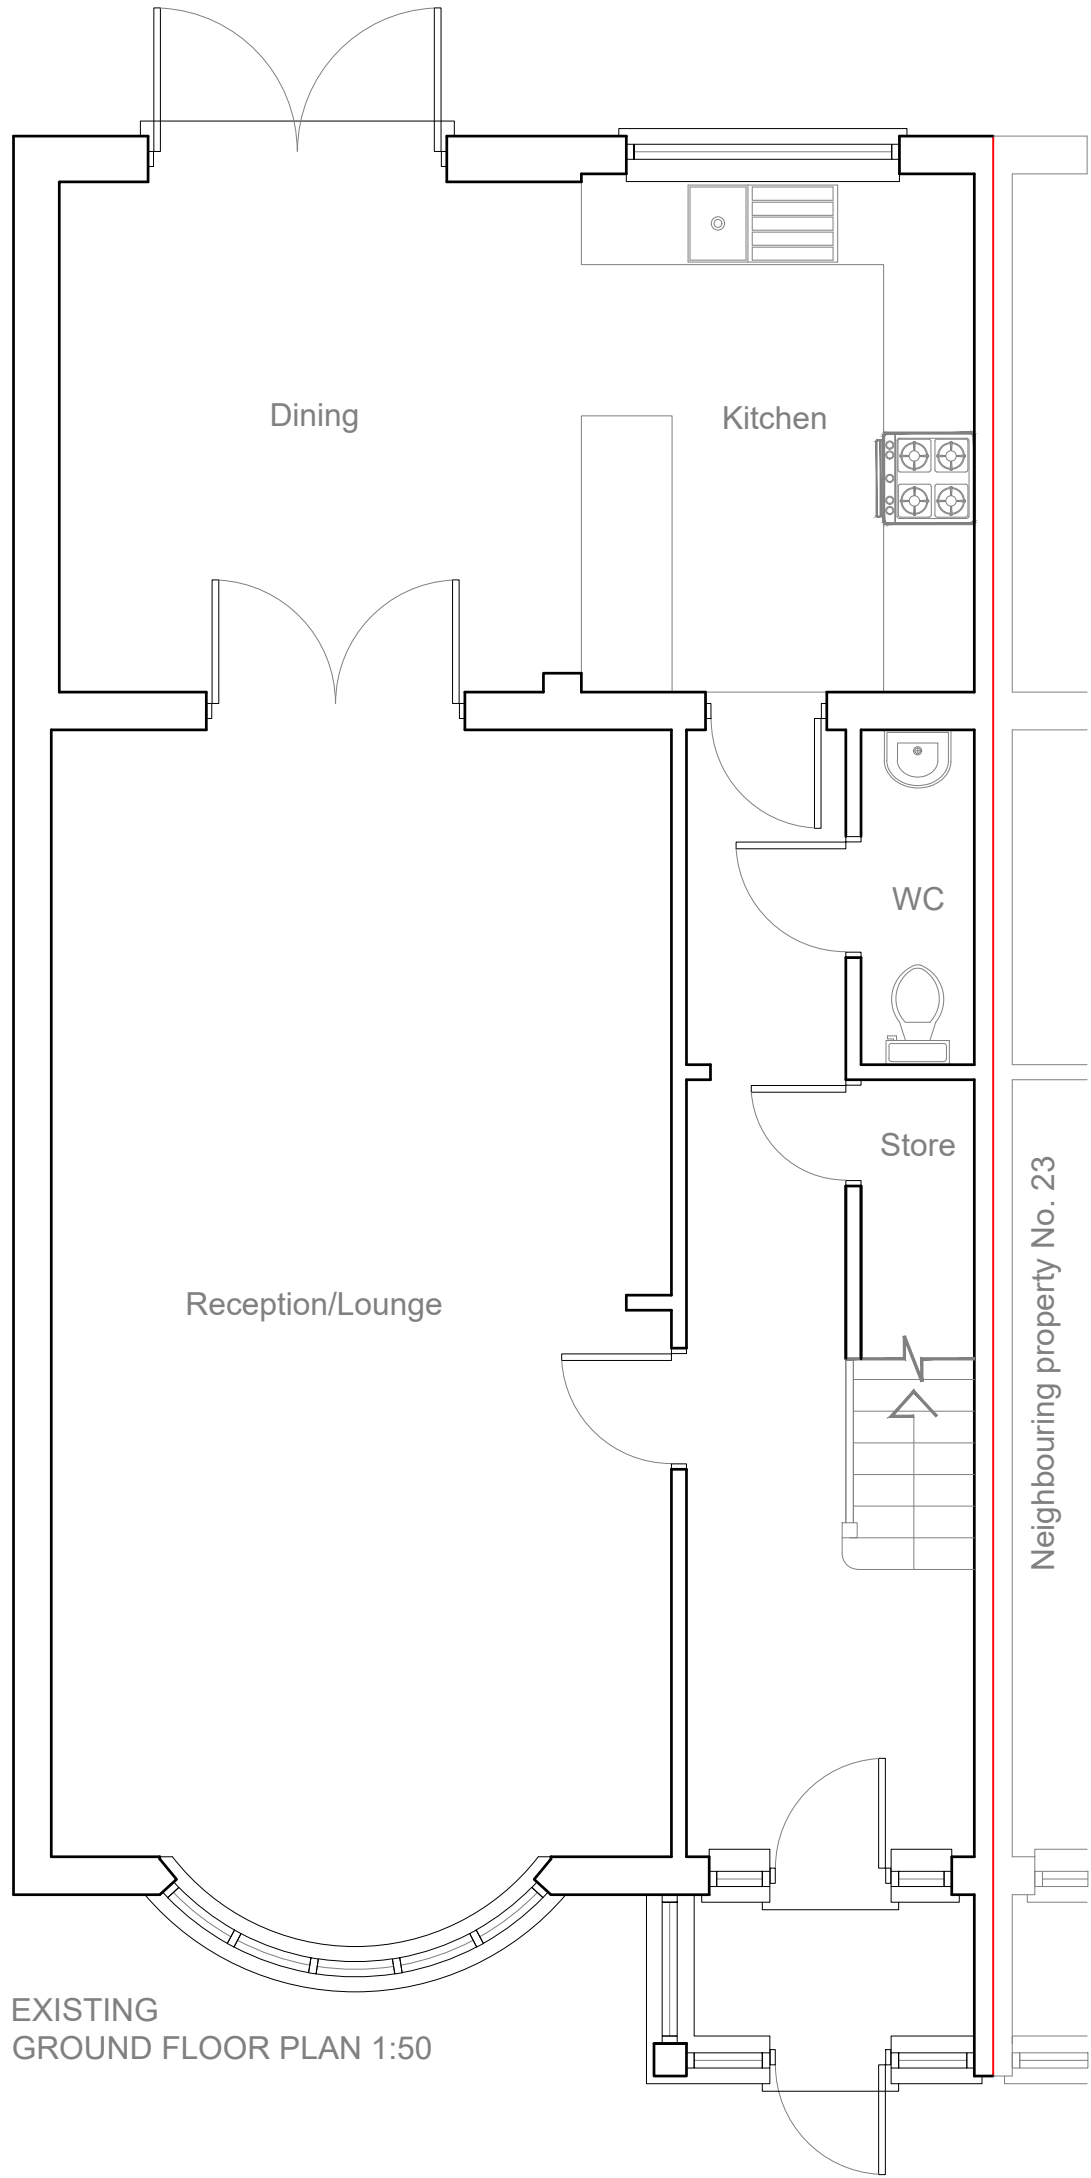


EXISTING
GROUND FLOOR PLAN 1:50

Neighbouring property No. 23

<u>Project:</u> 21 Grange Road Gravesend Kent DA11 0ET				
<u>Title:</u> Existing Ground floor plan				
<u>Scale:</u> 1:50@A3		<u>Date:</u> May 2022		<u>Drawing No.:</u> 0090/HH-02/SP
REVISION				
*				

 

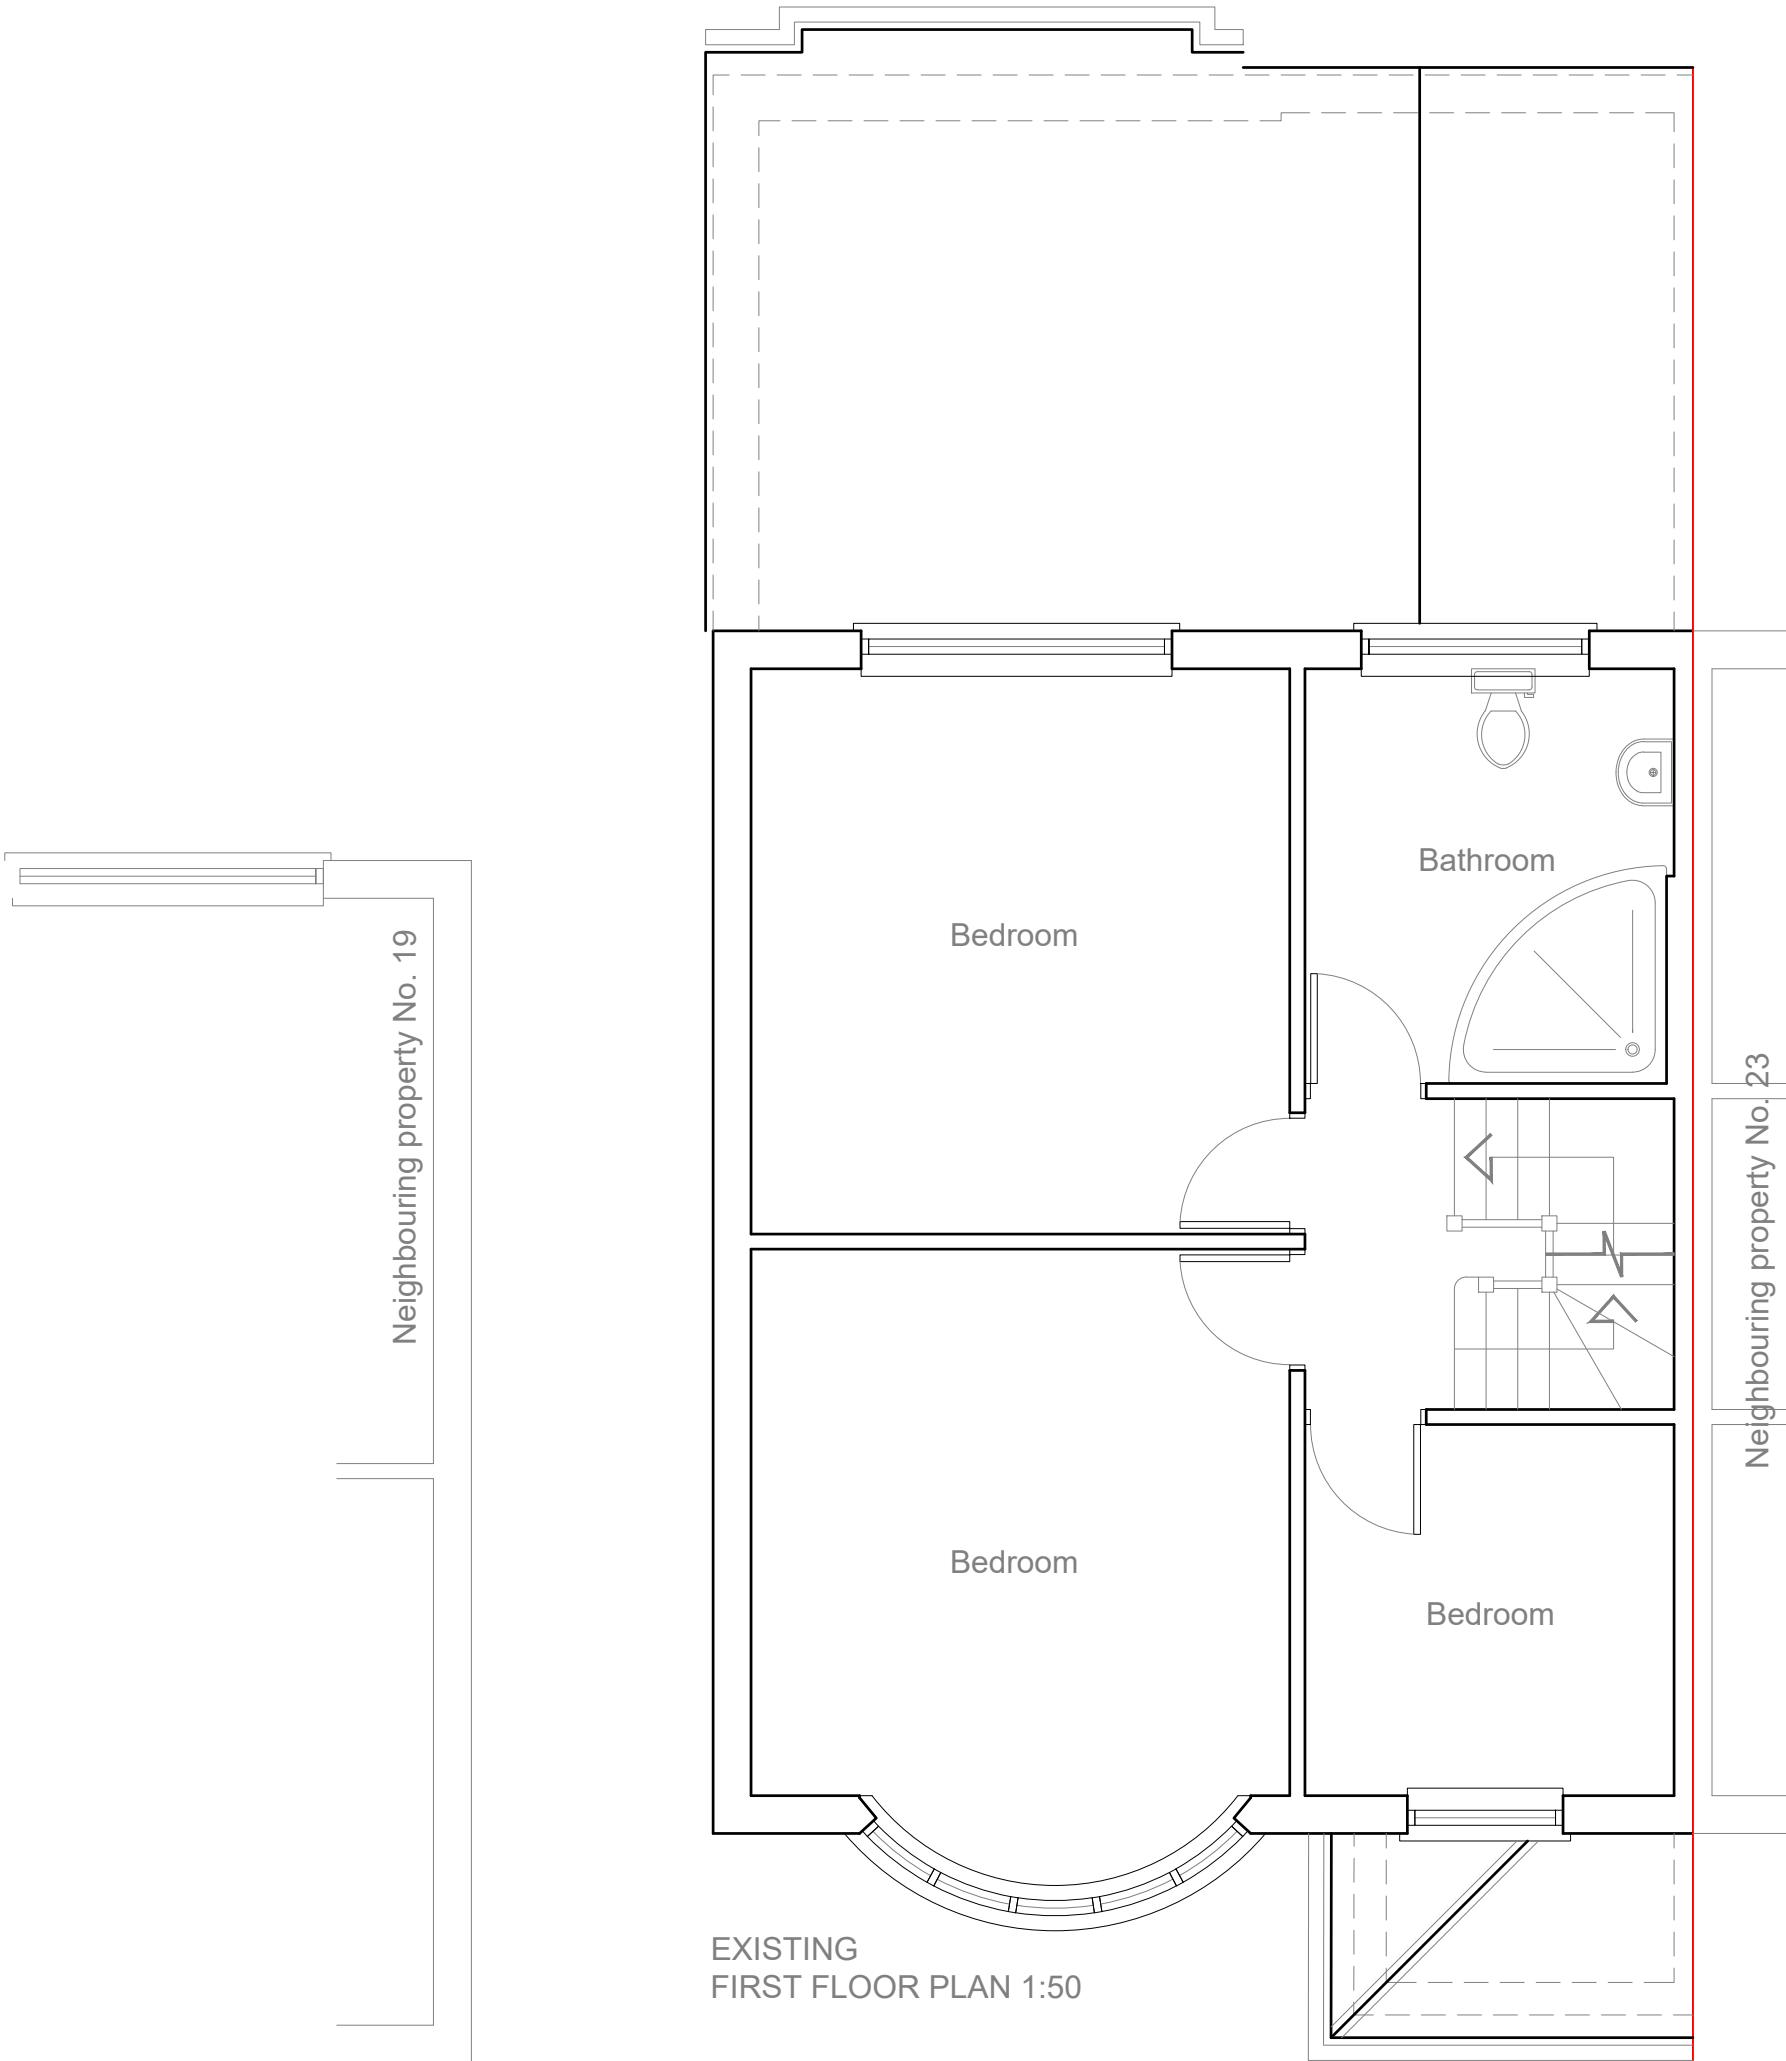

Project: 21 Grange Road Gravesend Kent DA11 0ET				
Title: Existing First floor plan				
Scale: 1:50@A3	Date: May 2022	Drawing No.: 0090/HH-03/SP		
REVISION				
*				
** **				

