


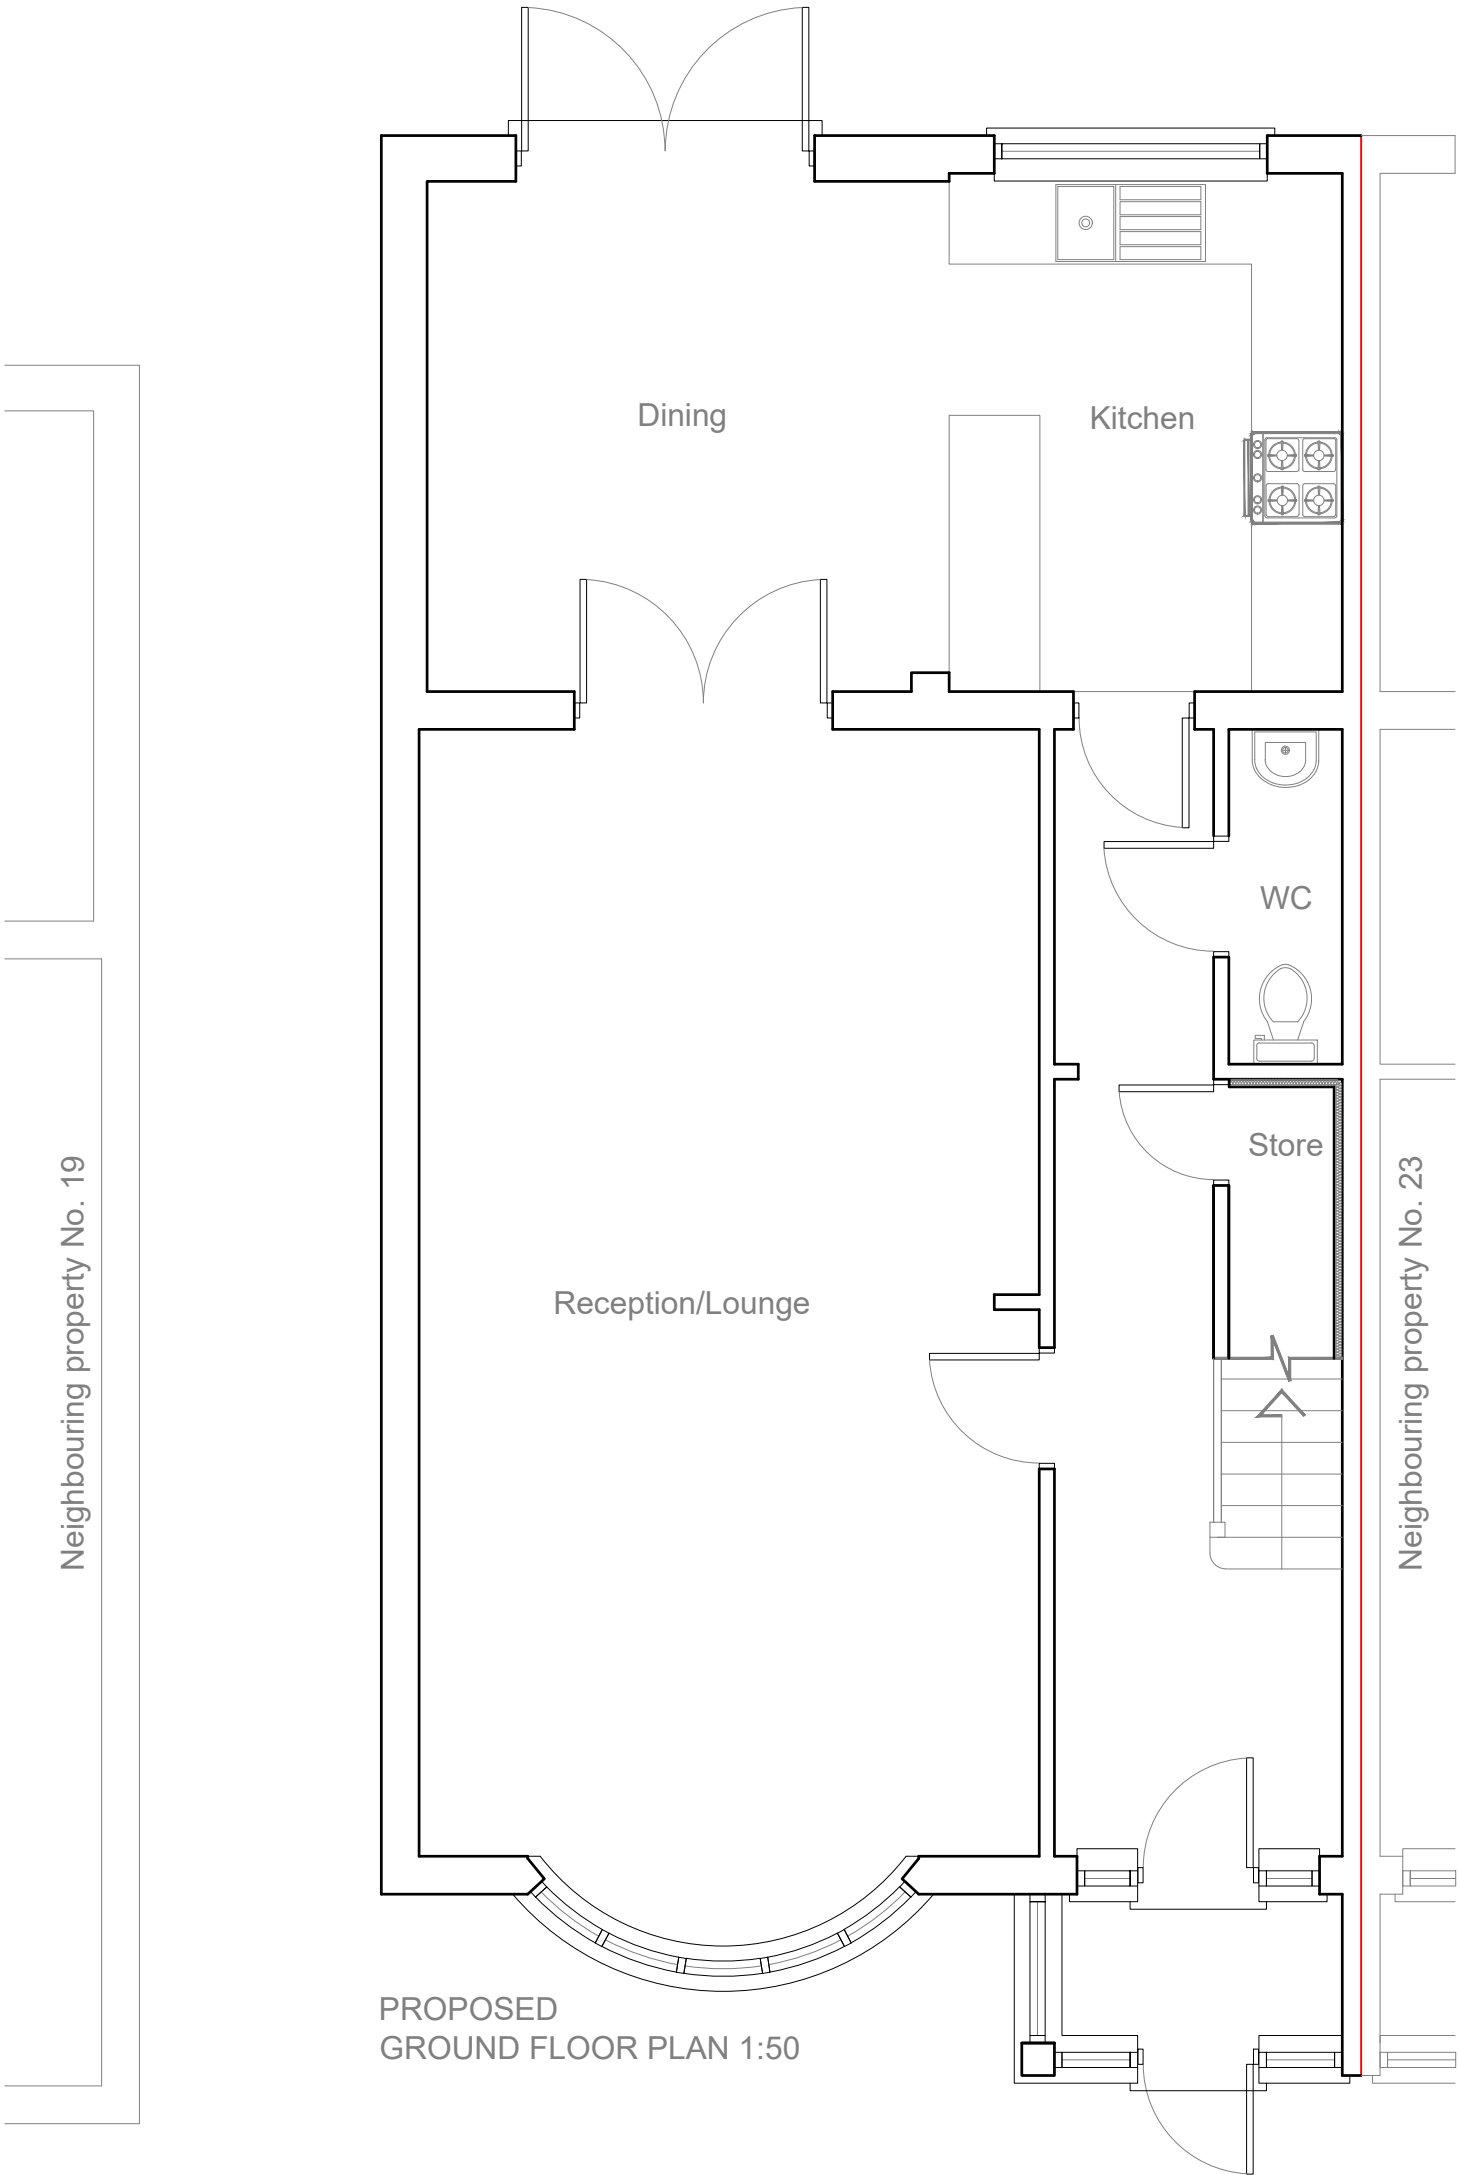


 

Project: 21 Grange Road Gravesend Kent DA11 0ET				
Title: Proposed Ground floor plan				
Scale: 1:50@A3	Date: May 2022		Drawing No.: 0090/HH-05/SP	
REVISION				
*				
00 00 00				

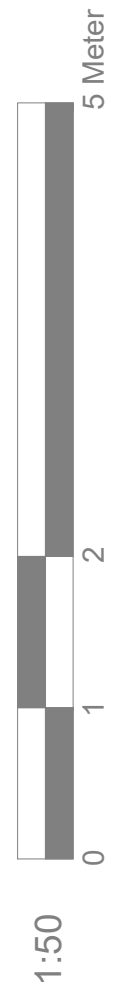

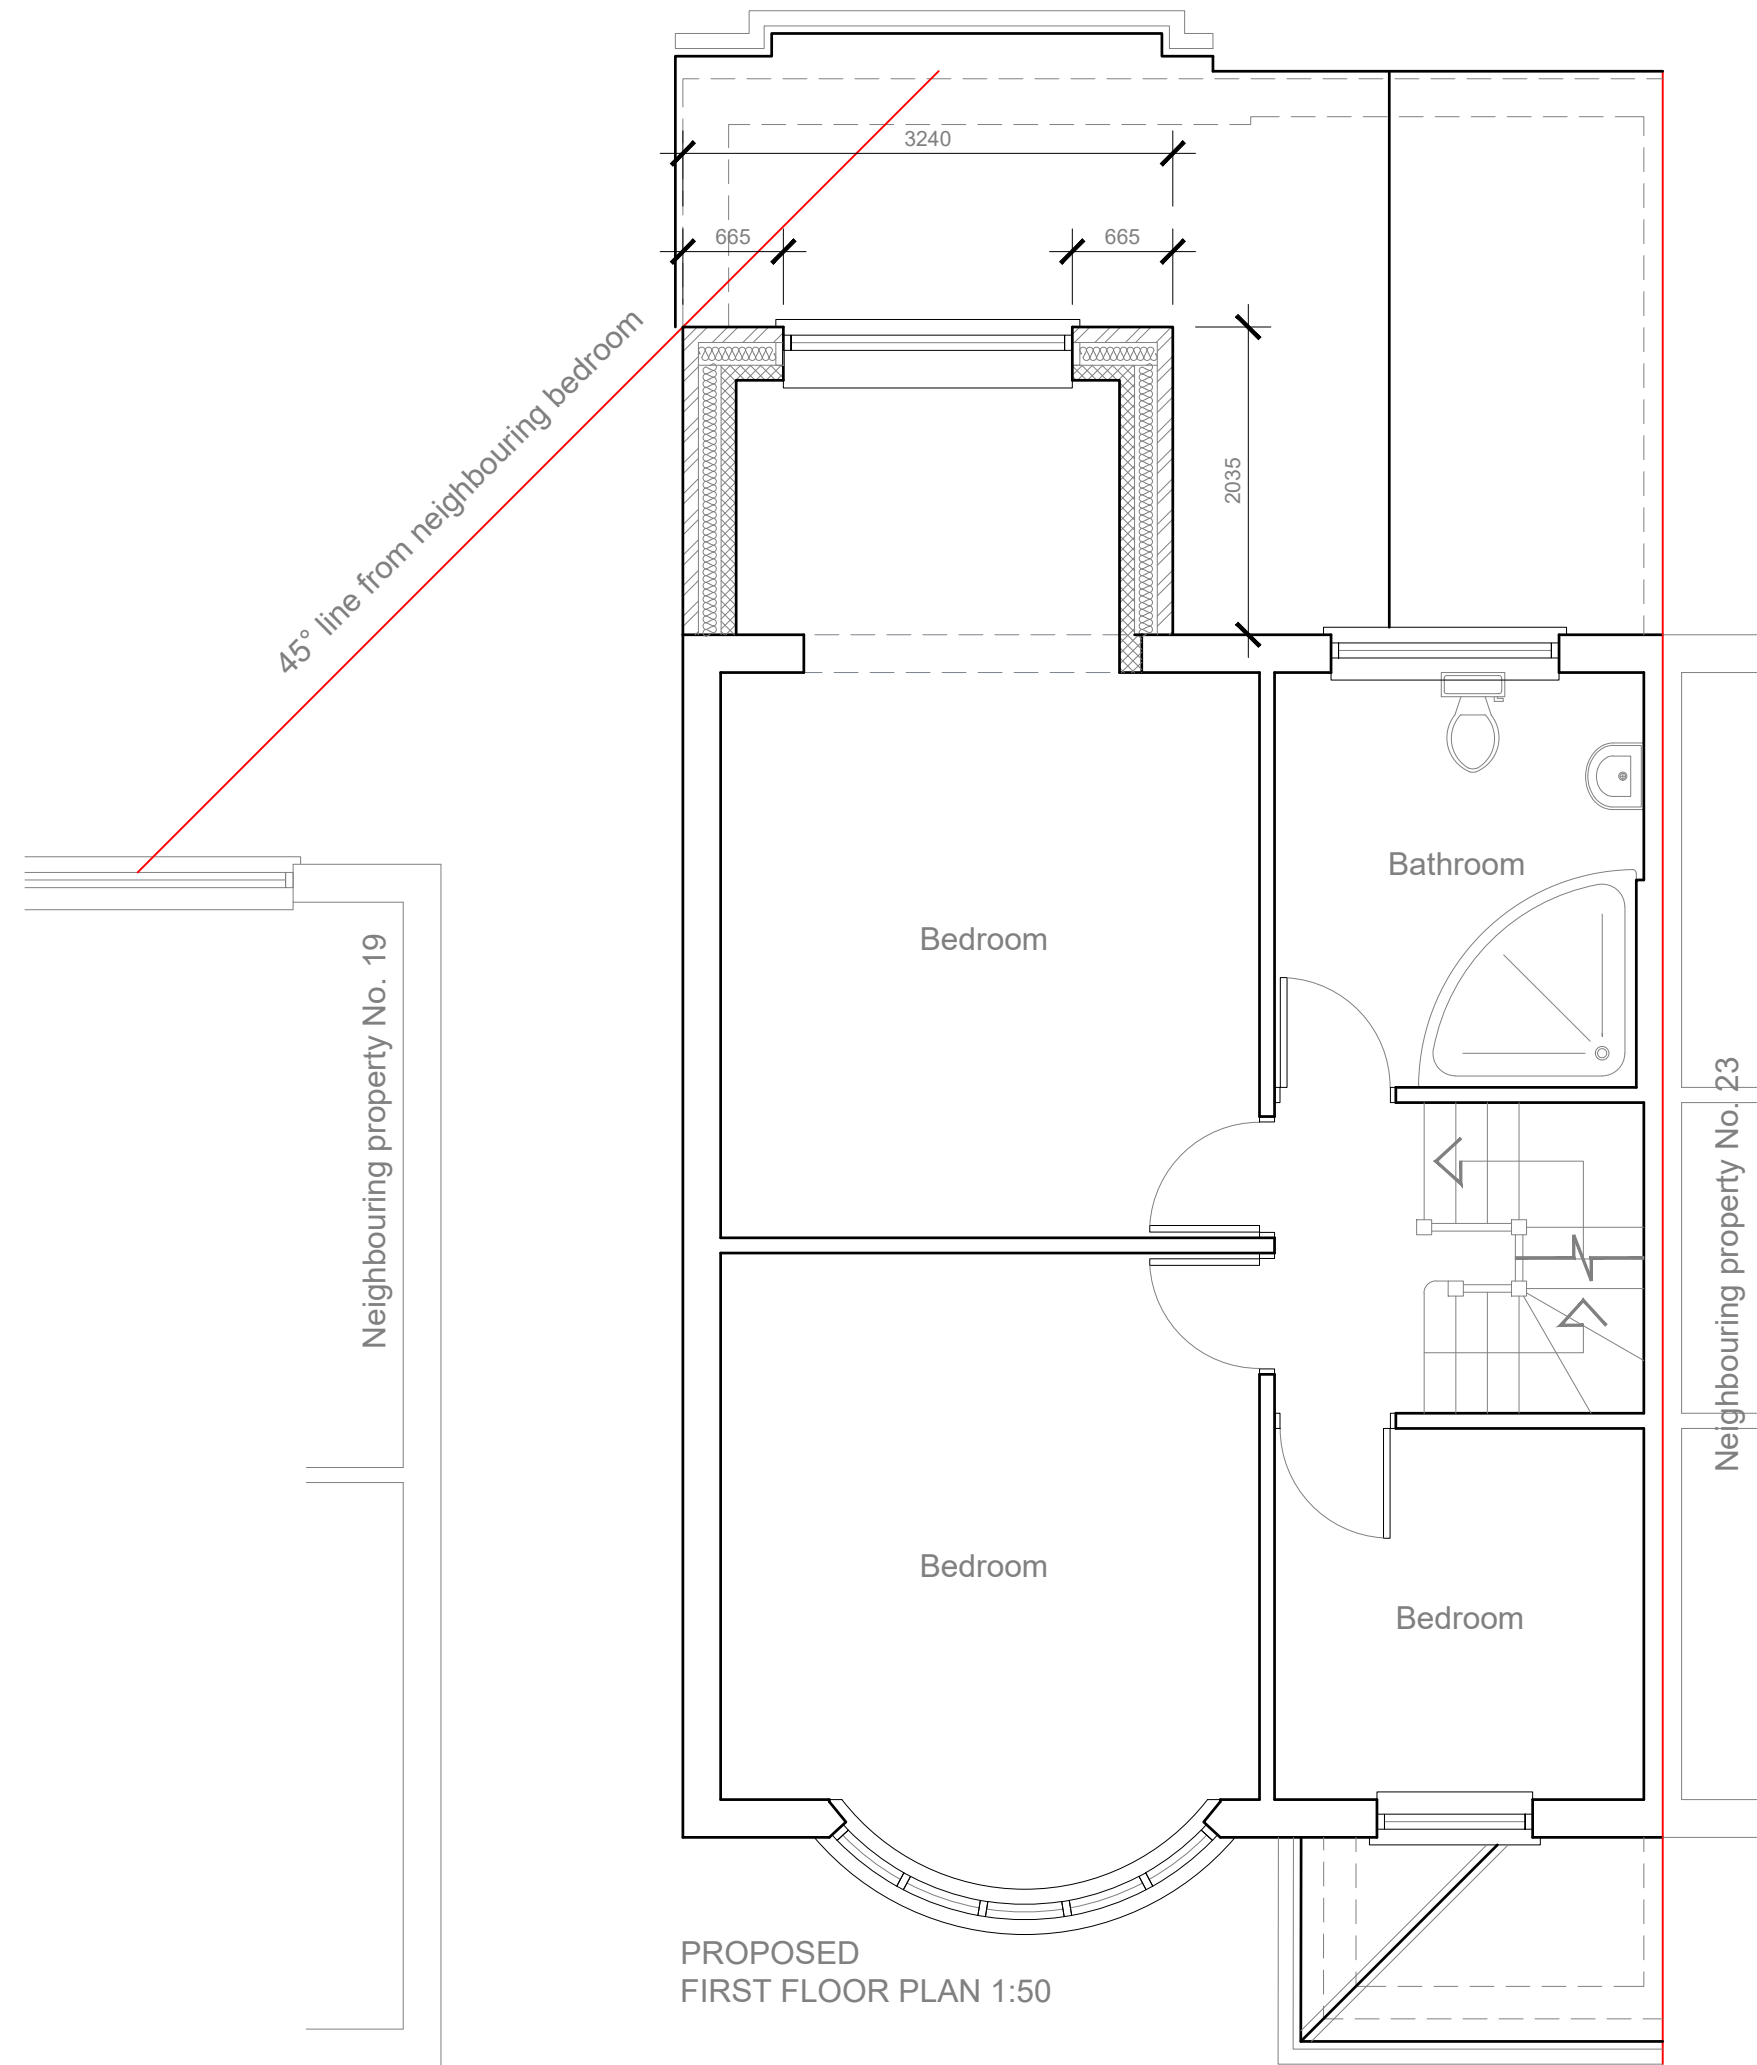

Project: 21 Grange Road Gravesend Kent DA11 0ET				
Title: Proposed First floor plan				
Scale: 1:50@A3	Date: May 2022	Drawing No.: 0090/HH-06/SP		
REVISION				
*				
** **				