


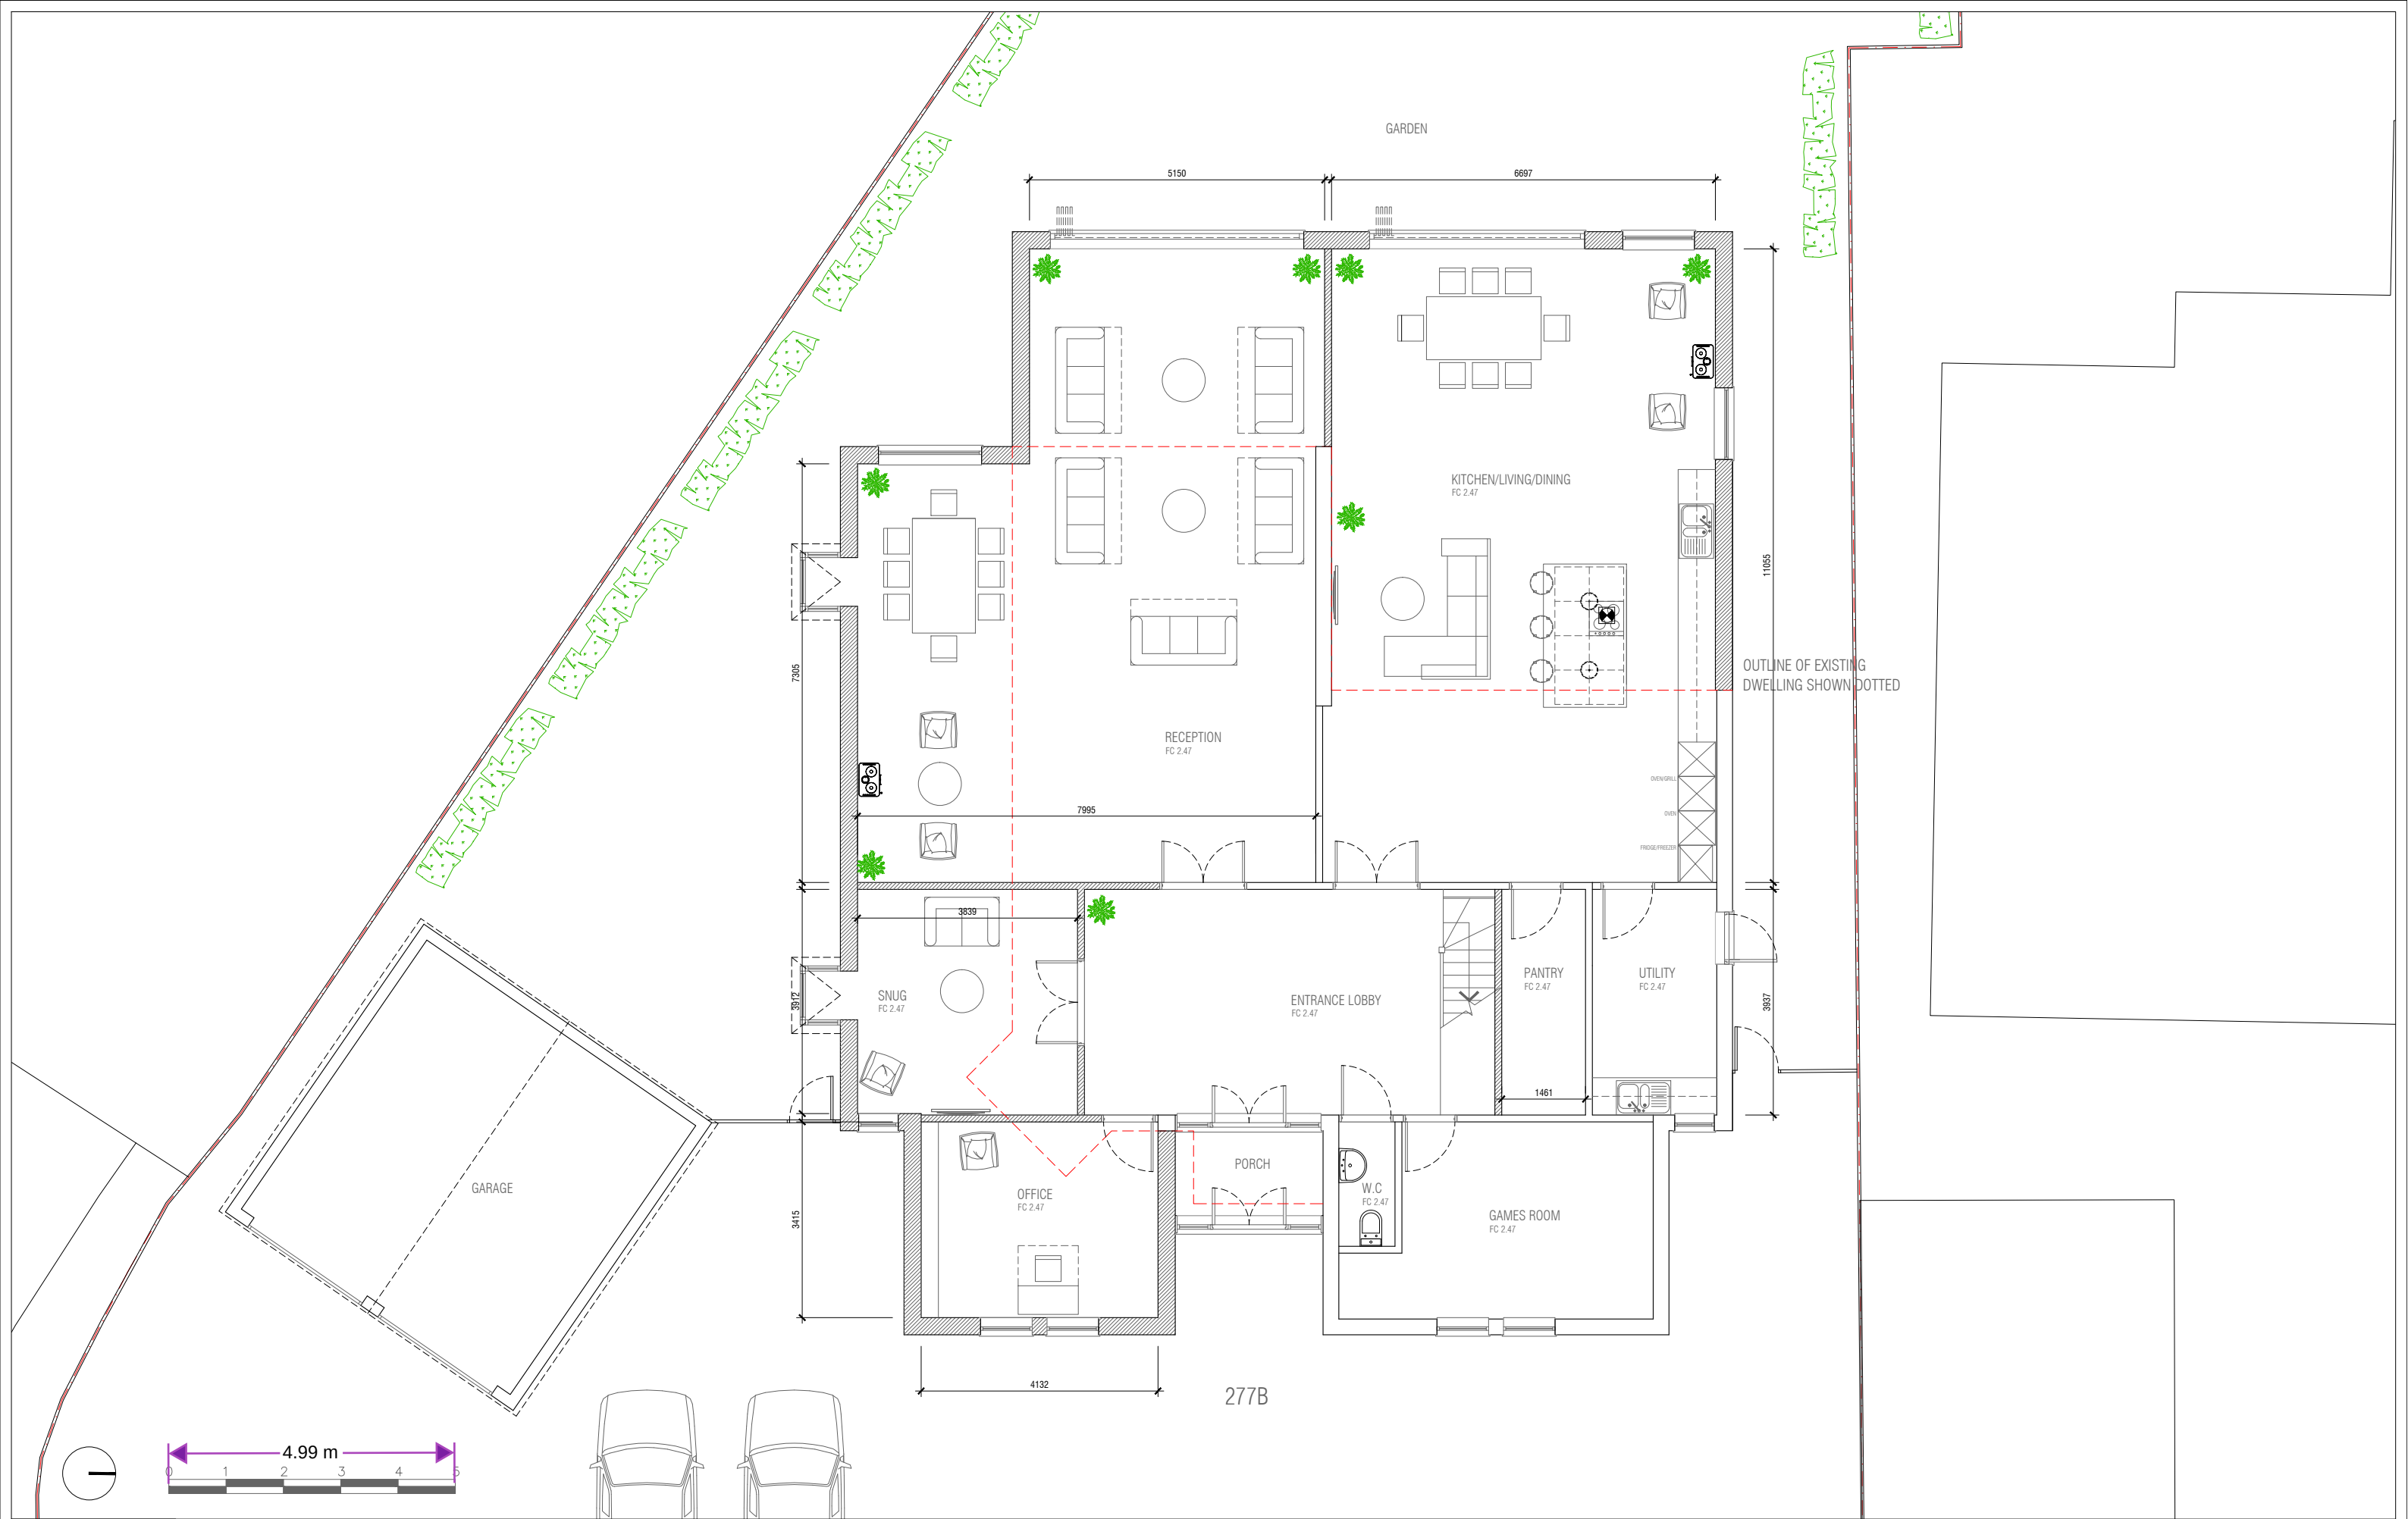

REVISION NO.	DATE	COMMENTS

CLIENT
277B Singlewell Road
Gravesend
DA11 7RN

SCALE
1:100 @ A3

DATE
June 2024

PROJECT
Proposed double storey front, side and rear extension &
internal alterations at 277B Singlewell Road
Gravesend
DA11 7RN

DRAWING TITLE
Proposed Ground floor plan

PROJECT NO.
RHL/811/24

DRAWING NO.
PL-009

DISCLAIMER
© Copyright Studio RHL.
This drawing is prepared solely for design and planning submission purposes.
It is not intended or suitable for other Building Regulations or Construction purposes and should not be used for such.
Report all discrepancies to Studio RHL, immediately.
All dimensions to be confirmed by the Contractor prior to commencement of the works.