



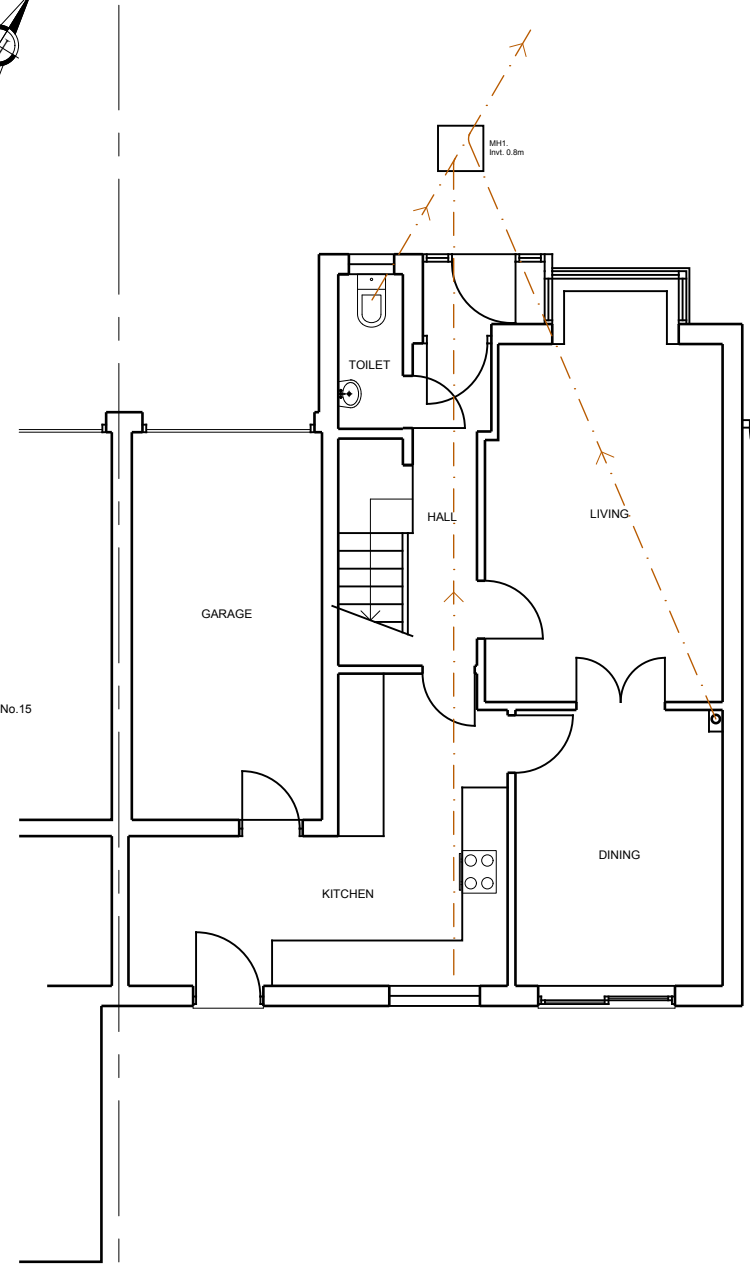


EXISTING GROUND FLOOR PLAN

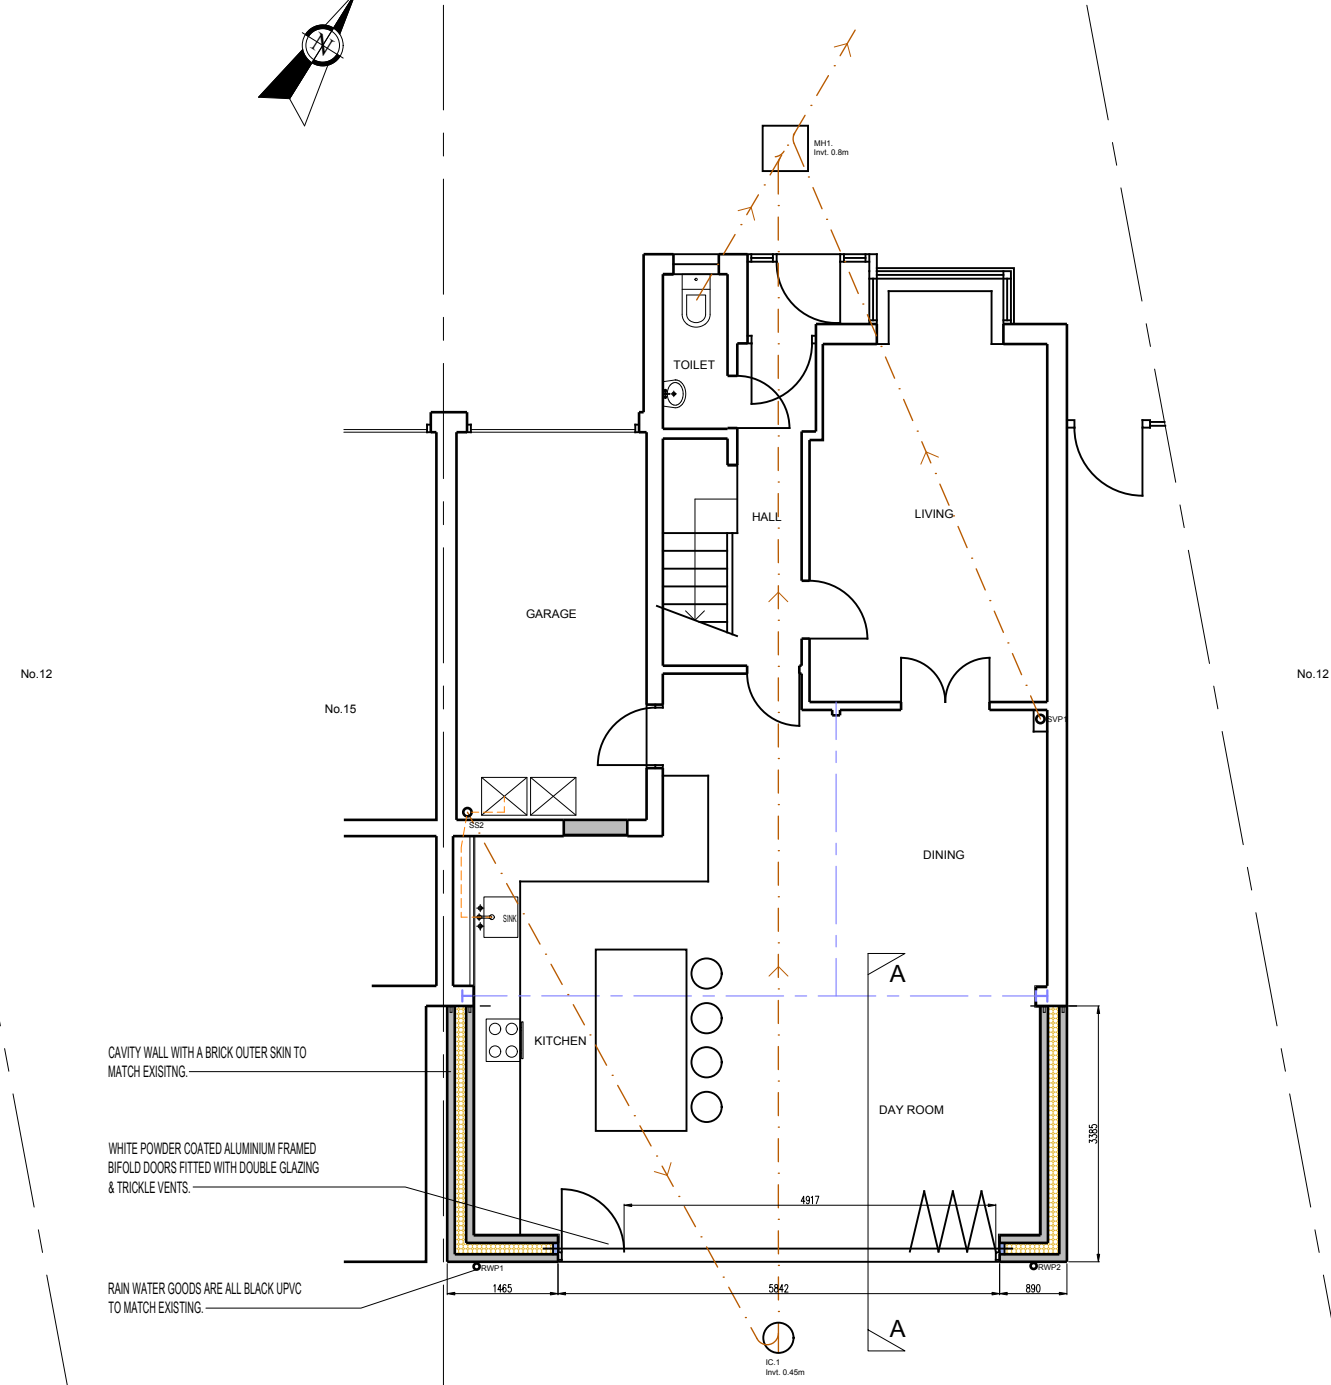


EXISTING GROUND FLOOR PLAN



EXISTING REAR ELEVATION (SOUTH)

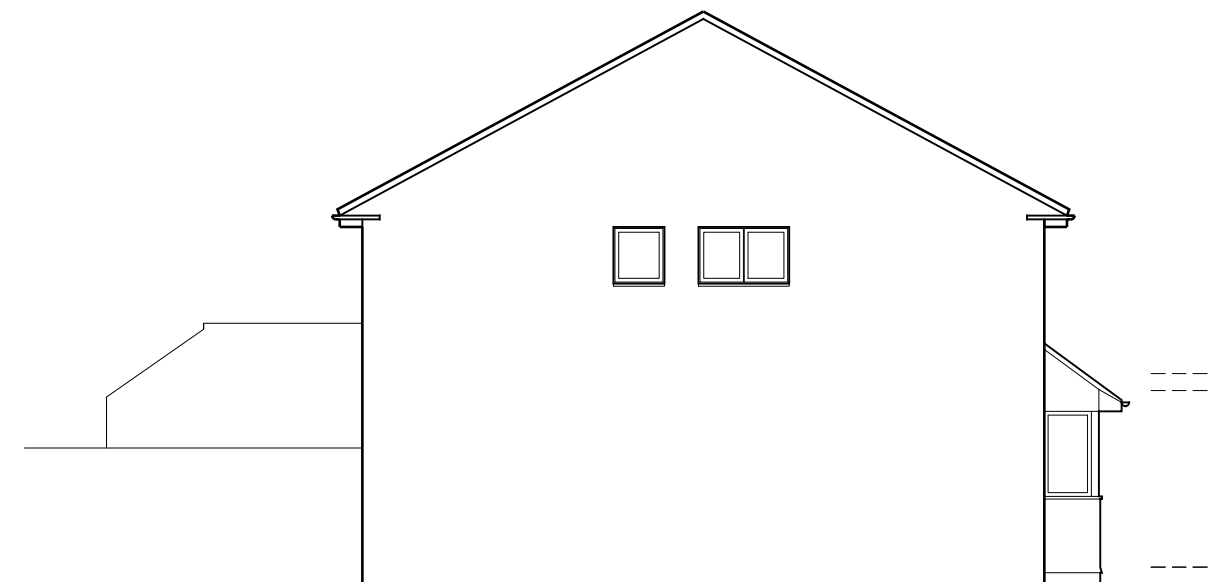


EXISTING SIDE ELEVATION (EAST)

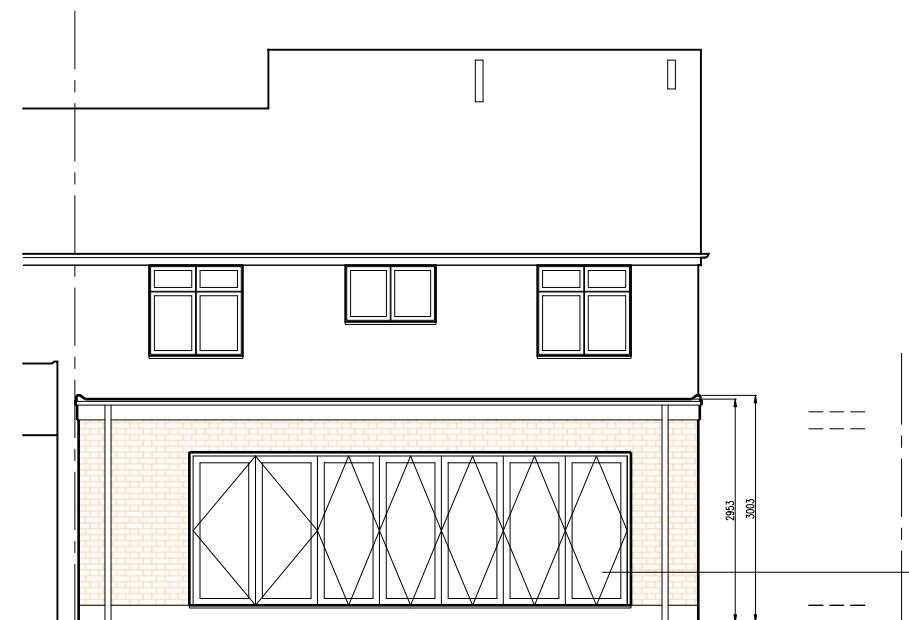


PROPOSED REAR ELEVATION (SOUTH)


RAIN WATER GOODS ARE ALL
BLACK UPVC TO MATCH EXISTING.
WHITE UPVC FASCIA BOARD.
CAVITY WALL WITH A BRICK OUTER
SKIN TO MATCH EXISTING.
WHITE POWDER COATED ALUMINIUM
FRAMED BIFOLD DOORS FITTED WITH
DOUBLE GLAZING & TRICKLE VENTS.

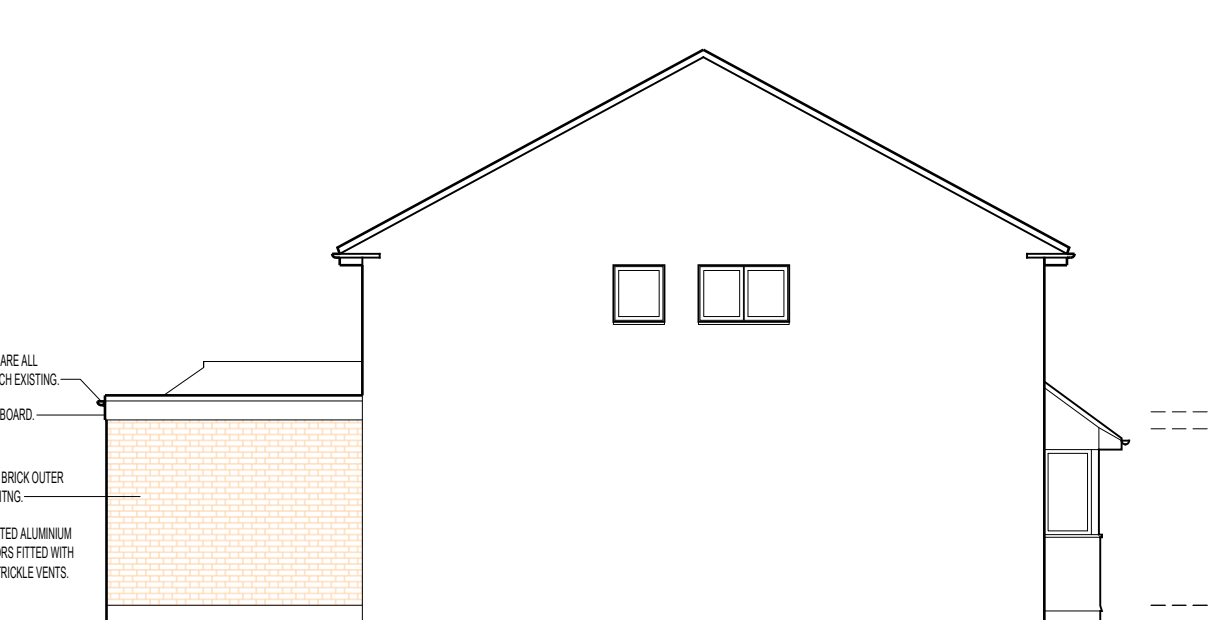


PROPOSED SIDE ELEVATION (EAST)

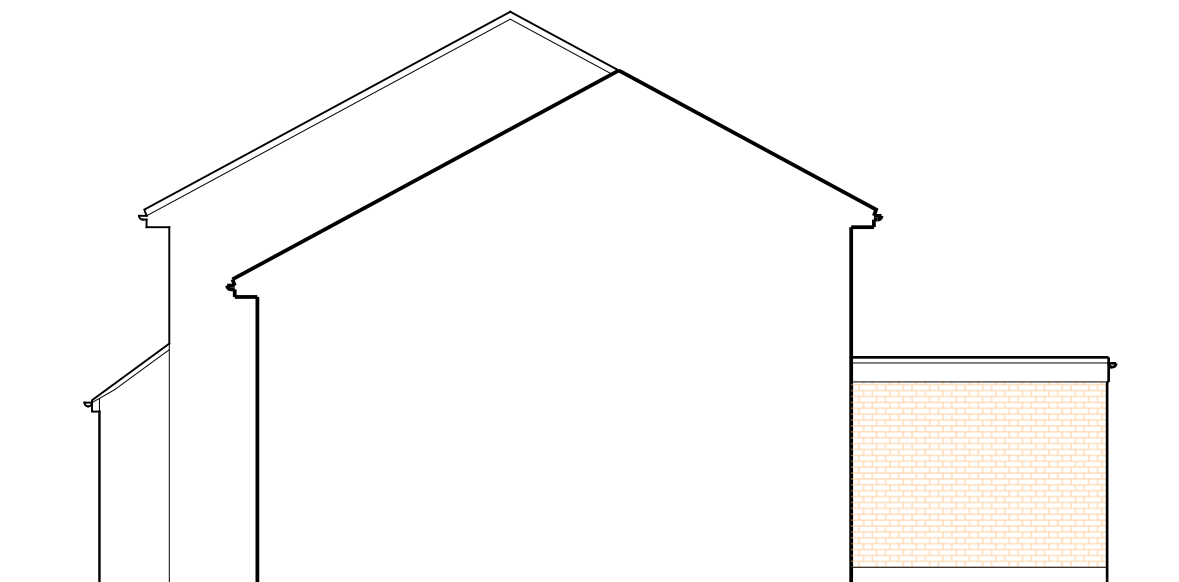

PROPOSED SIDE ELEVATION (WEST)

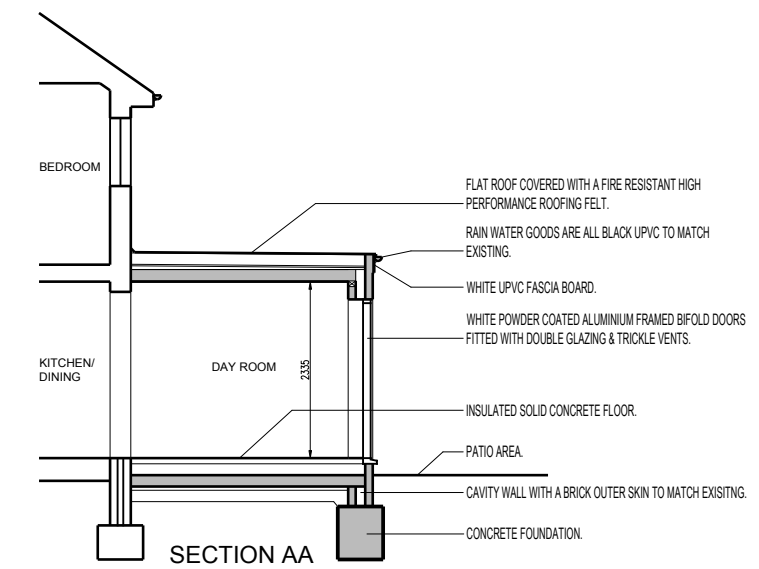

SECTION AA

 

PRACTICE NAME JAMES DOLAN ARCHITECT		
TEL: 07505 996340 Email: jamesdolan57@icloud.com		
PROJECT 14 SANDPIPERS GRAVESEND DA12 5QB		
TITLE SINGLE STOREY REAR EXTENSION		
EXISTING & PROPOSED, FLOOR PLANS, ELEVATIONS AND SECTION		
SCALE 1:100	DATE SEPT 2024	DRAWN BY: JD
DWG No. 14S/2024/01	REVISION	