


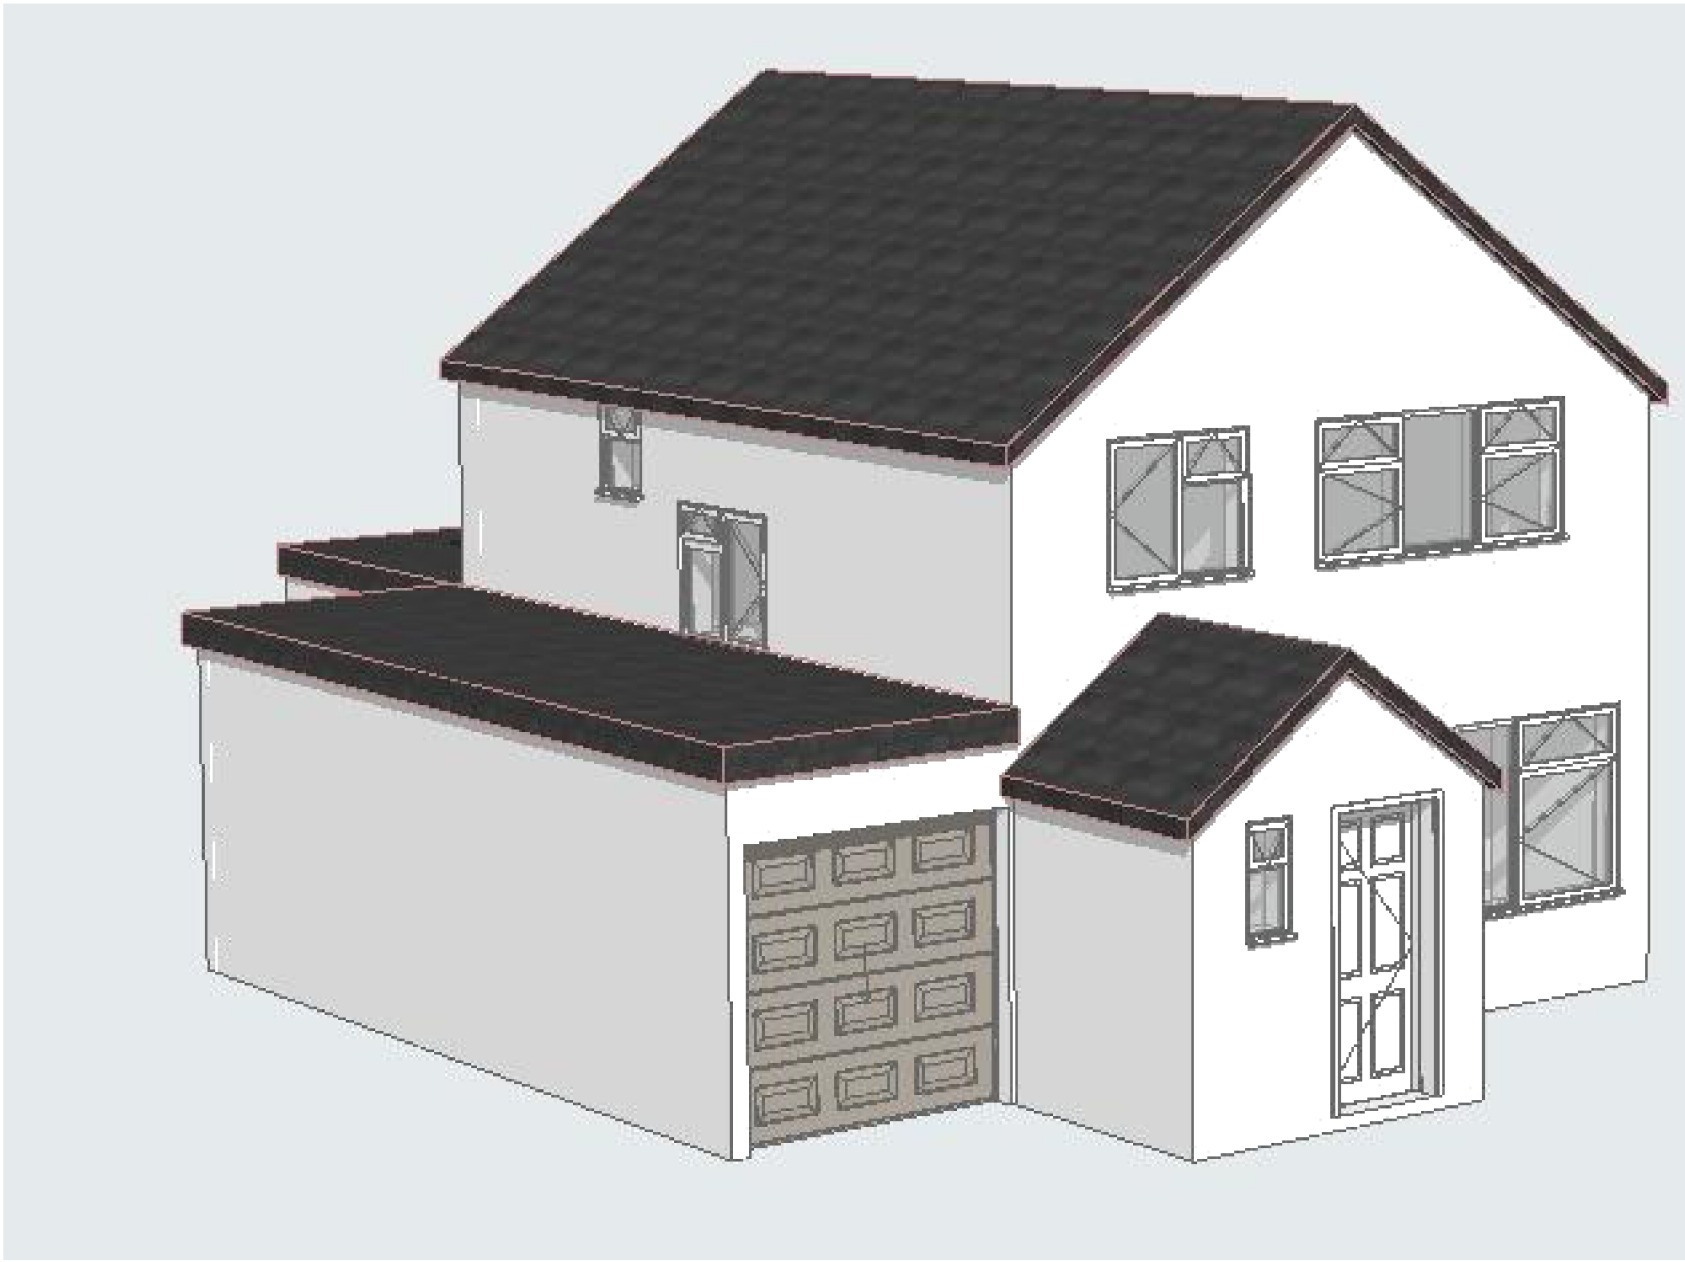

4 3D Front Existing (Not Materials) 1:100




6 3D Rear Existing (Not Materials) 1:100



8 Front 1:4.45



10 Rear 2 1:5.56

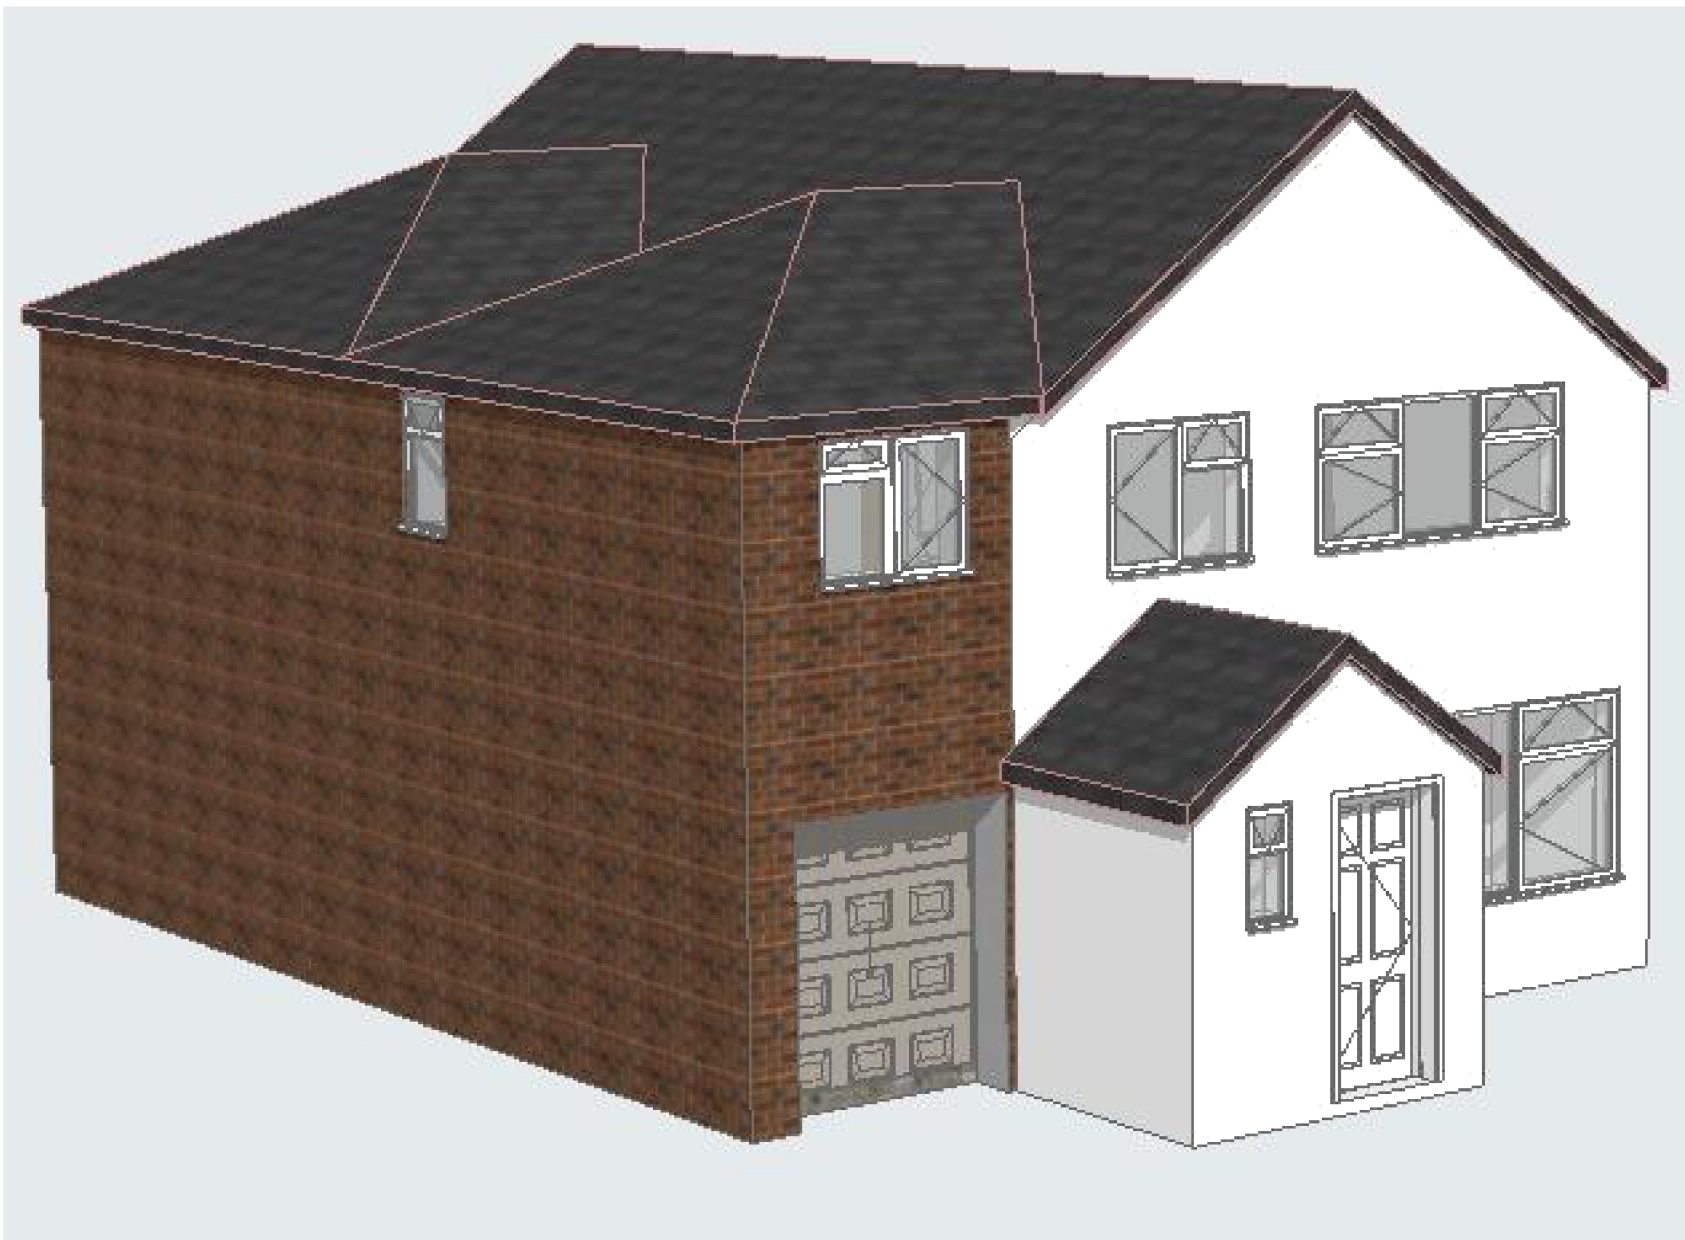

5 3D Front Proposed (Not Materials) 1:100




7 3D Rear Proposed (Not Materials) 1:100




9 Rear 1 1:6.06



1 Location Plan 1:1250

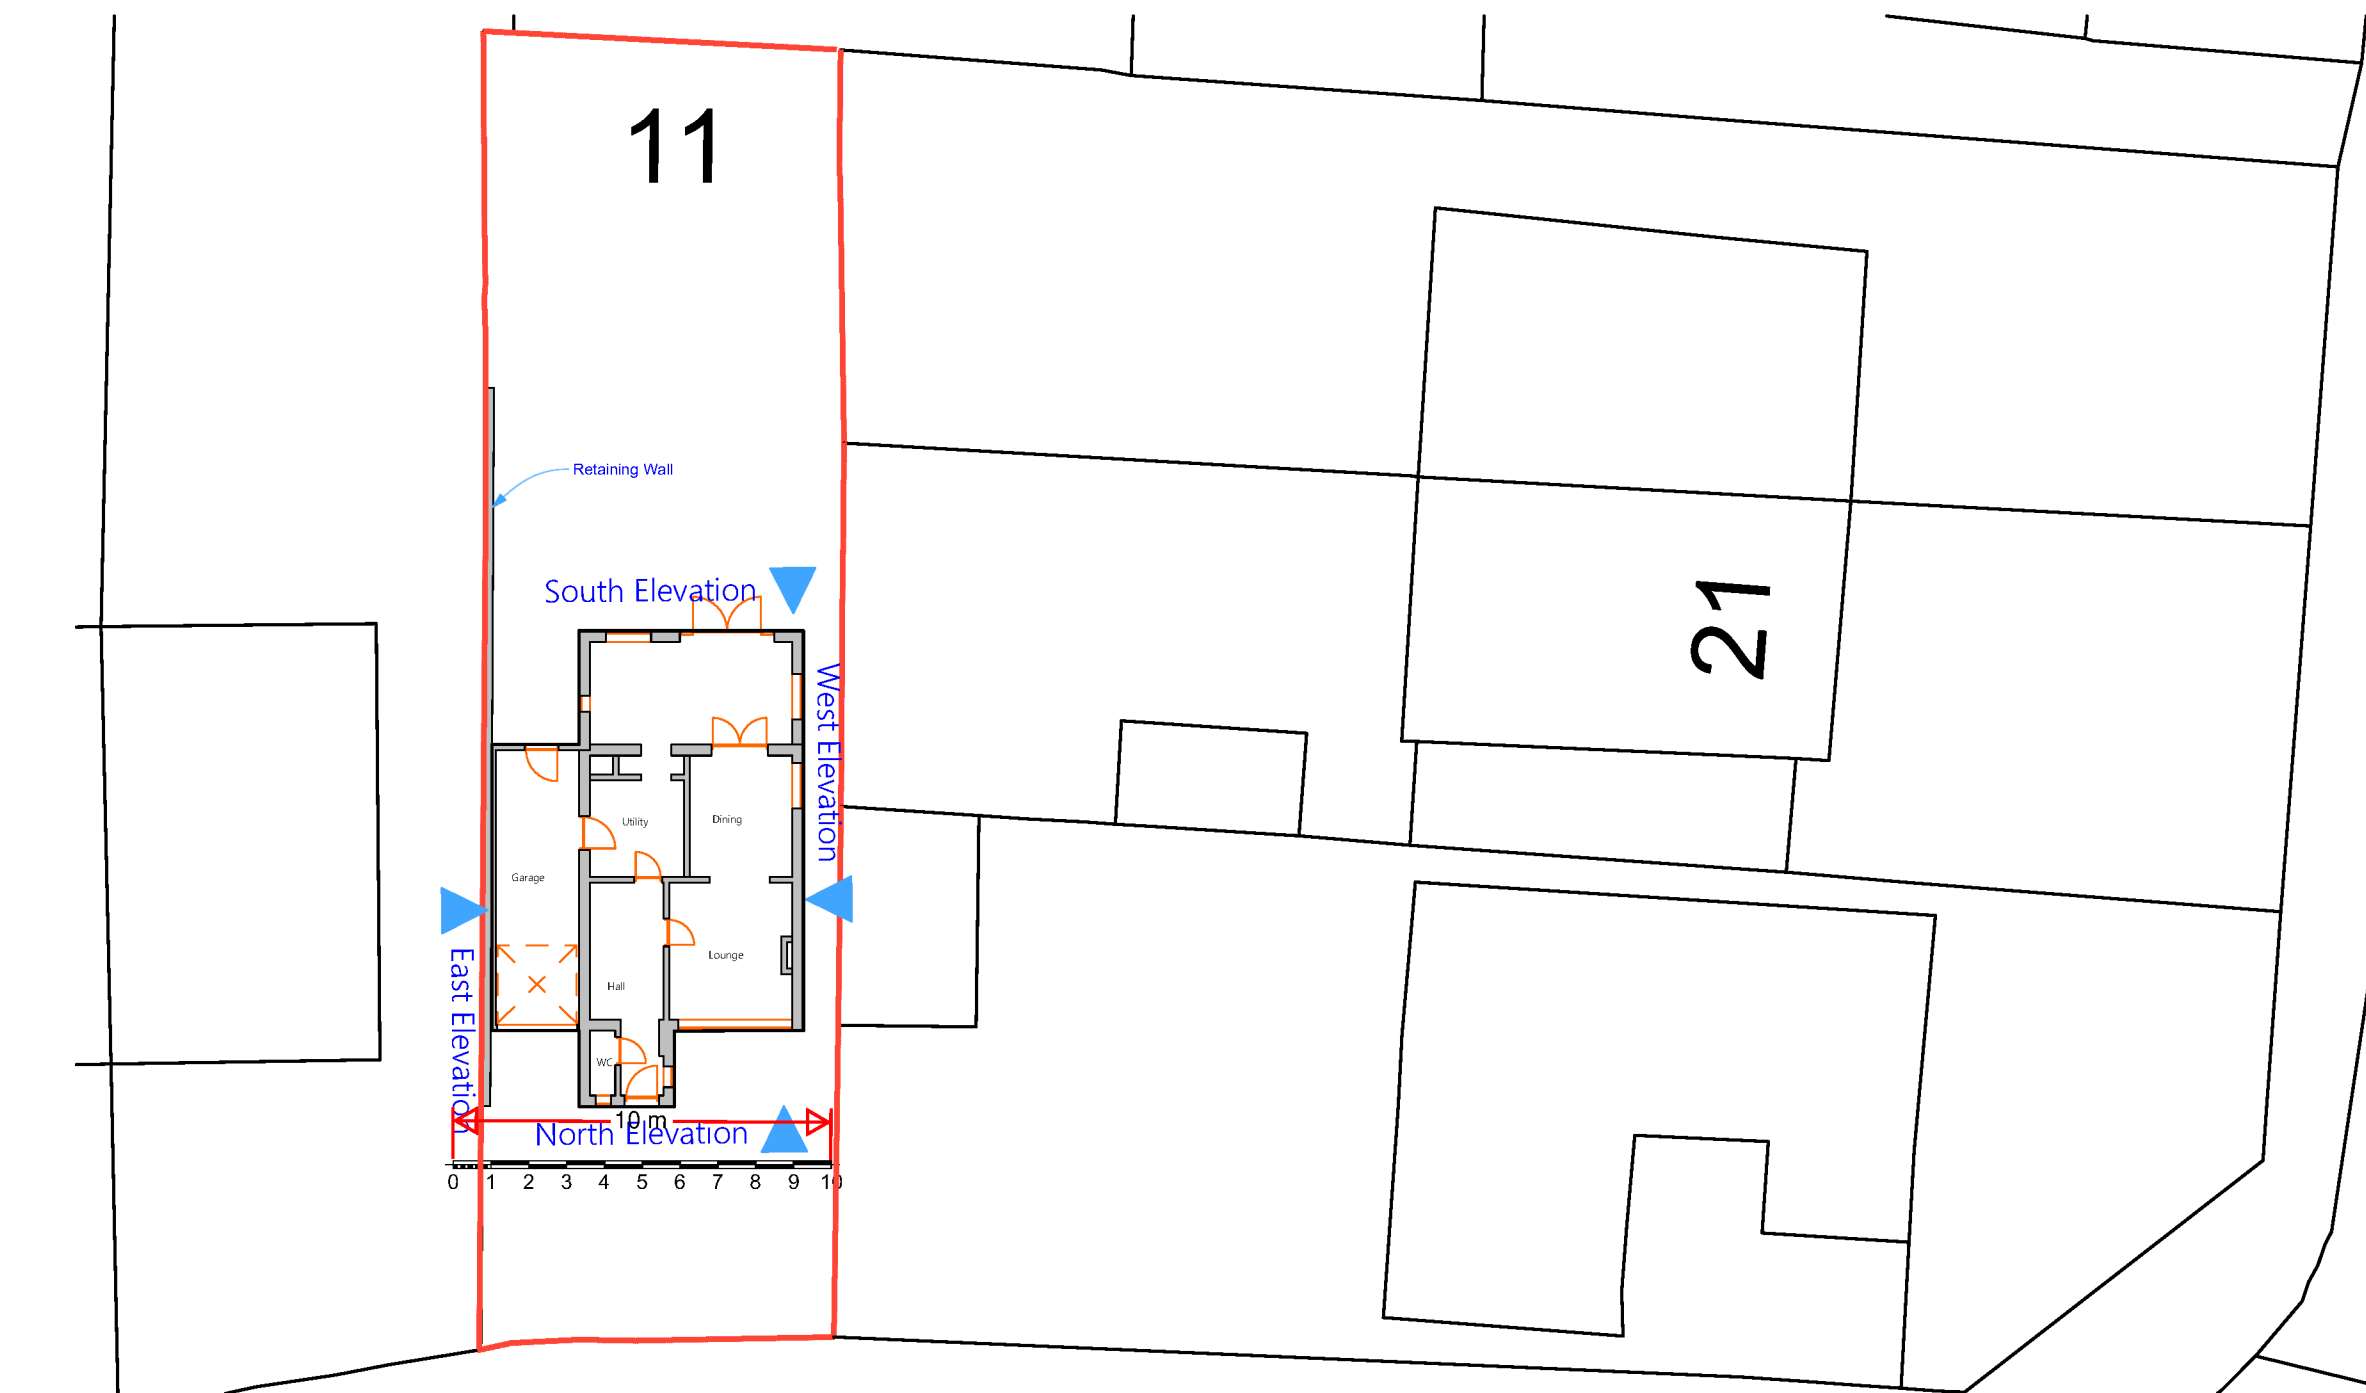

2 Site Plan Existing 1:200

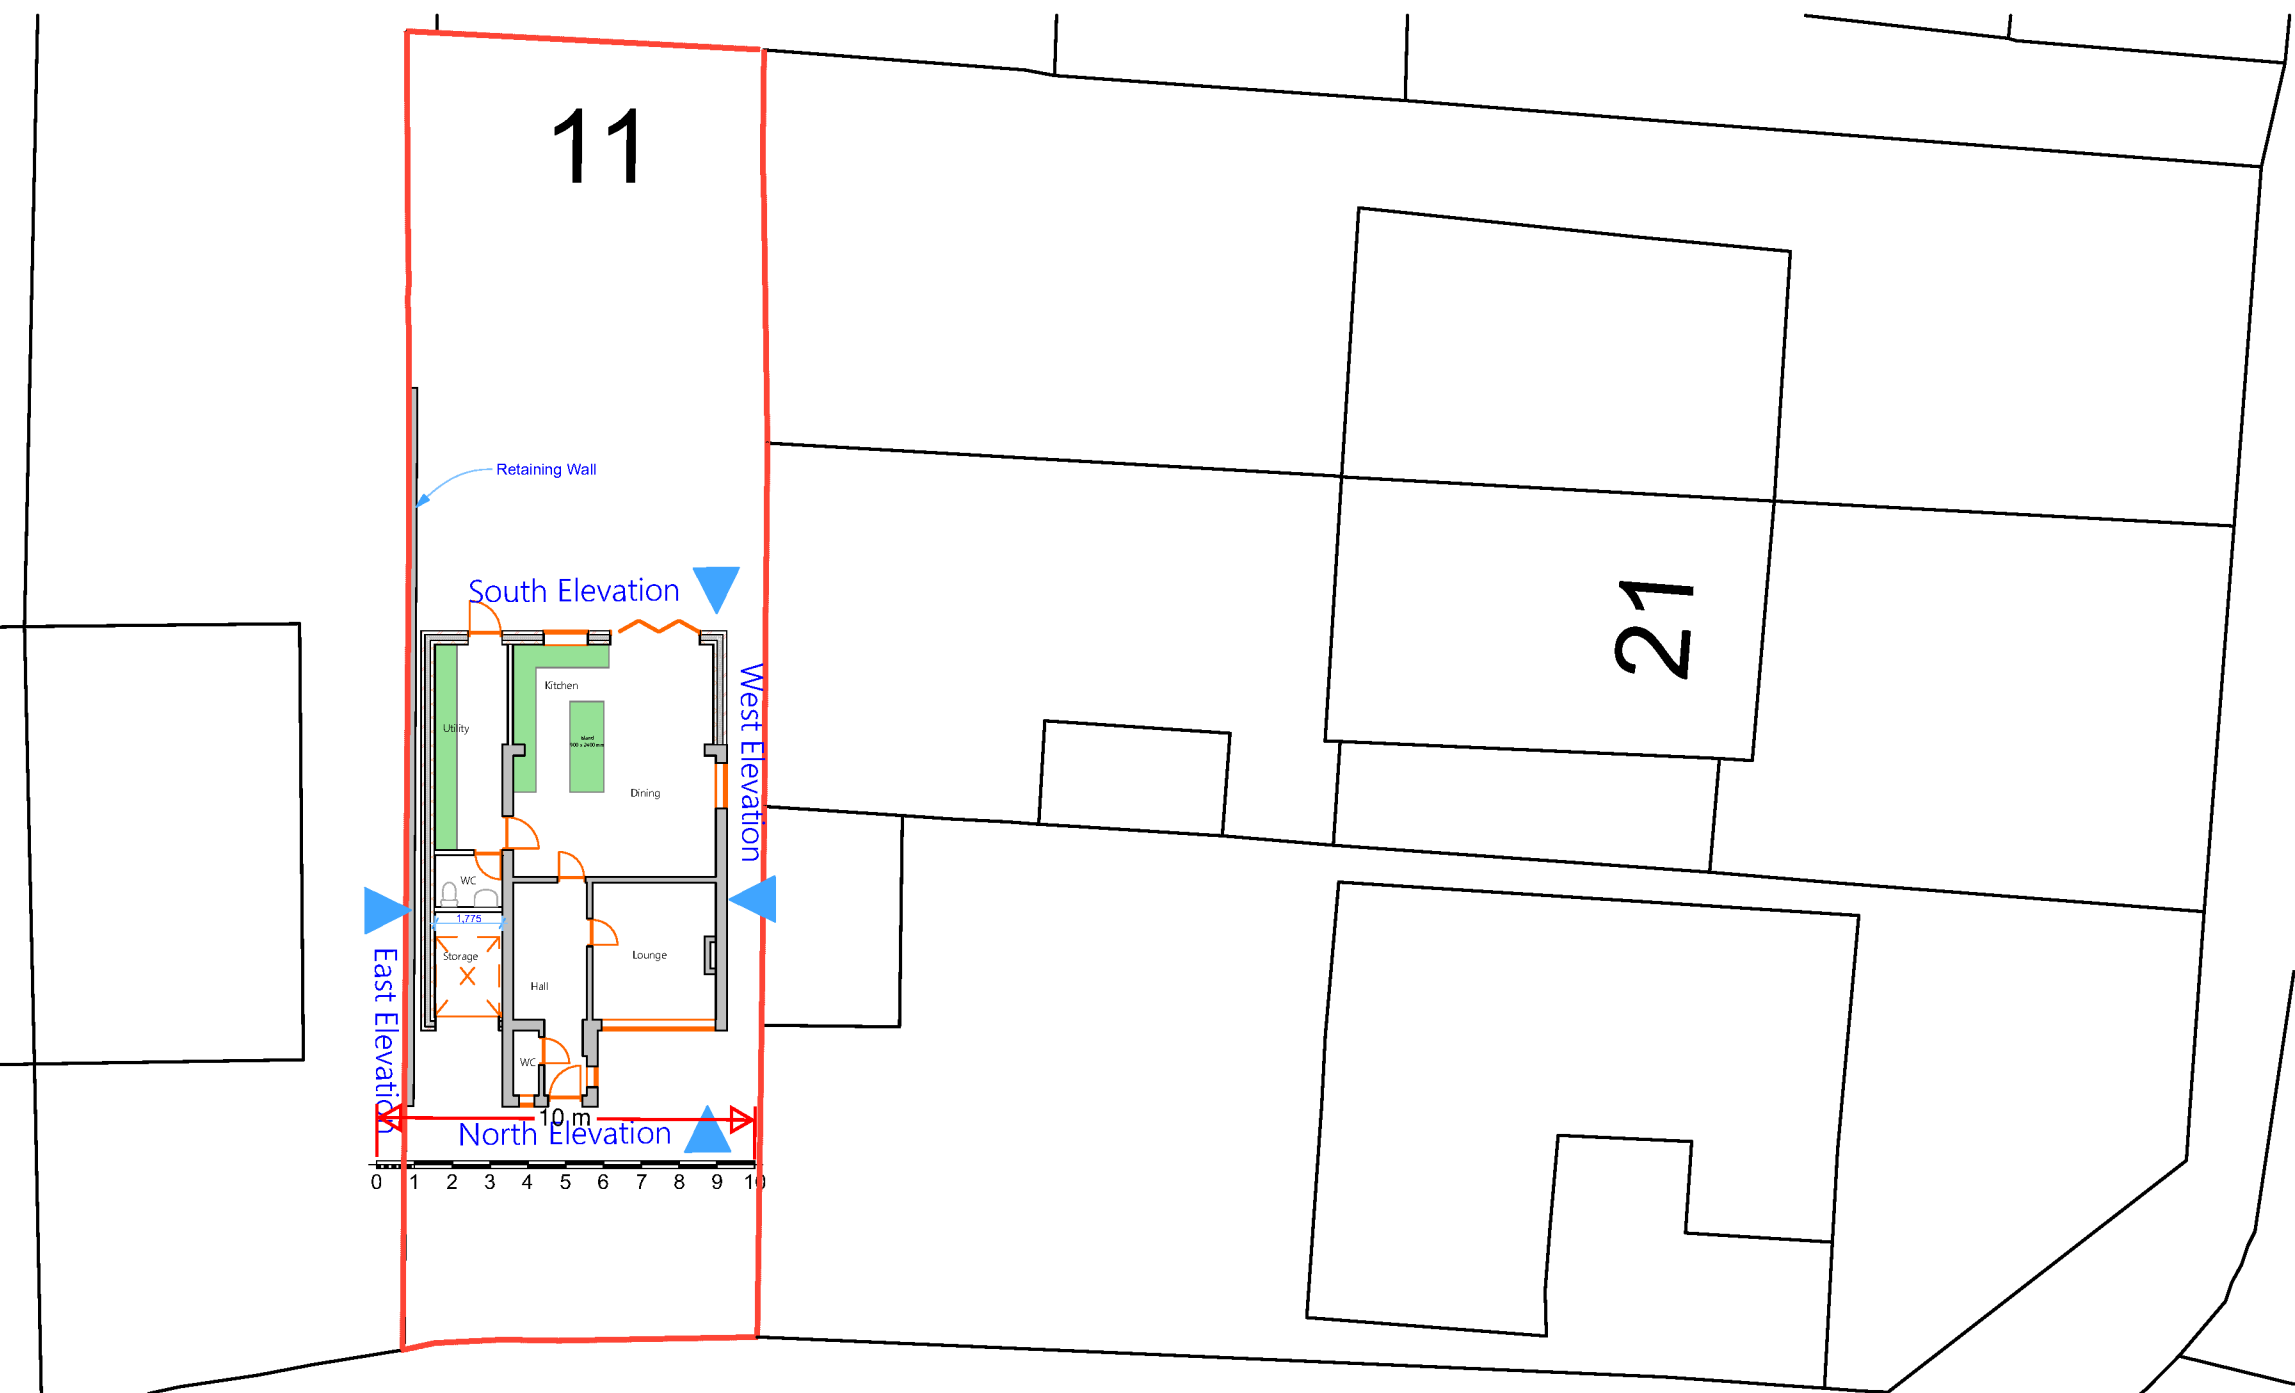

3 Site Plan Proposed 1:200

ARCHITECHNOLOGY. DESIGN

This document and its design content is copyright ©. It shall be read in conjunction with all other associated project information including models, specifications, schedules and related consultants documents. Do not scale from documents. All dimensions to be checked on site. Immediately report any discrepancies, errors or omissions on this document to the Originator. If in doubt ASK.

Scales @ A1
1:1250, 1:200, 1:100, 1:4.45, 1:6.06, 1:5.56
Date
2025-10-07

Client Approval
A - Approved
B - Approved with Comments
C - Do Not Use

Layout Title
Site Plan

Architect technology.design
179 Edwin Road Rainham, Kent ME8 0AH
www.architect technology.design
Tel: 07957 350204
info@architect technology.design

Project
11 crockenhall way - Lilibet Dwyer - DA13 9DB- DSE

Status
Planning Application

Site Address
11 Crockenhall Way Istead Rise Kent DA13 9DB

Drawing Number
project | originator | zone | level | type | role | number | rev
Layout ID 01 01 - WIP