



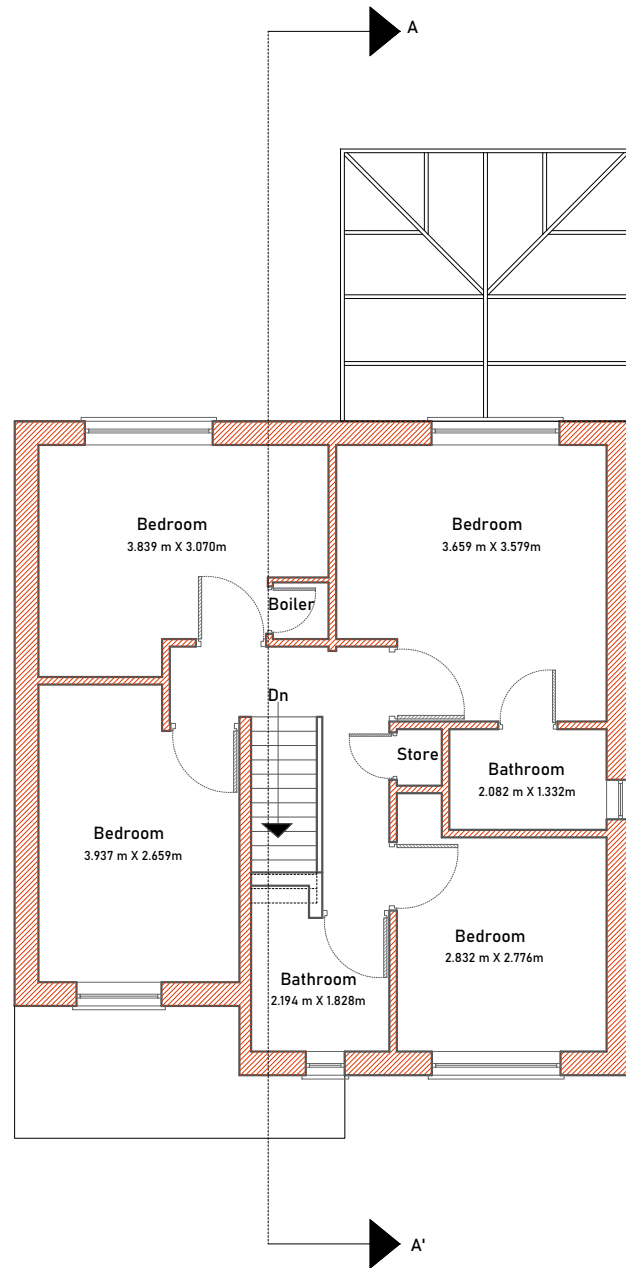

Existing First Floor Plan

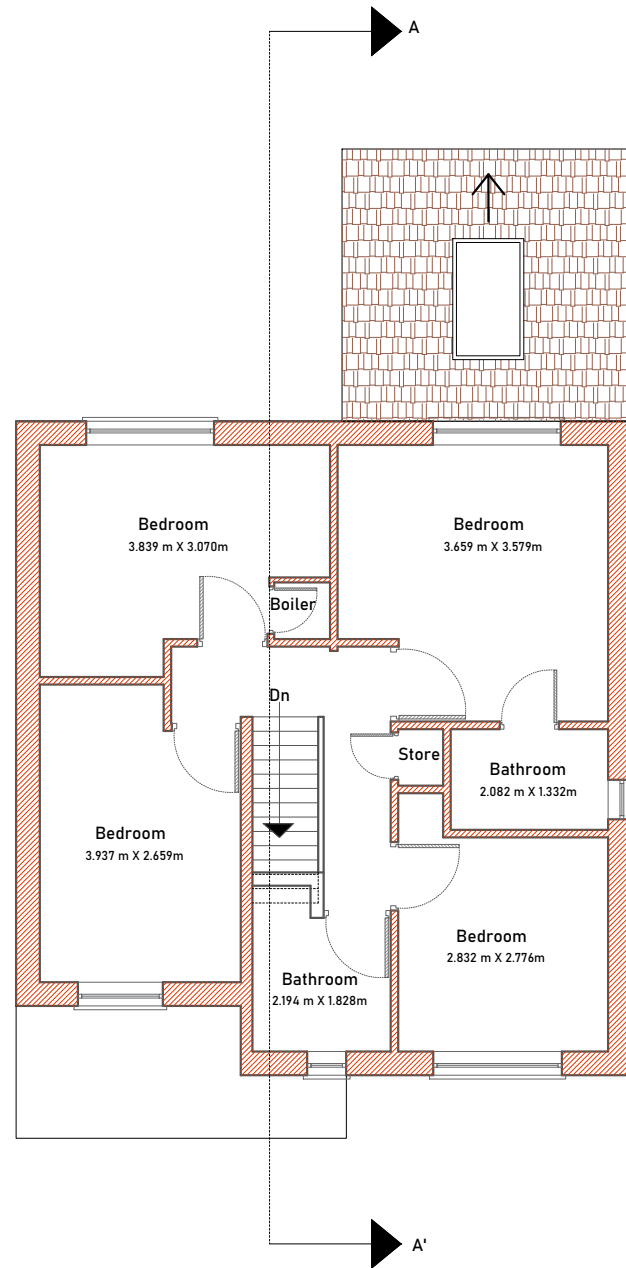

Proposed First Floor Plan



ONLINE
ARCHITECTURAL
SERVICES

DRAWING: PLANNING	0 1 2 3 4 5 6 7 8 9 10 M 1:100  			DRAWN: SA	DATE: 18/04/2023	
DISCLAIMER Drawing to be read in conjunction with all other relevant documentation All written dimensions to be checked on site before work commences. Discrepancies, where identified, must be reported to the designer. The drawing is the property of Arch Studio and must not be reproduced or used in conjunction with any unauthorized person either wholly or in part without valid consent.	ARCH STUDIO (OAS) Email Address: archstudio.professional@gmail.com Contact Number: 07494 500087		PROJECT : 29 Allens Mead, DA12 2JA		CLIENT: Mr Atilade Adeoye & Mrs Abimbola Alabi	
	SHEET SIZE: A3	SCALE: 1:100	PROJECT NO: 29/2023		DRAWING NO: PD 02	REV: