




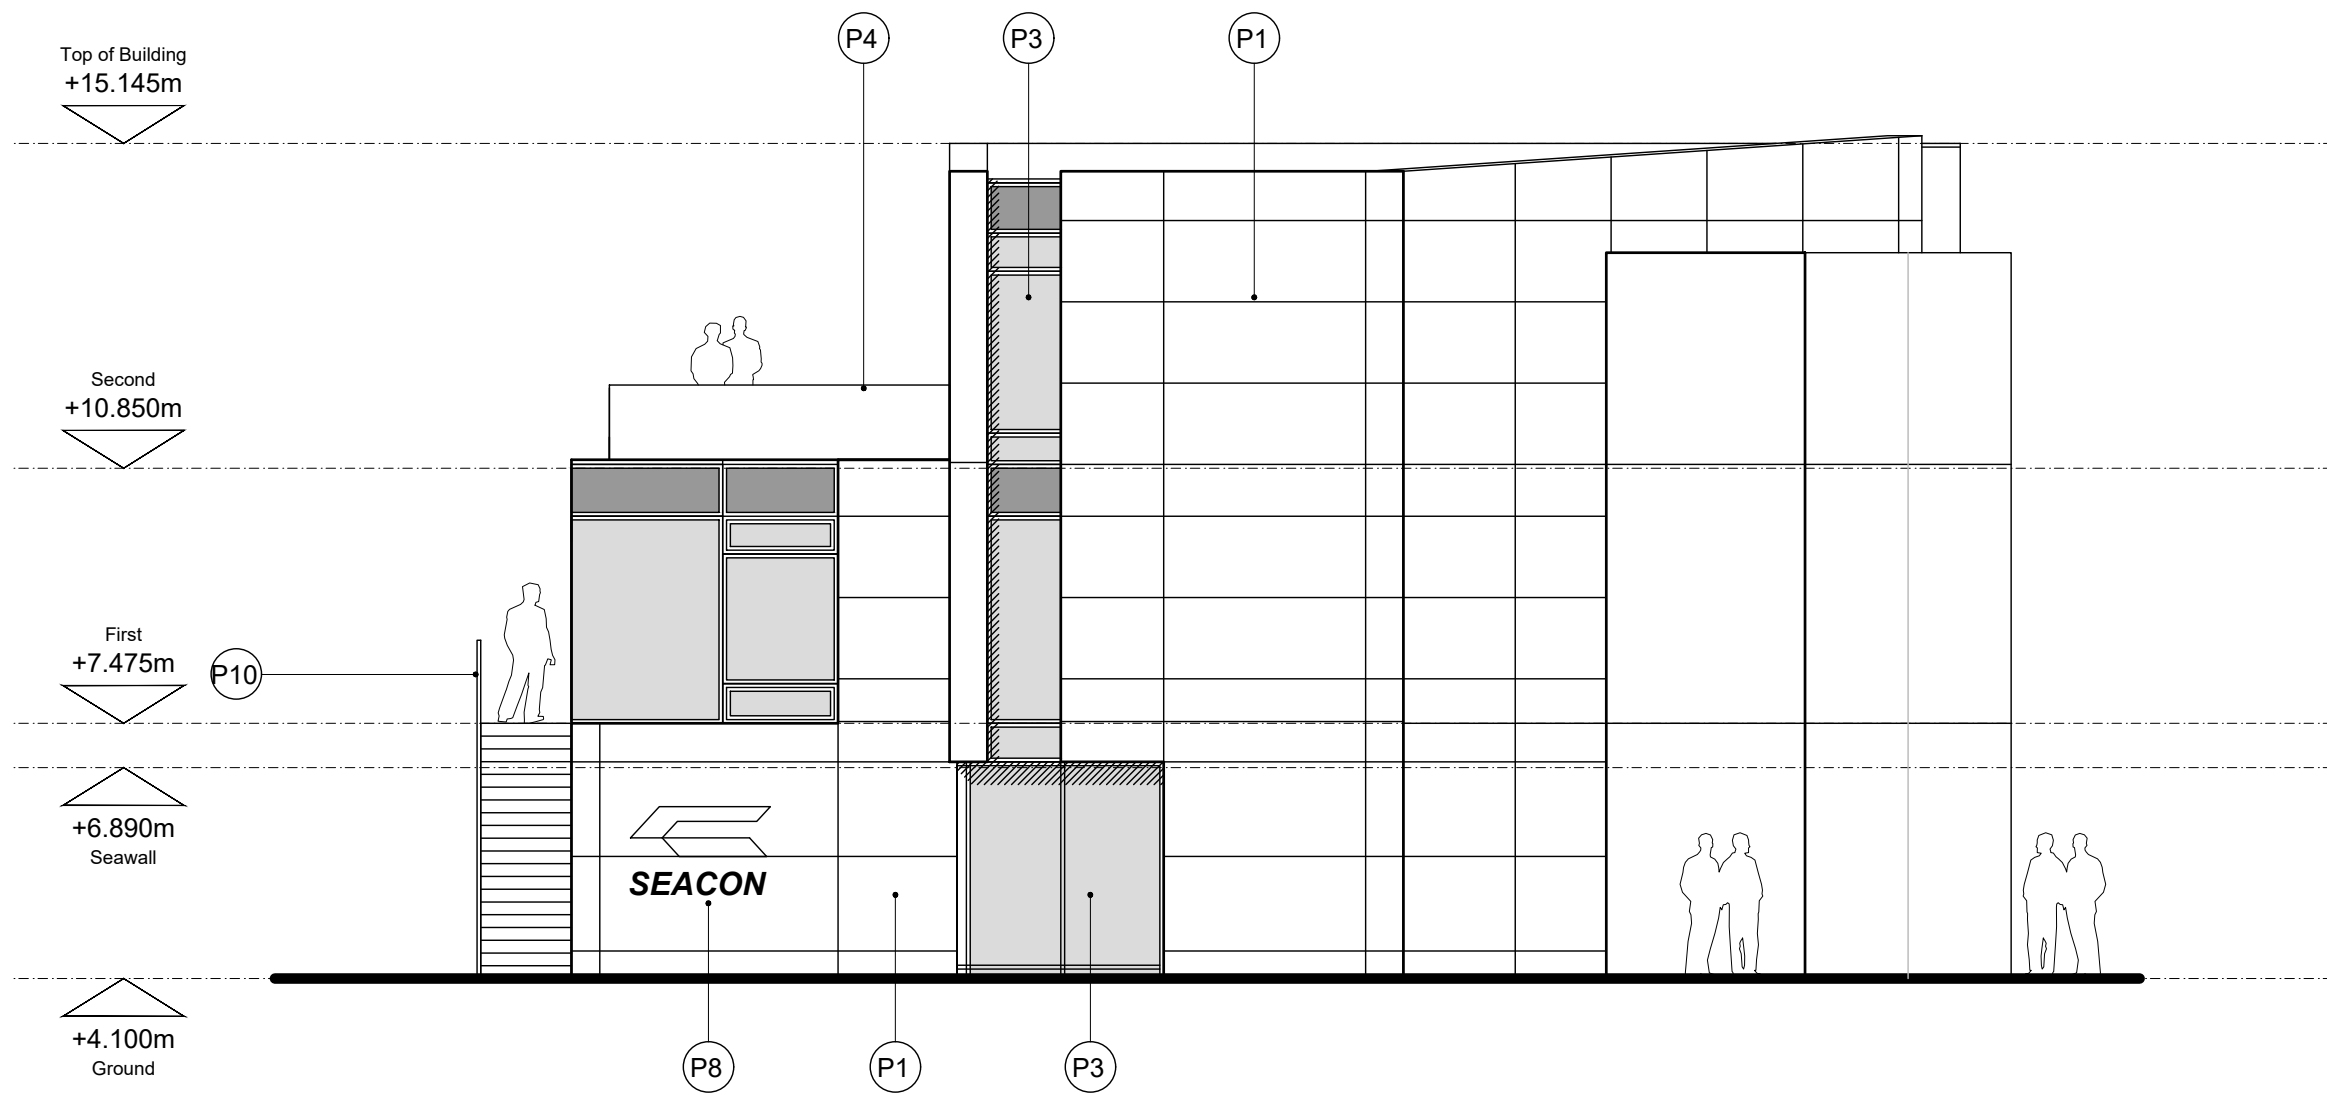


1 Front Elevation (West)
Elevation [1:100]

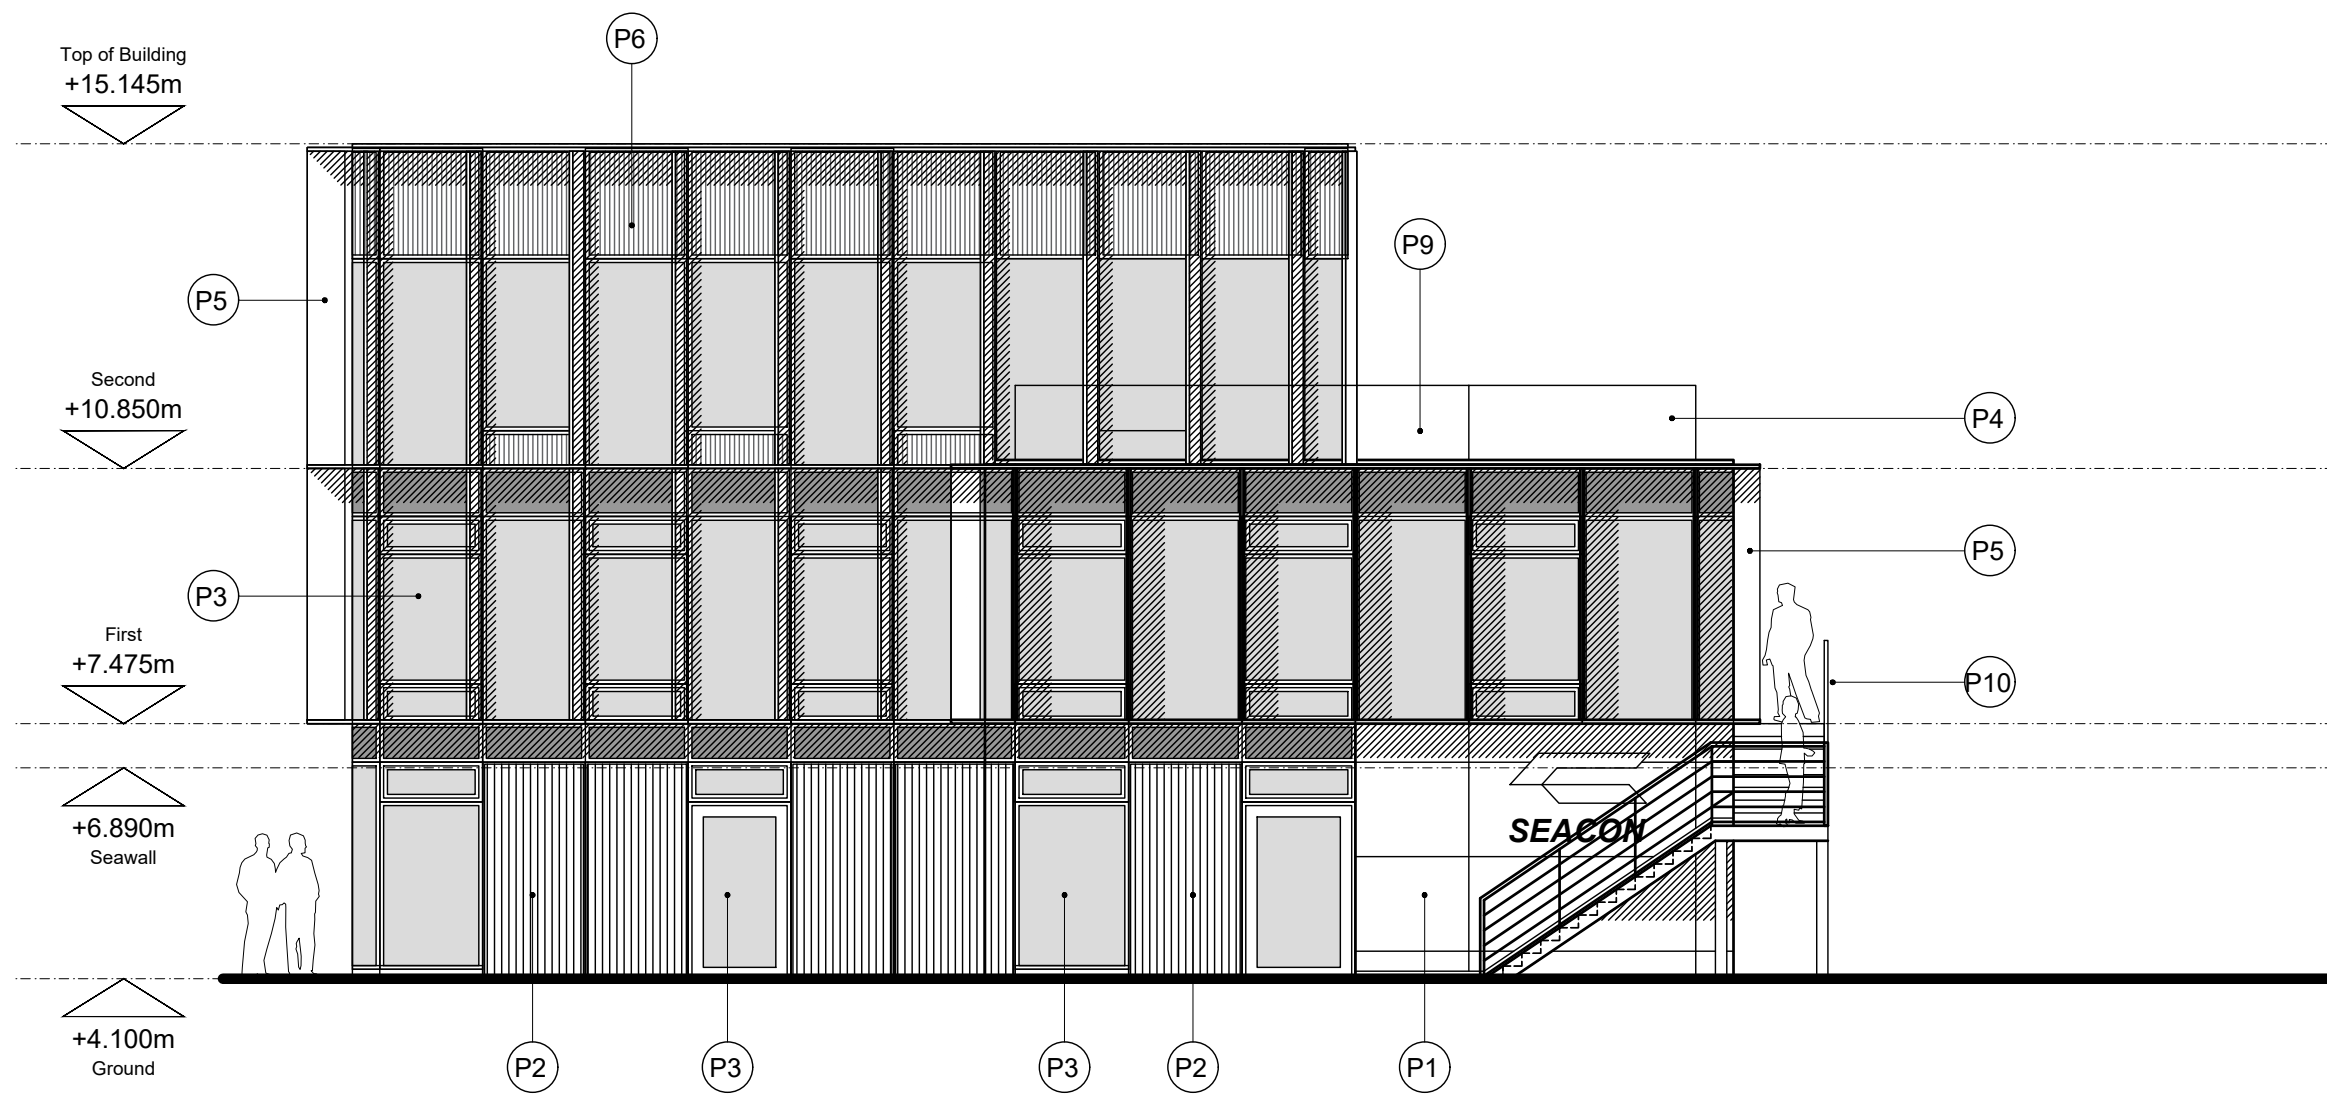

3 Rear Elevation (East)
Elevation [1:100]

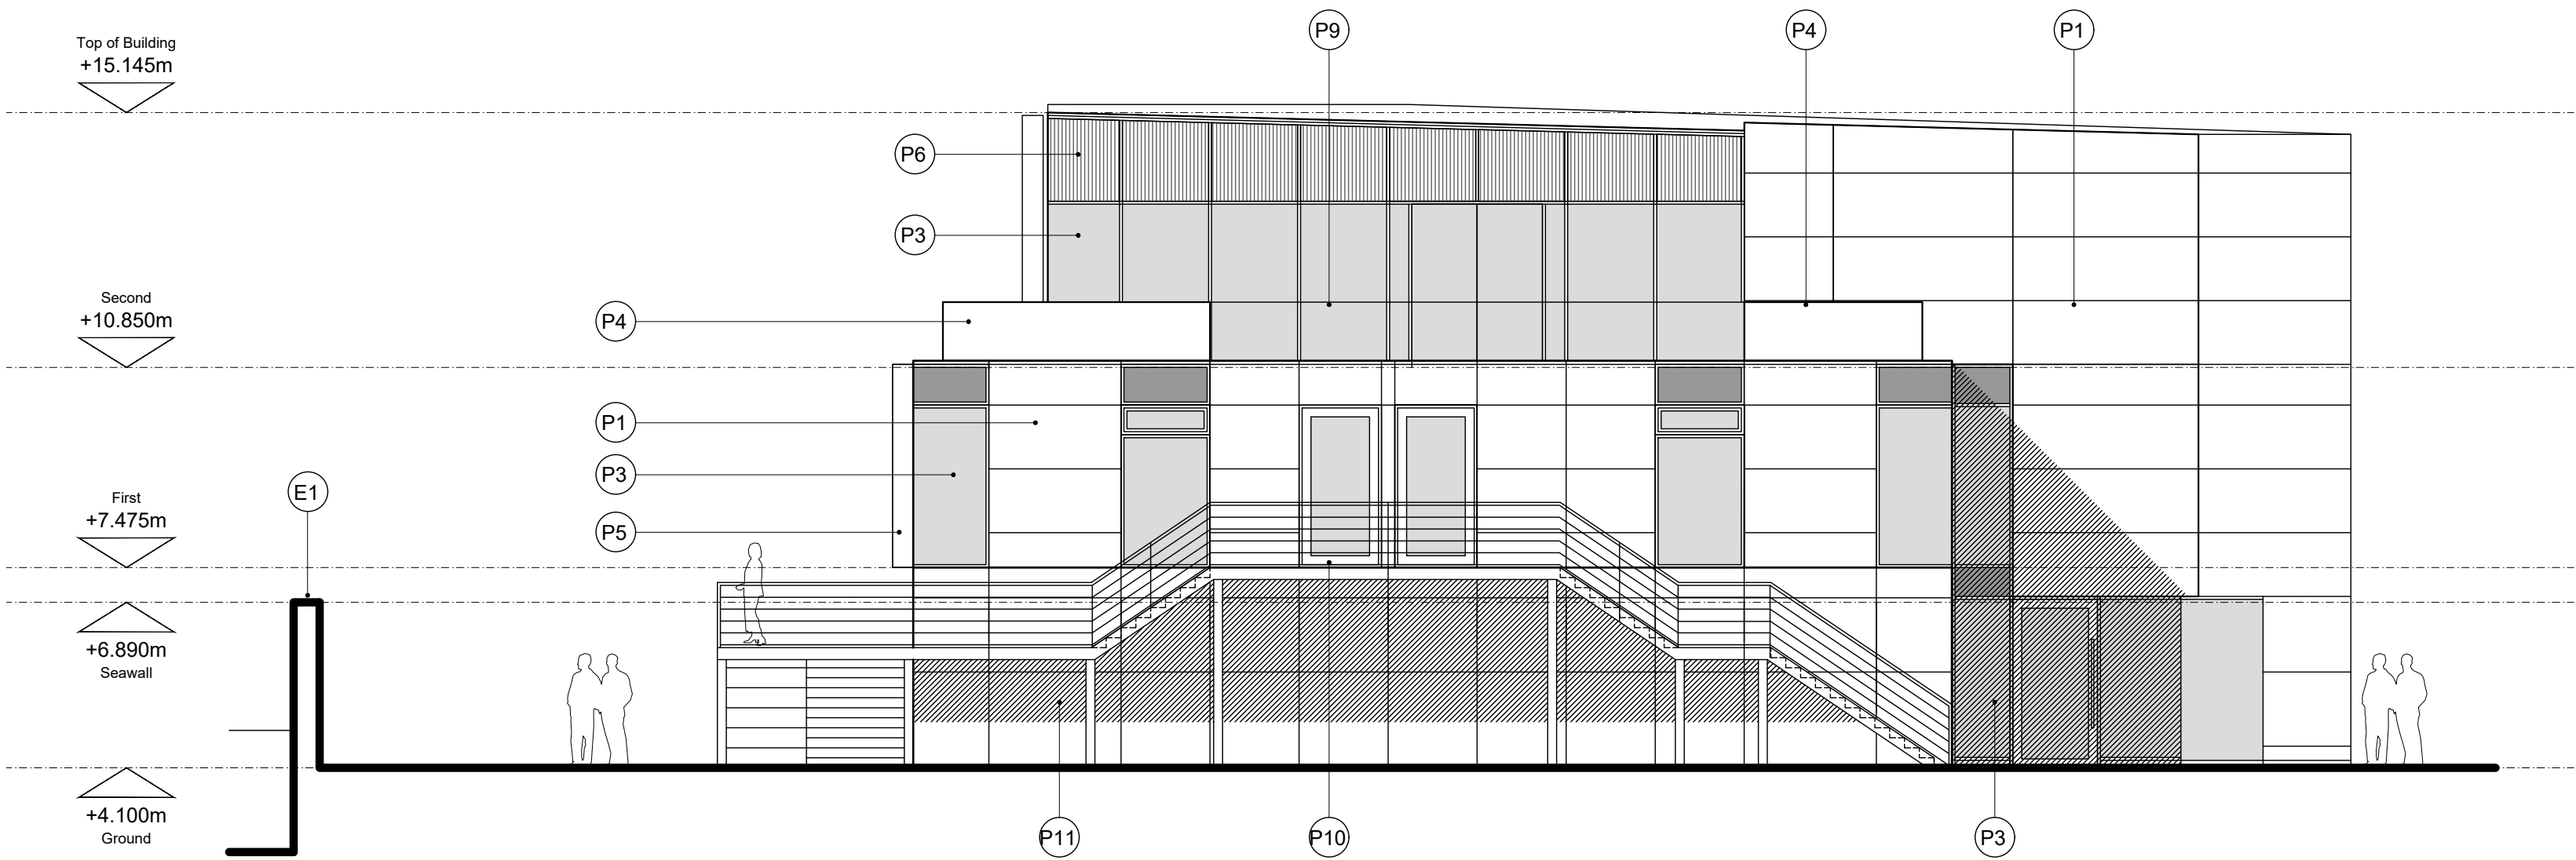

2 Side Elevation (North)
Elevation [1:100]

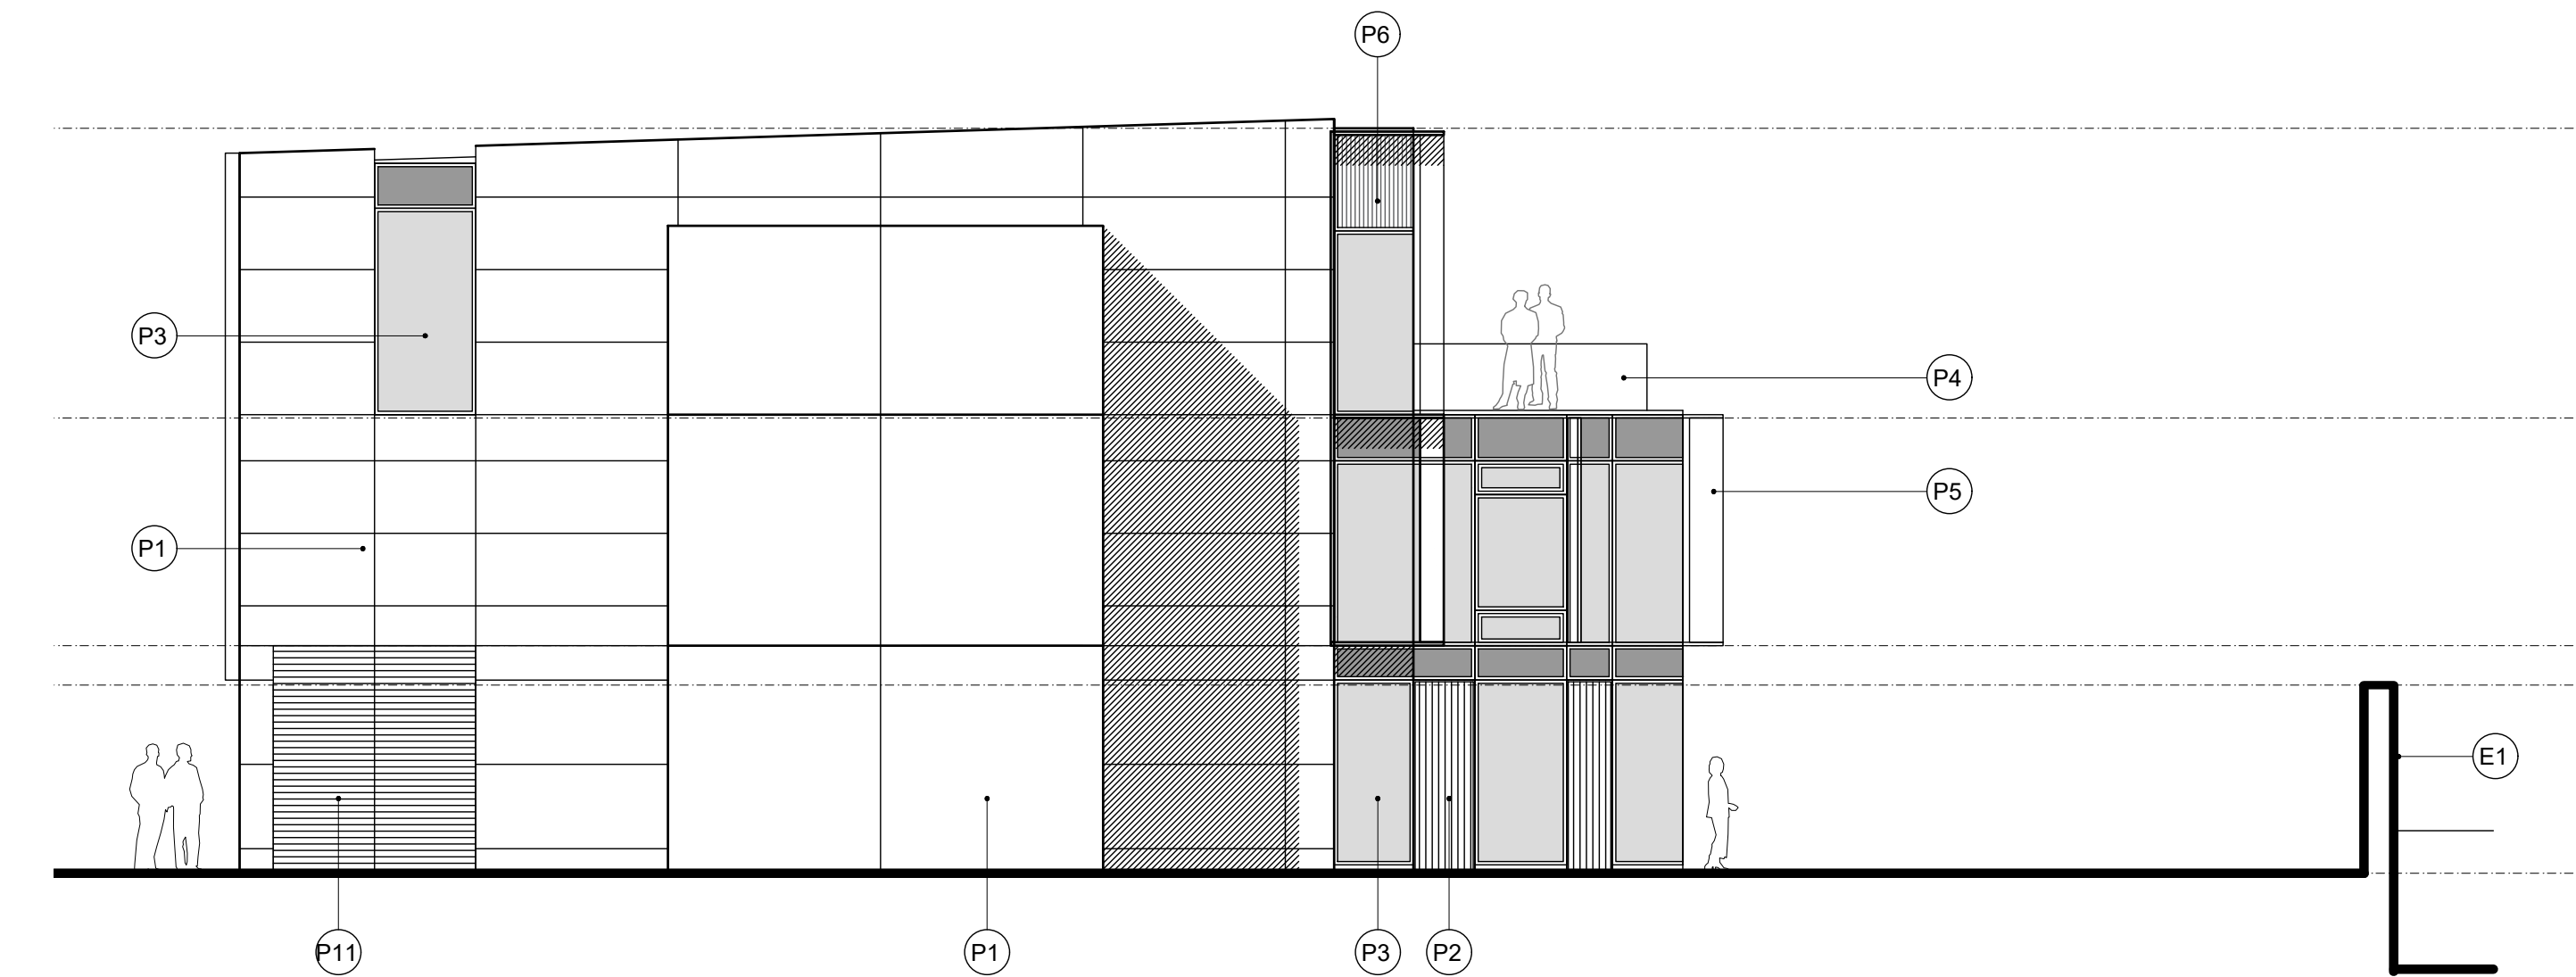

4 Side Elevation (South)
Elevation [1:100]

Material Key

Existing

E1 Existing sea wall

Proposed

P1 External cladding - smooth flat panels
P2 External cladding - textured/ribbed panels
P3 Aluminium windows
P4 Integrated planter
P5 External solar shading fins
P6 Aluminium vents
P7 Aluminium louvre panels
P8 External signage
P9 Glass balustrade
P10 External steel staircase
P11 Rendered retaining wall
P12 Standing seam roof
P13 Flat GRP roof

SCALE 1:100@A1
0 1m 2m 4m 10m

Notes

Drawings are general arrangement and intended for the use as specified only.

Site plan boundary co-ordinates taken from OS plan.

This drawing is not to be used for construction.

No drawing shall be reproduced in any form without prior written permission of Marjoram Architects.

A1 Original

Key

Marjoram Architects Limited

Studio D225
Parkhall Business Centre
40 Martell Road
London
SE21 8EN
e - info@marjoram-architects.co.uk

www.marjoram-architects.co.uk



Revision(s)

P00 Draft Planning Issue
P01 Planning Issue
P02 Planning Issue - Building relocated 10m back from flood defence wall

Date
28/05/2020
12/06/2020
25/01/2021

Project/Drawing No

196-A-01-115

Tower Wharf - Seacon Group Limited

Proposed Elevations

Status PLANNING

Scale 1:100 @ A1 / 1:200 @ A3

Date May 2020

Size A1

Revision

P02

Do Not Scale

All dimensions to be checked on site