



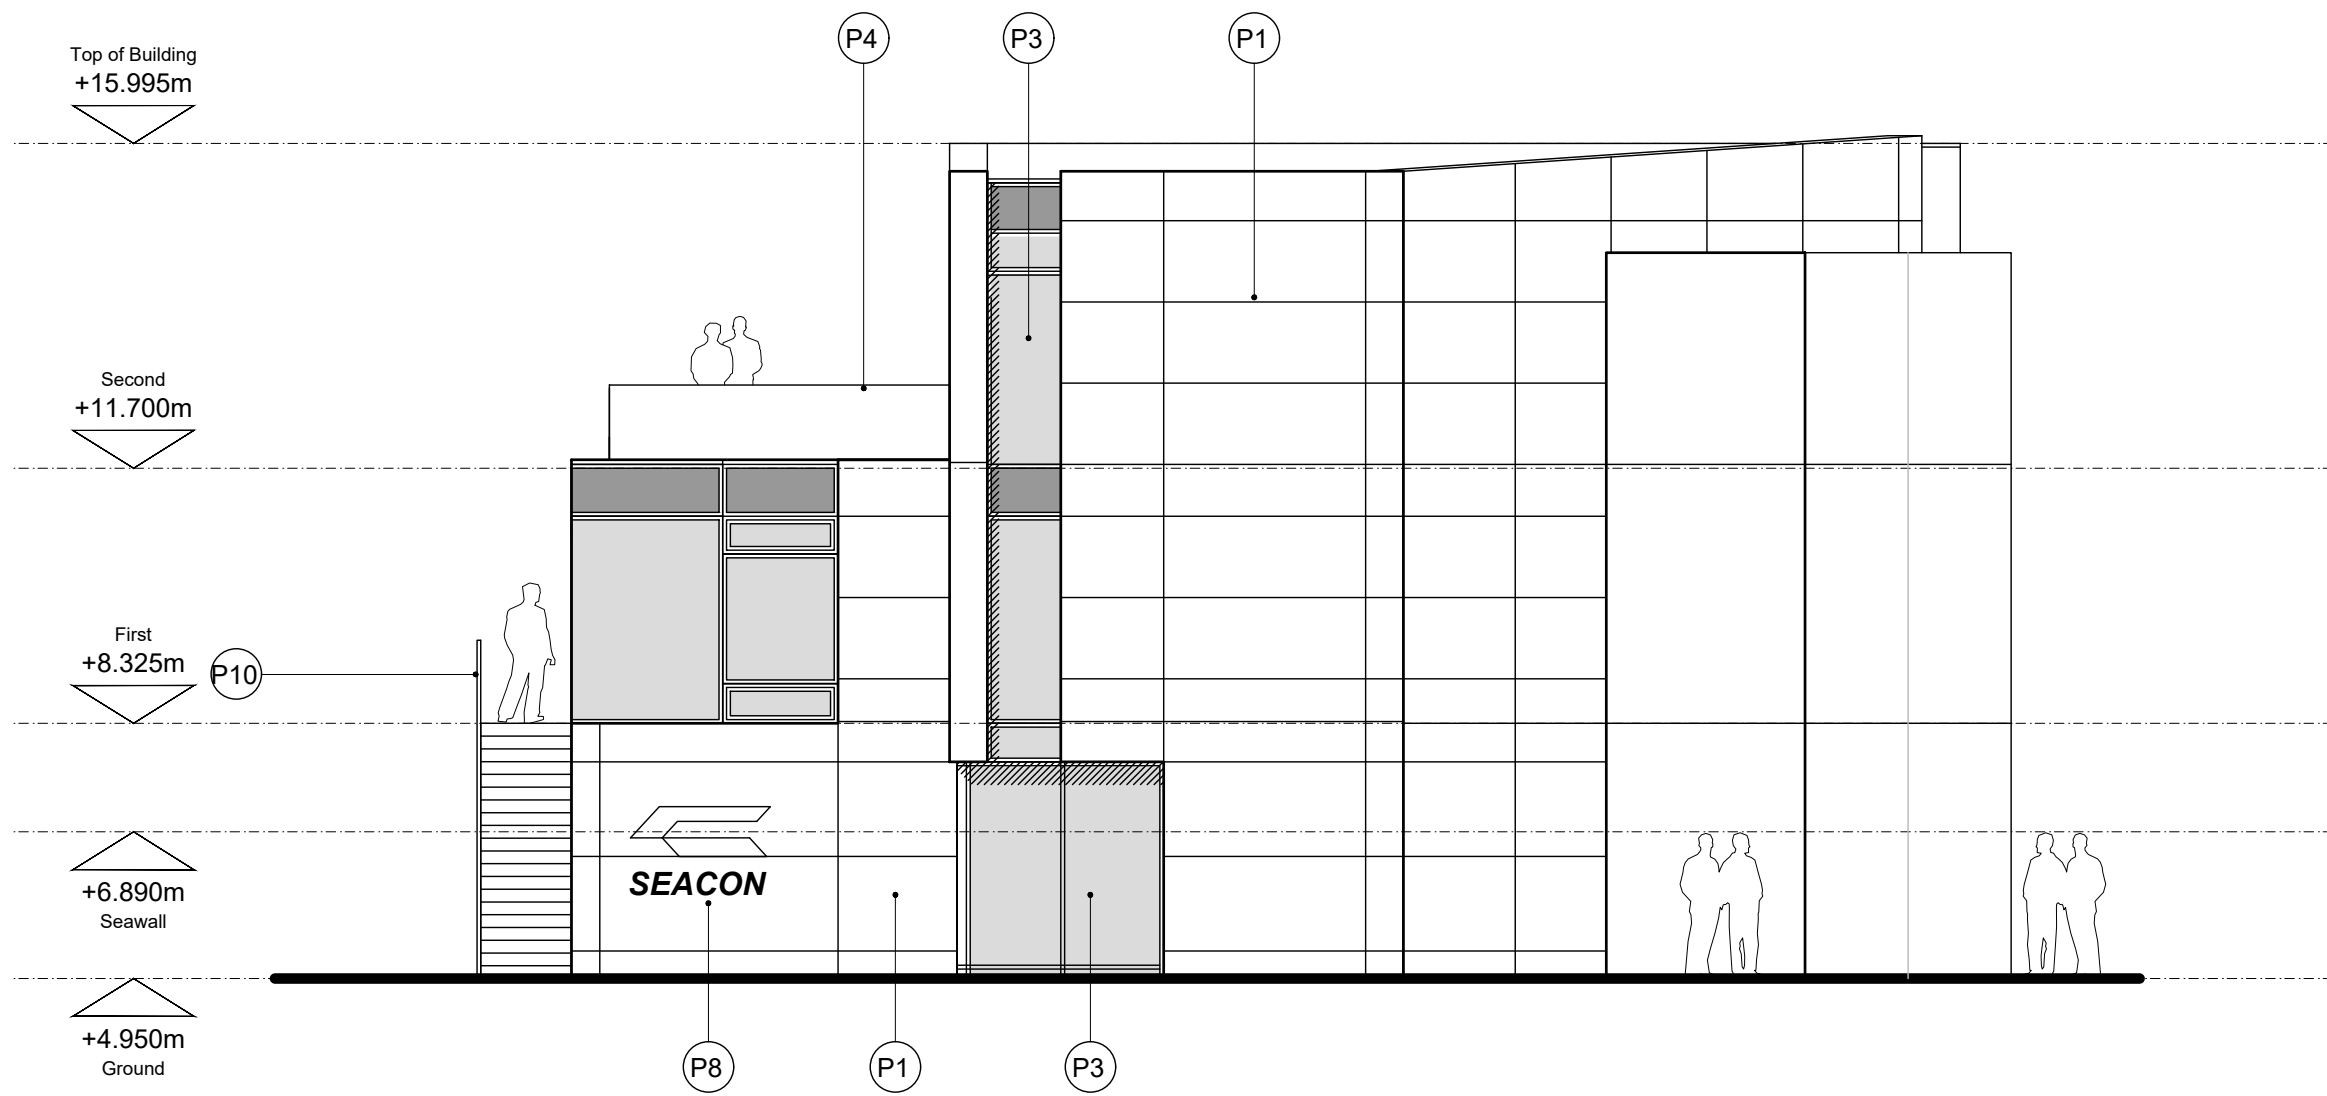

1 Front Elevation (West)
Elevation [1:100]

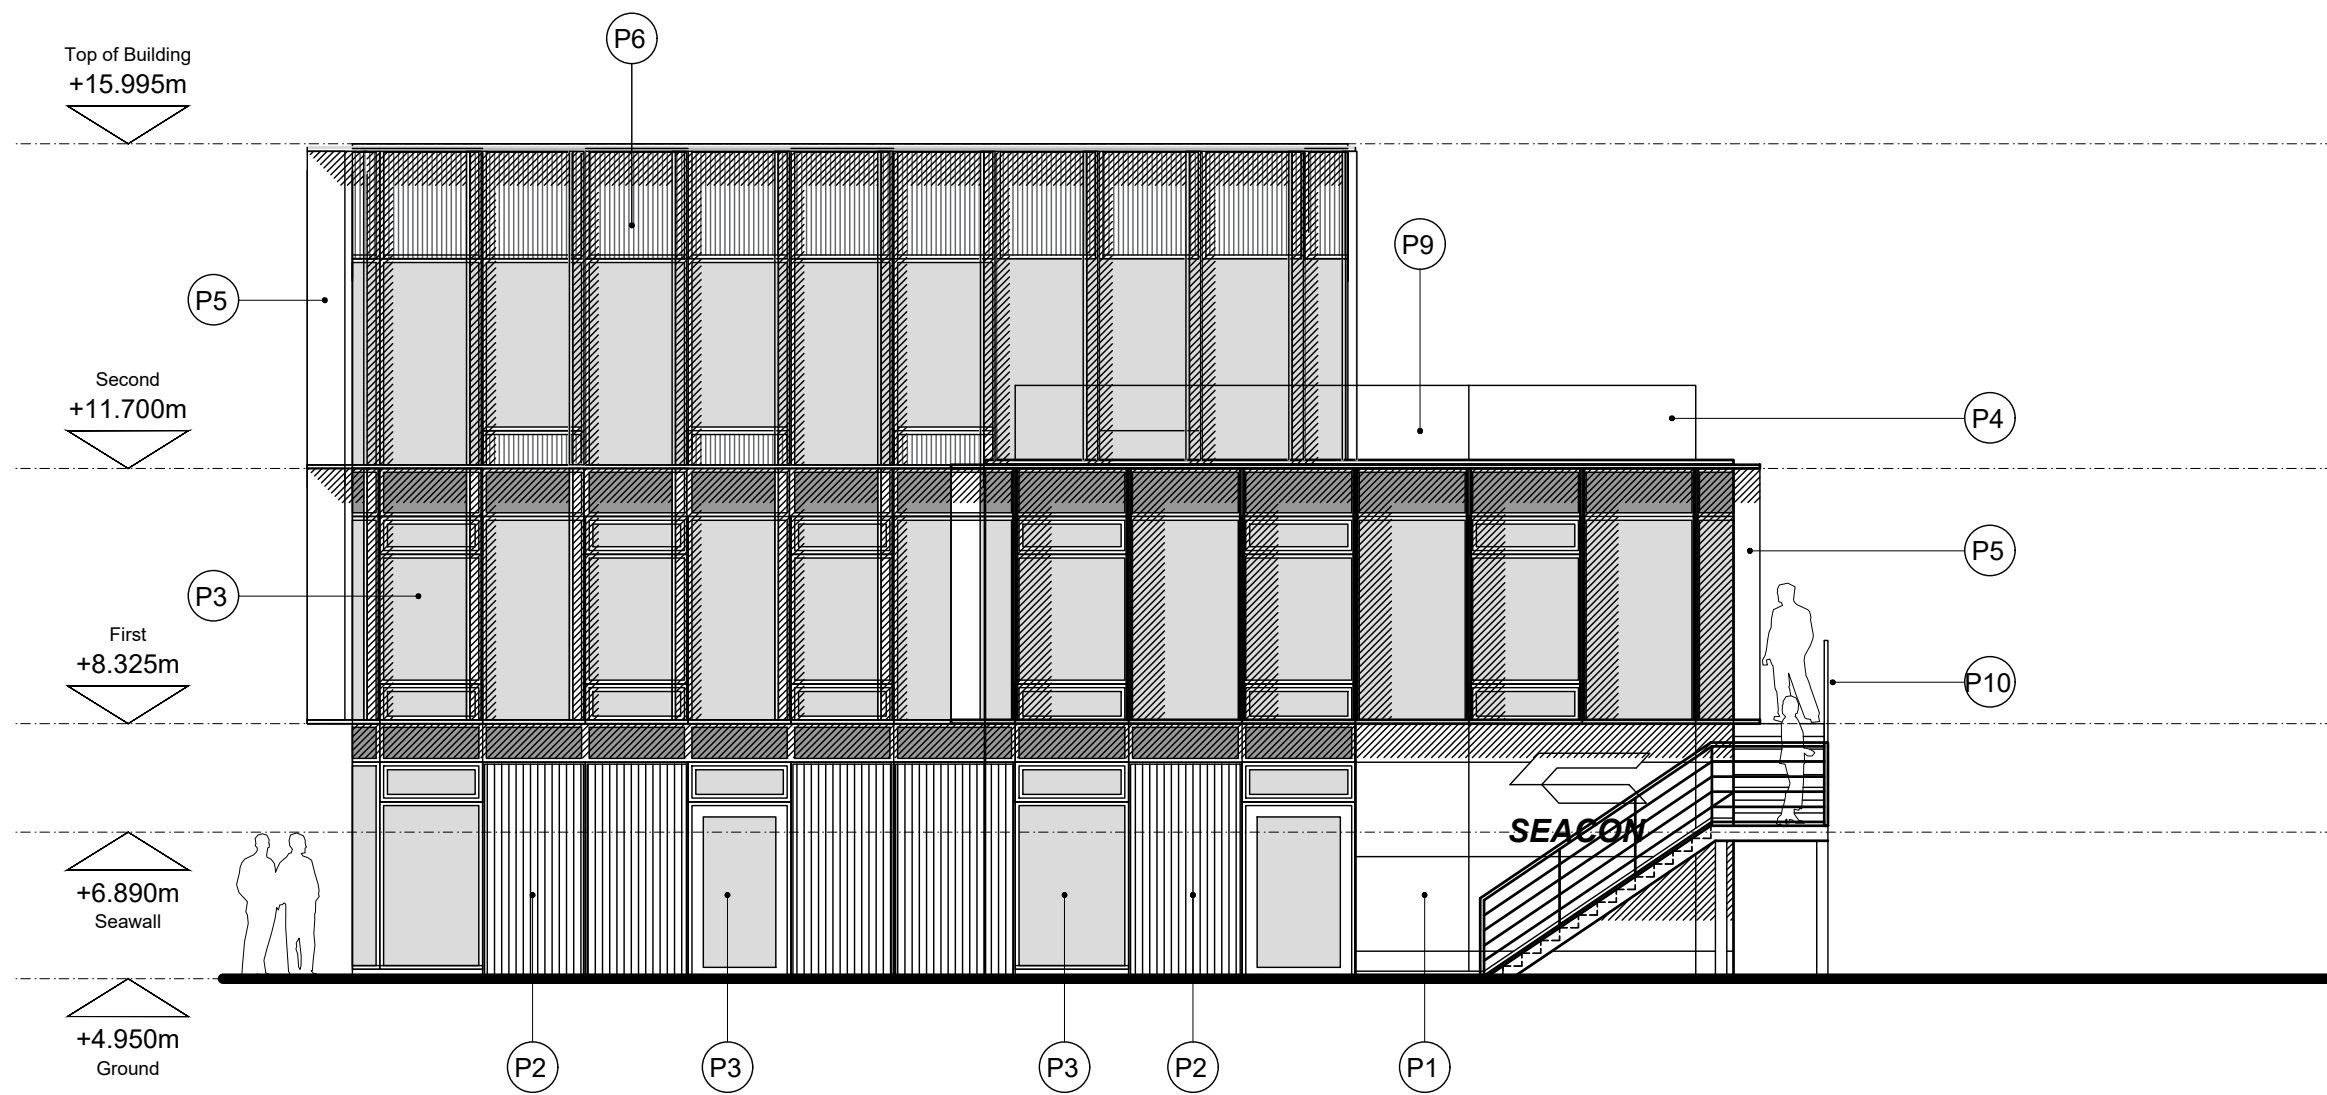

3 Rear Elevation (East)
Elevation [1:100]

Notes

Drawings are general arrangement and intended for the use as specified only.


Site plan boundary co-ordinates taken from OS plan.

This drawing is not to be used for construction.

No drawing shall be reproduced in any form without prior written permission of Marjoram Architects.

A1 Original

Key

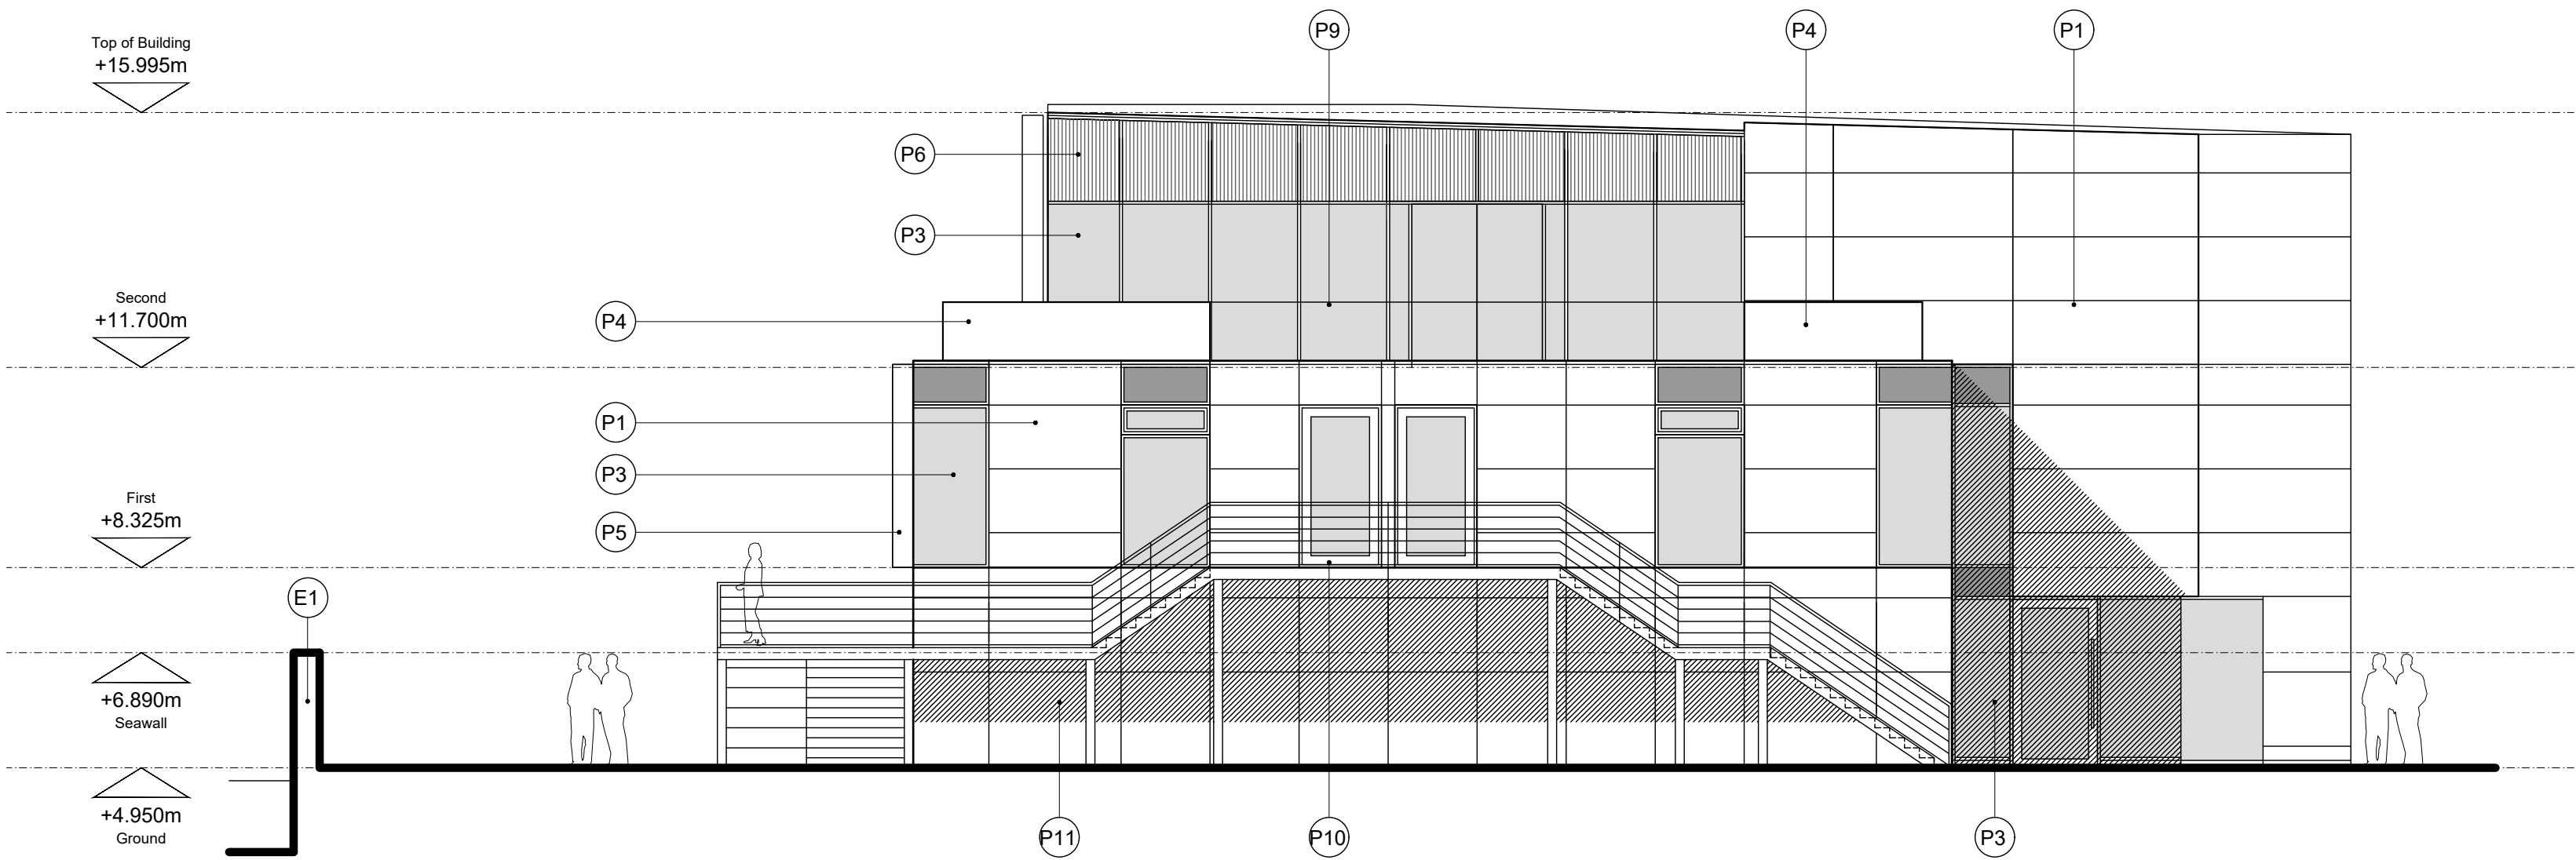

2 Side Elevation (North)
Elevation [1:100]



4 Side Elevation (South)
Elevation [1:100]

Material Key

Existing

E1 Existing sea wall

Proposed

- P1 External cladding - smooth flat panels
- P2 External cladding - textured/ribbed panels
- P3 Aluminium windows
- P4 Integrated planter
- P5 External solar shading fins
- P6 Aluminium vents
- P7 Aluminium louvre panels
- P8 External signage
- P9 Glass balustrade
- P10 External steel staircase
- P11 Rendered retaining wall
- P12 Standing seam roof
- P13 Flat GRP roof

SCALE 1:100@A1
0 1m 2m 4m 10m

Marjoram Architects Limited

Studio 0225
Parkhall Business Centre
40 Martell Road
London
SE21 8EN
e - info@marjoram-architects.co.uk

www.marjoram-architects.co.uk



Revision(s)

P00 Draft Planning Issue
P01 Planning Issue
P02 Planning Issue - Building relocated 10m back from flood defence wall
P03 Planning Issue - NMA

Date

28/05/2020
12/06/2020
25/01/2021
21/04/2023

Project/Drawing No

196-A-01-115

Tower Wharf - Seacon Group Limited

Proposed Elevations

Status PLANNING

Scale 1:100 @ A1 / 1:200 @ A3

Date May 2020

Size A1

Revision

P03

Do Not Scale

All dimensions to be checked on site