




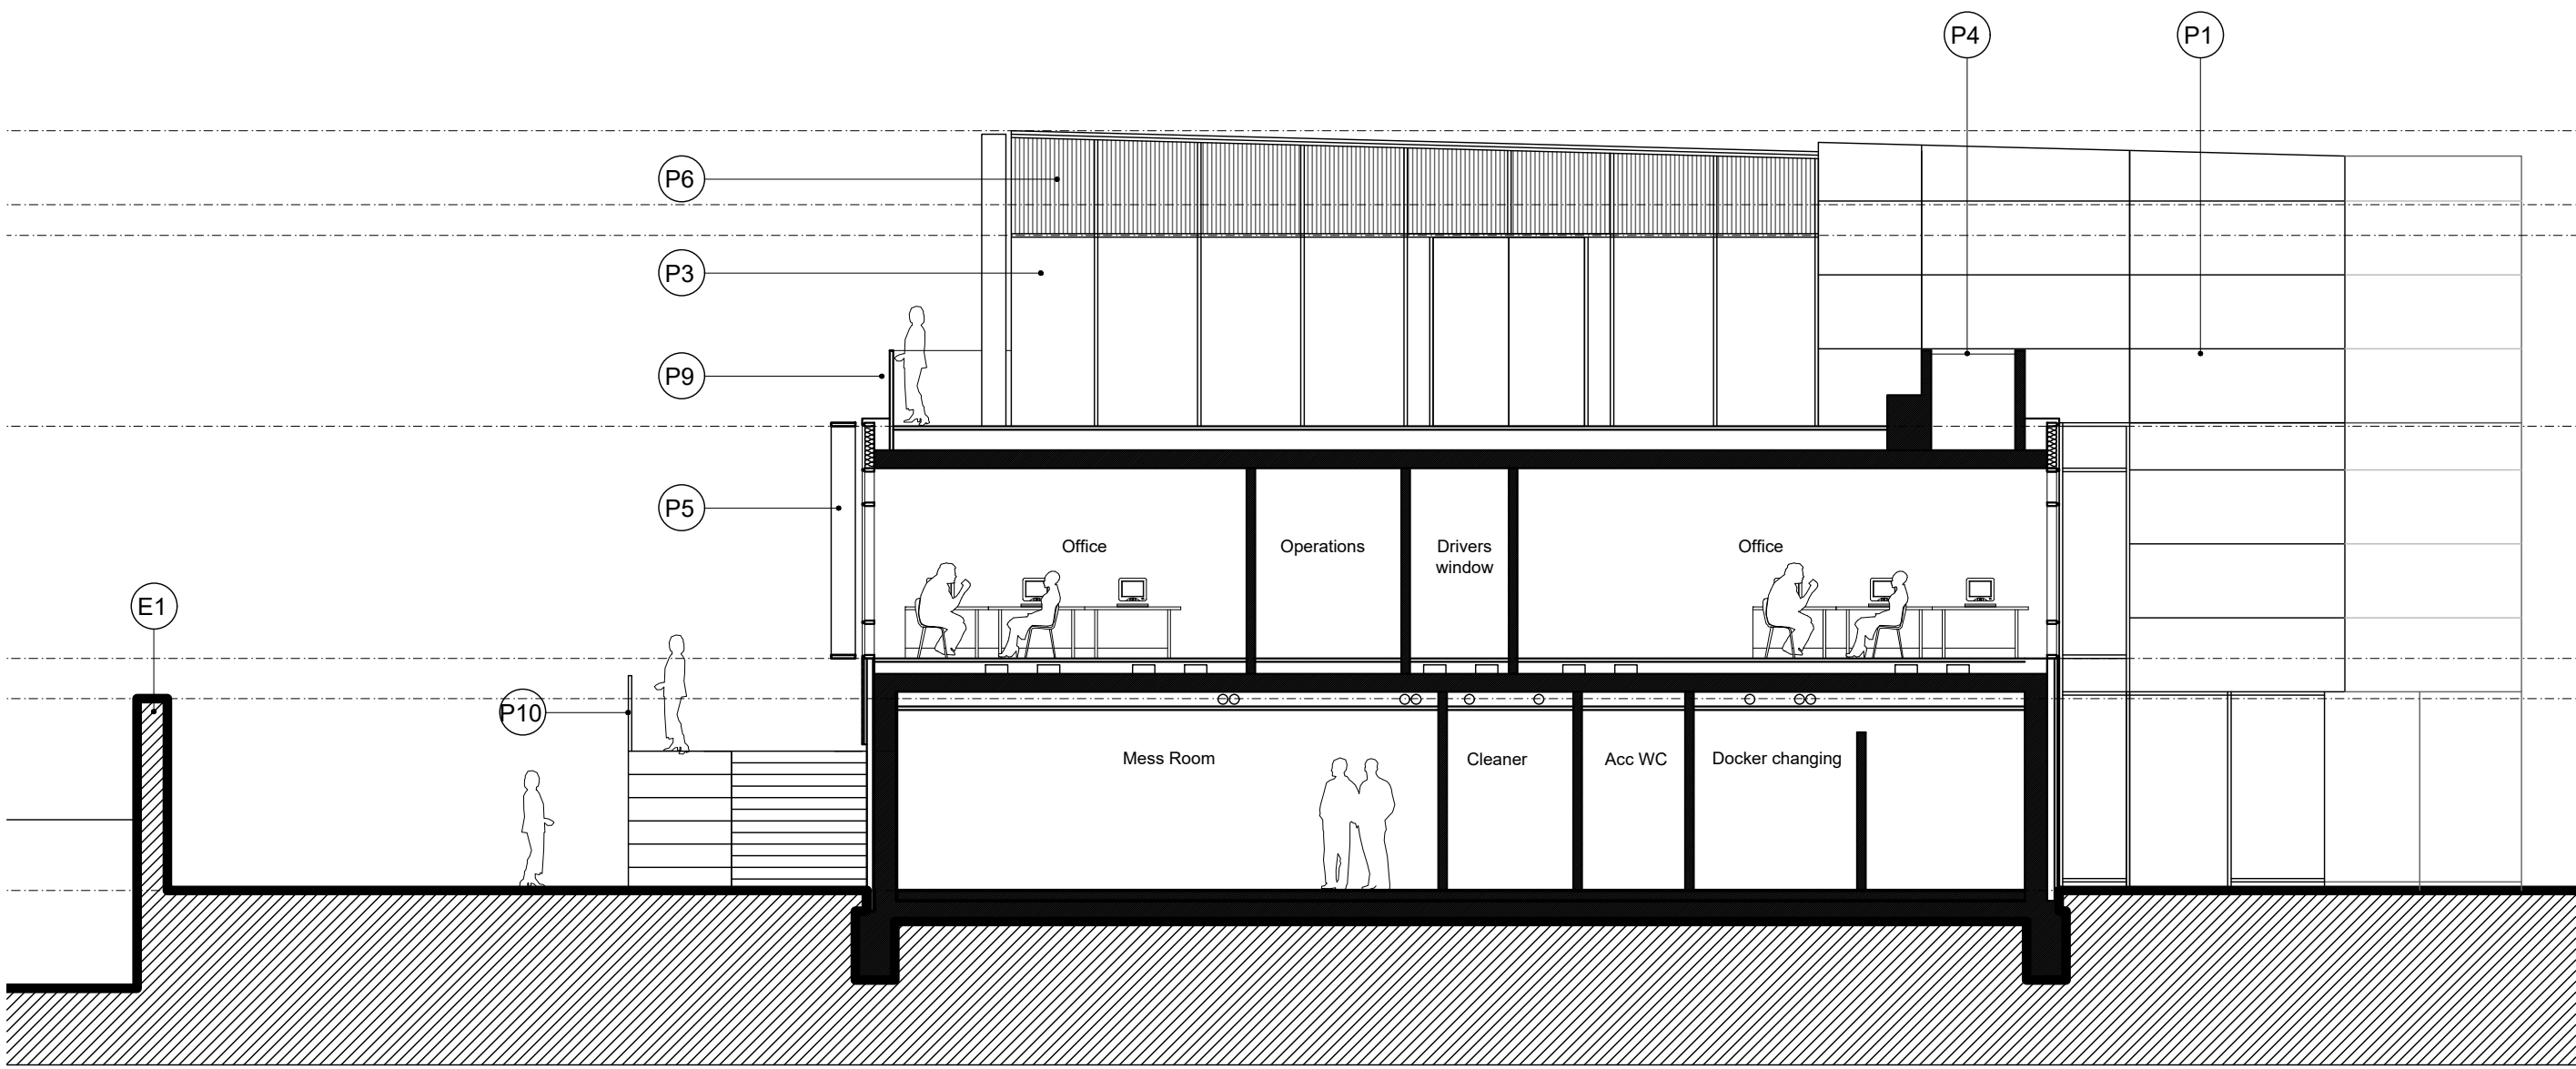

1 Section A - A  
Section [1:100]

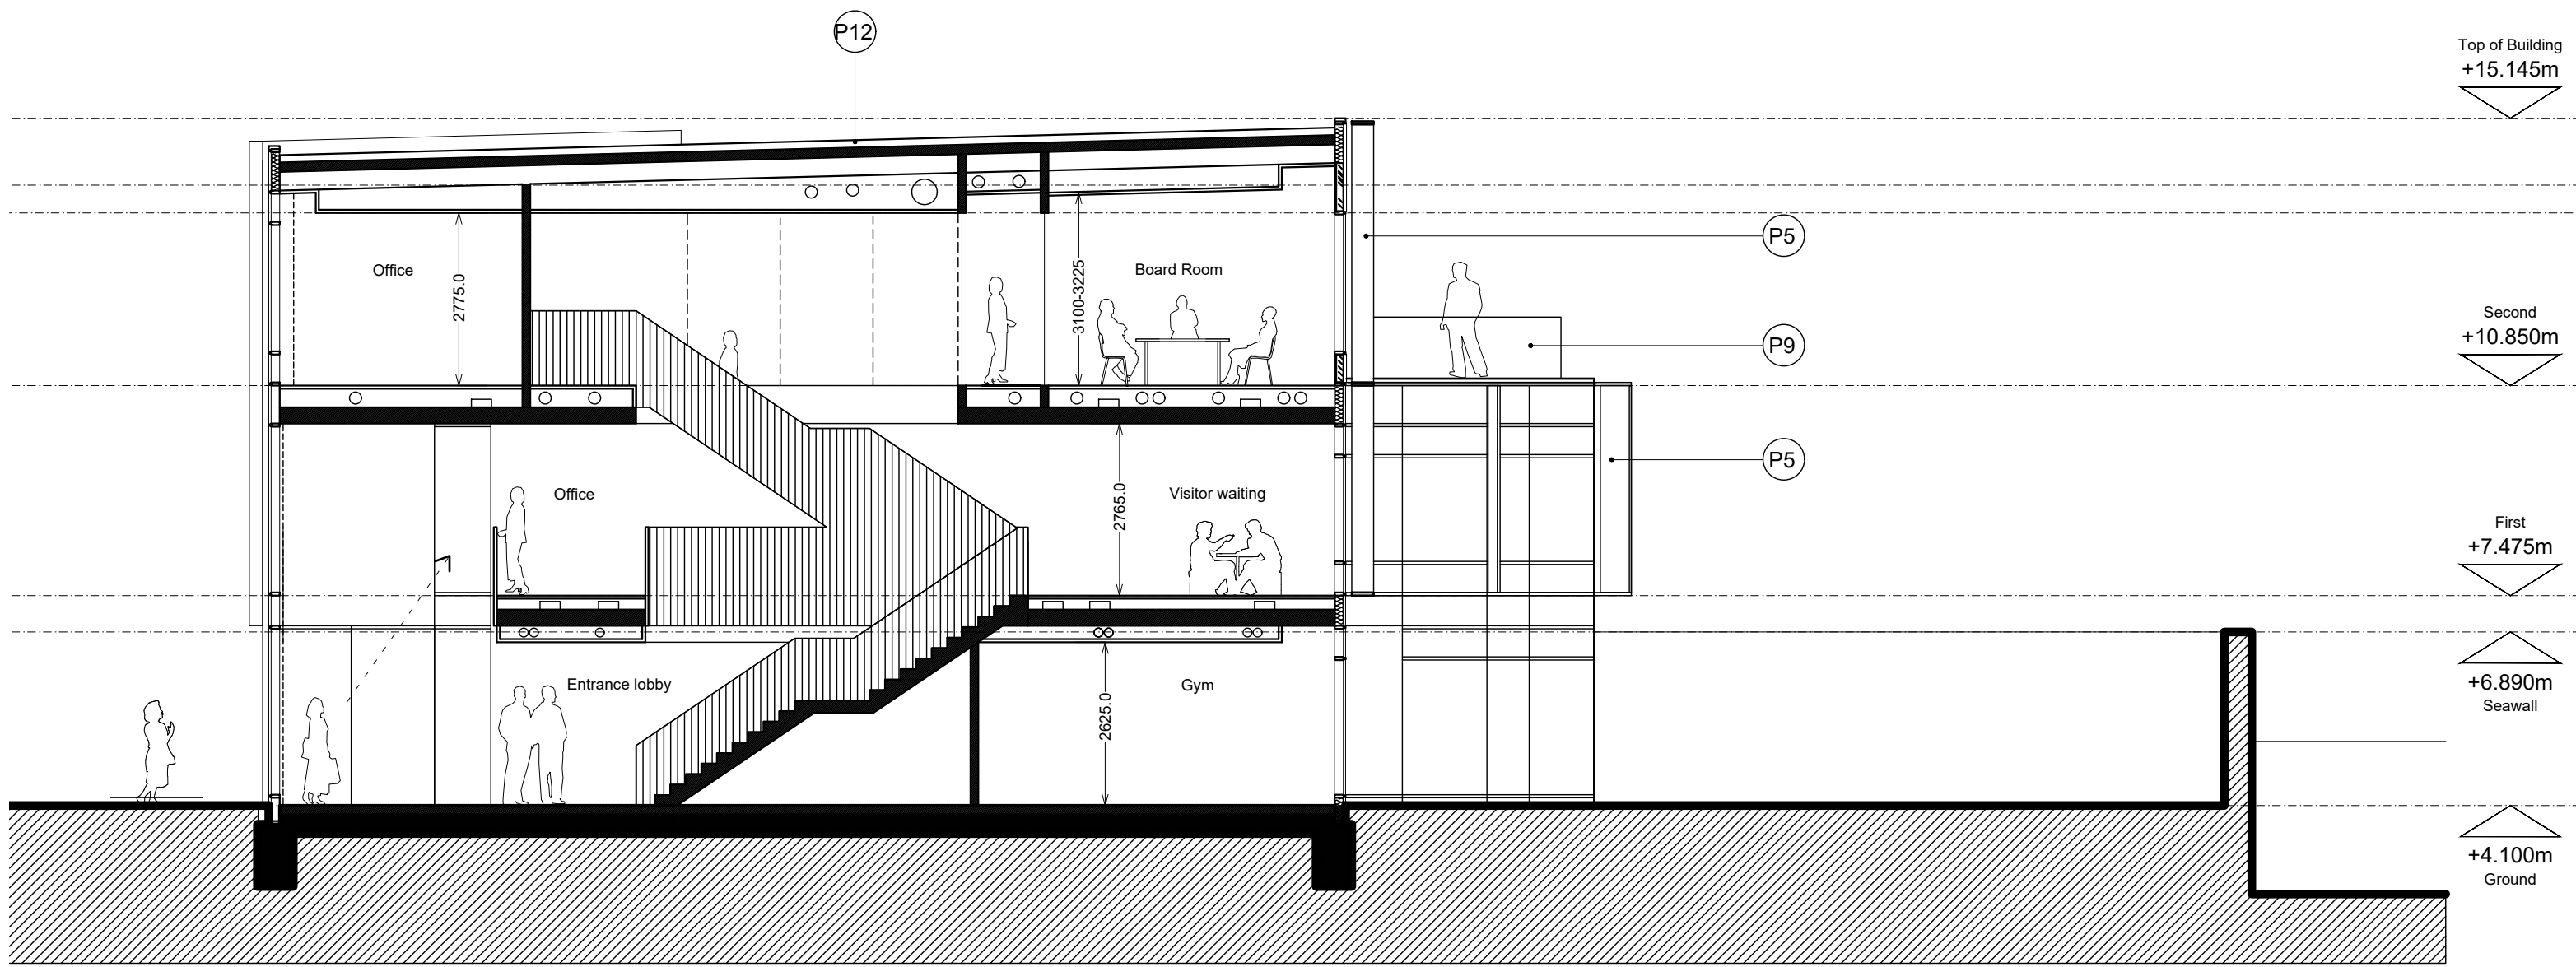

2 Section B - B  
Section [1:100]

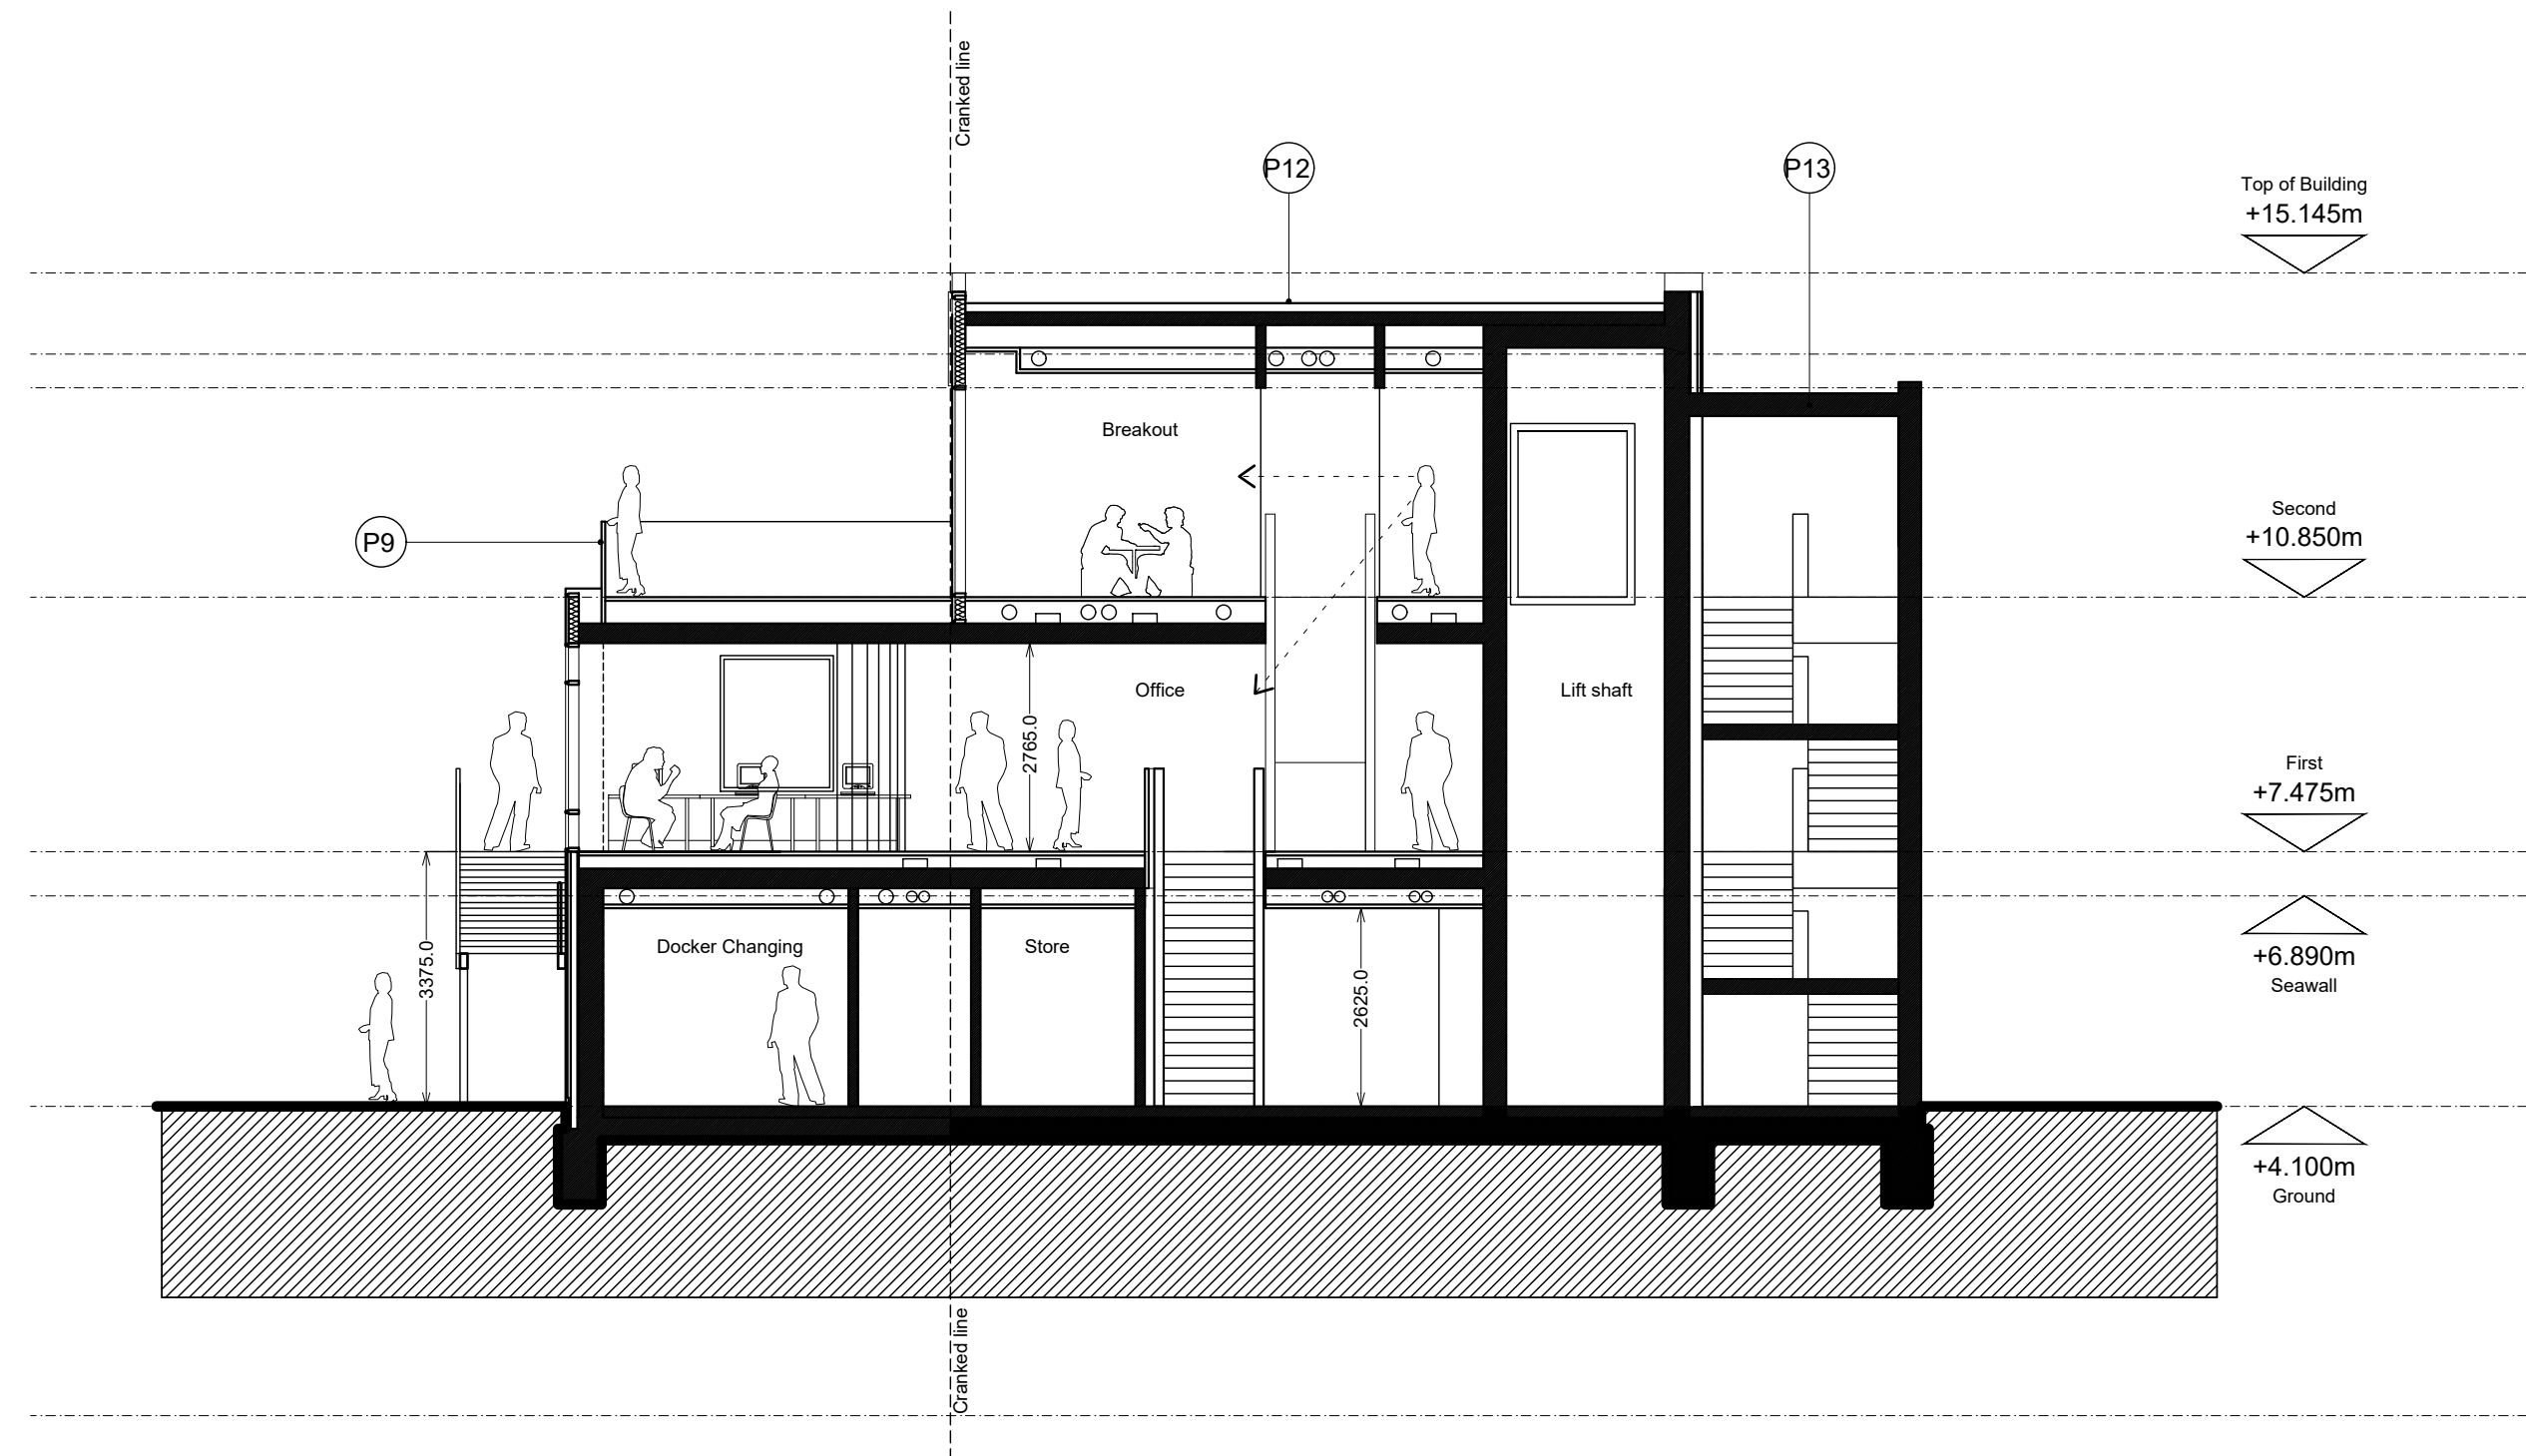

3 Section C - C  
Section [1:100]

#### Material Key

Existing

E1 Existing sea wall

Proposed

- P1 External cladding - smooth flat panels
- P2 External cladding - textured/ribbed panels
- P3 Aluminium windows
- P4 Integrated planter
- P5 External solar shading fins
- P6 Aluminium vents
- P7 Aluminium louvre panels
- P8 External signage
- P9 Glass balustrade
- P10 External steel staircase
- P11 Rendered retaining wall
- P12 Standing seam roof
- P13 Flat GRP roof

SCALE 1:100@A1  
0 1m 2m 4m 10m

#### Notes

Drawings are general arrangement and intended for the use as specified only.

Site plan boundary co-ordinates taken from OS plan.

This drawing is not to be used for construction.

No drawing shall be reproduced in any form without prior written permission of Marjoram Architects.

A1 Original

#### Key

⊕ xx.xxx FFL Denotes existing floor level (levels taken from OS map data)

#### Marjoram Architects Limited

Studio 0225  
Parkhall Business Centre  
40 Martell Road  
London  
SE21 8EN

e - info@marjoram-architects.co.uk

www.marjoram-architects.co.uk



#### Revision(s)

|     |                                                                      |
|-----|----------------------------------------------------------------------|
| P00 | Draft Planning Issue                                                 |
| P01 | Planning Issue                                                       |
| P02 | Planning Issue - Building relocated 10m back from flood defence wall |

|            |            |
|------------|------------|
| Date       | 28/05/2020 |
| 12/06/2020 |            |
| 25/01/2021 |            |

#### Project/Drawing No

196-A-01-120

Tower Wharf - Seacon Group Limited

#### Proposed Sections

Status PLANNING

Scale 1:100 @ A1 / 1:200 @ A3

Date May 2020

Size A1

#### Revision

P02

Do Not Scale

All dimensions to be checked on site