
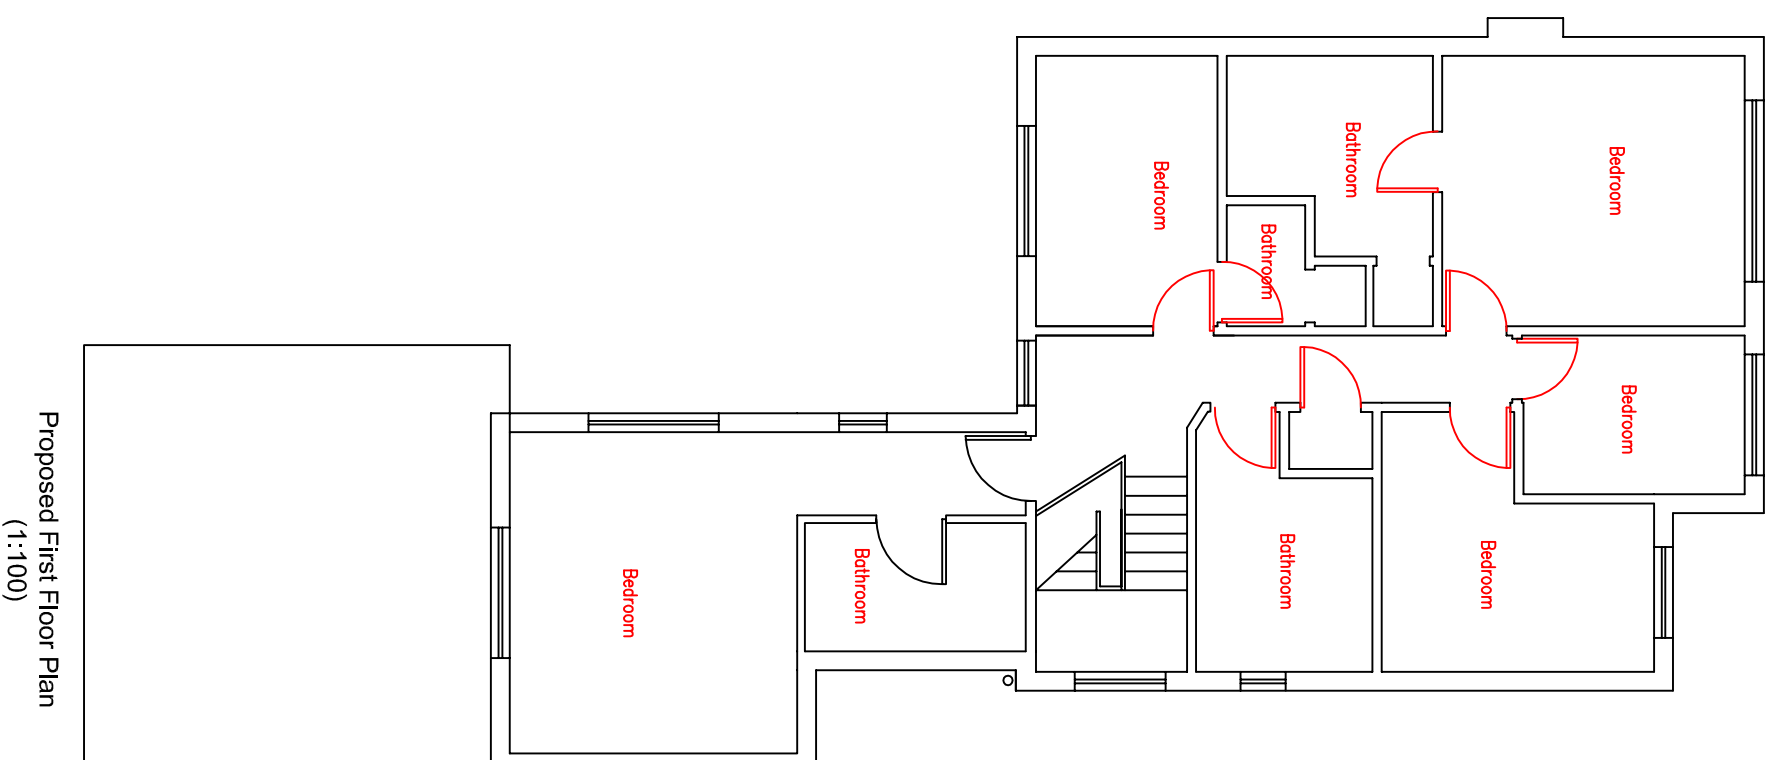
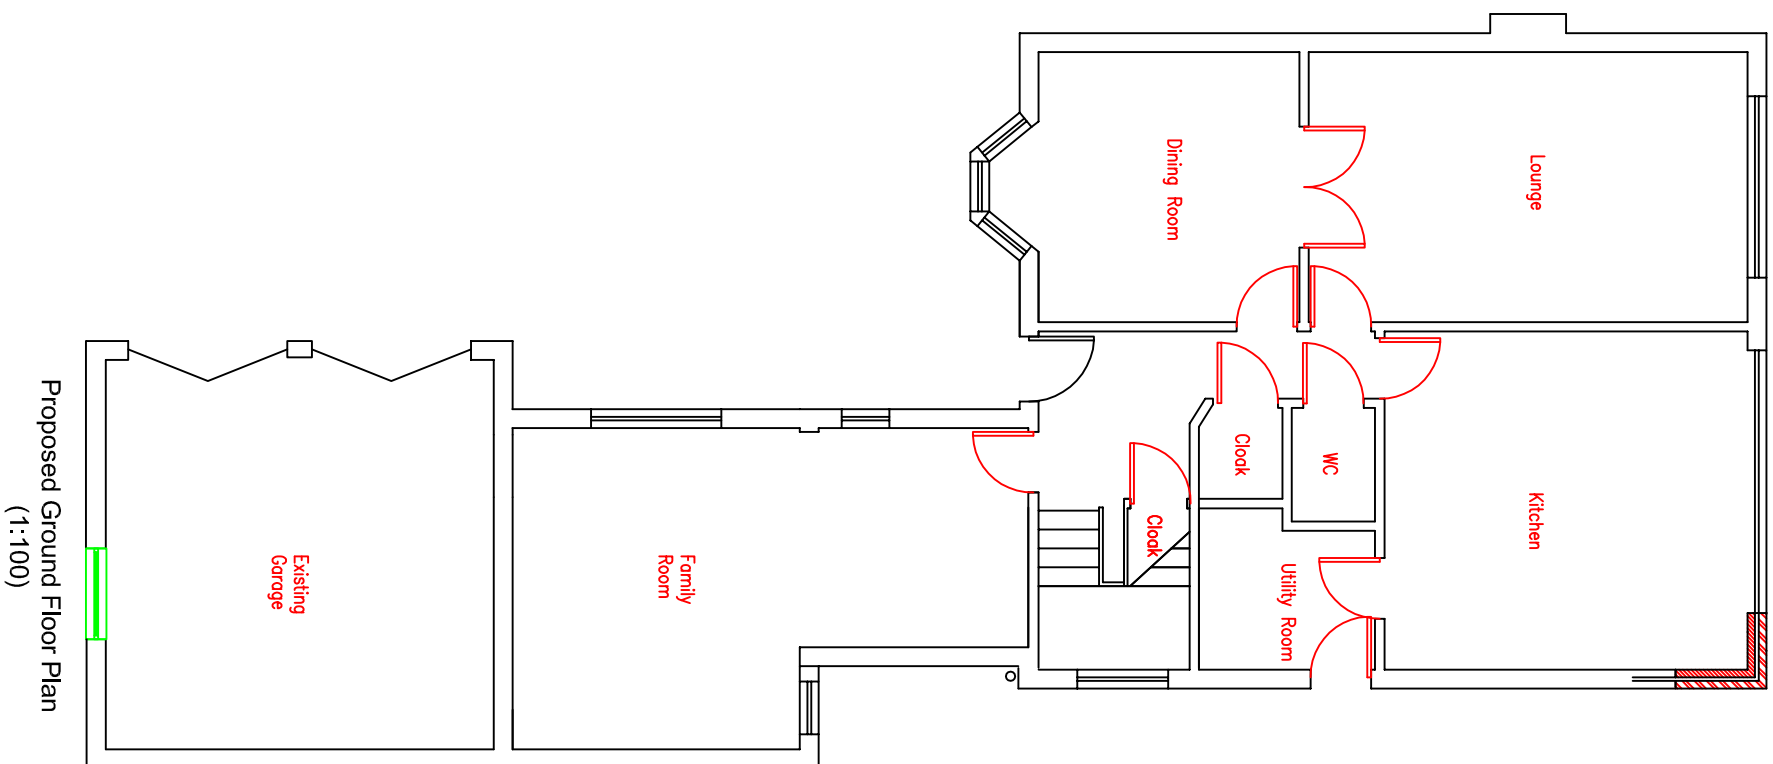


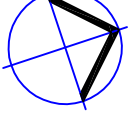

GROUND FLOOR PLAN

FIRST FLOOR PLAN

Rev.	Revision Details	Date

Project:	Three Jays, Newlands Lane, Culverstone – DA13 ORD		
Drawing:	Proposed Plans		
Drawing No:	Revision:	Scale:	Date:
170-003A		1/100@: A3	JUNE-23