

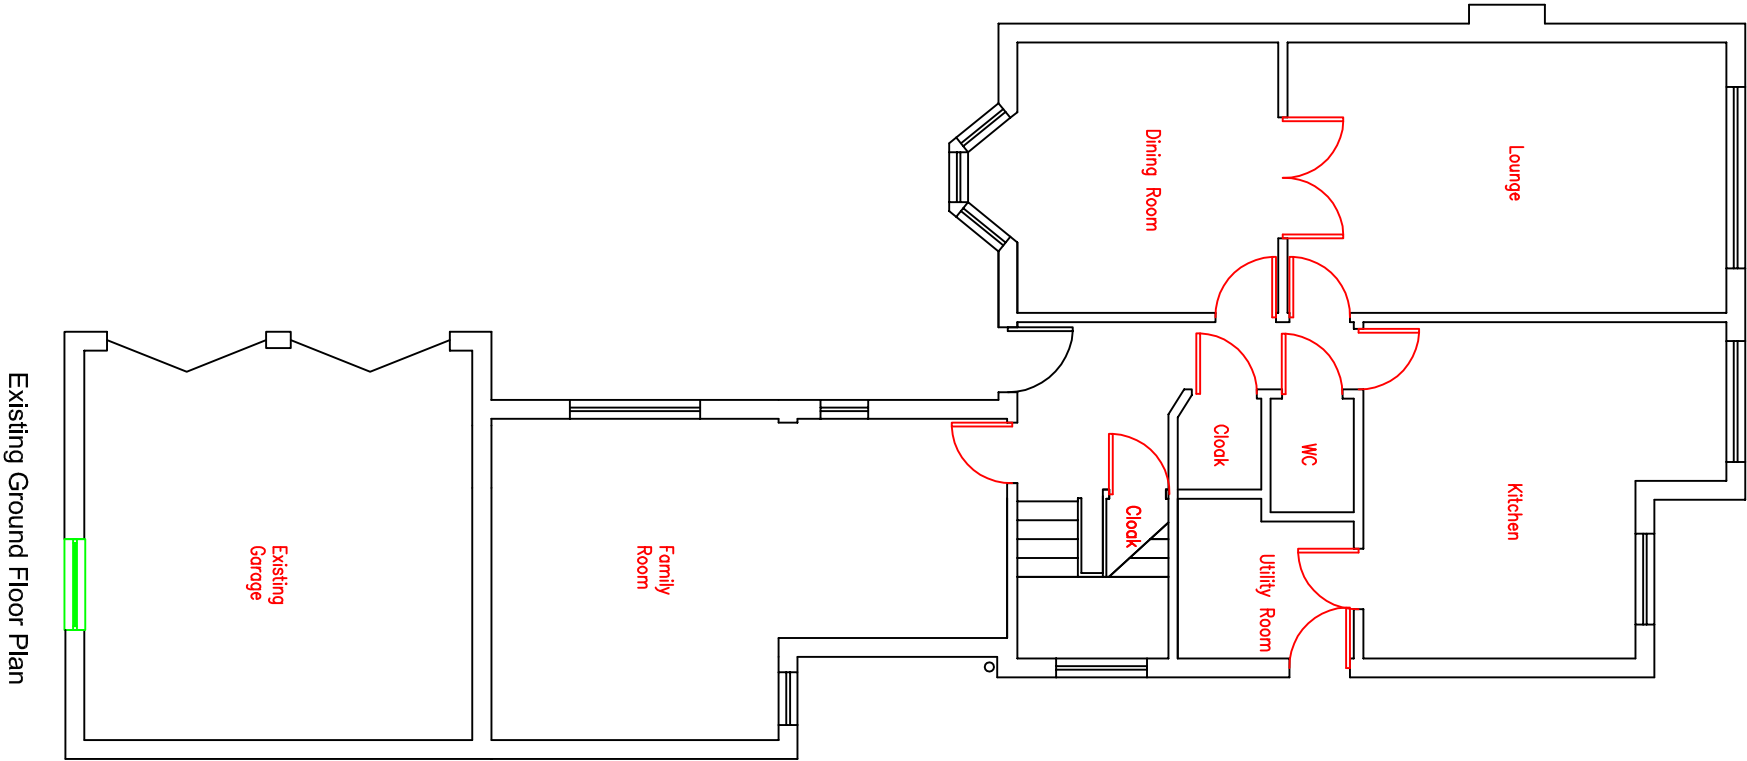


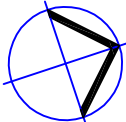

Existing Ground Floor Plan

GROUND FLOOR PLAN

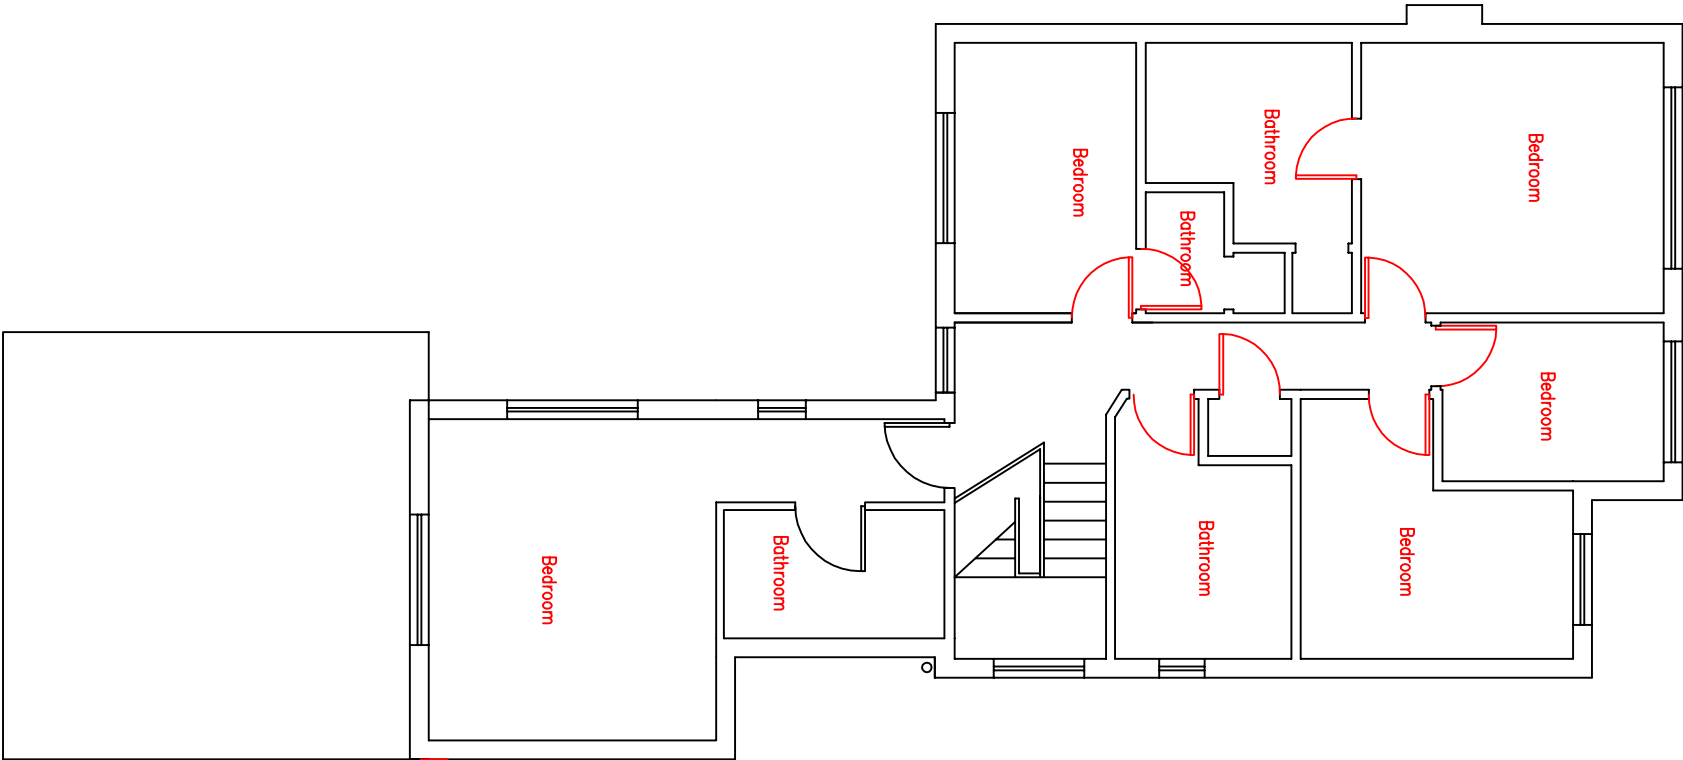

Existing First Floor Plan

FIRST FLOOR PLAN

1100

Project: Three Joys, Newlands Lane, Culverstone – DA13 0RD		
Drawing: Existing Plans		
Drawing No:	Revision:	Scale:
170-001 A		1/100@: A3
Date:	JUNE-23	

Rev.	Revision Details	Date