

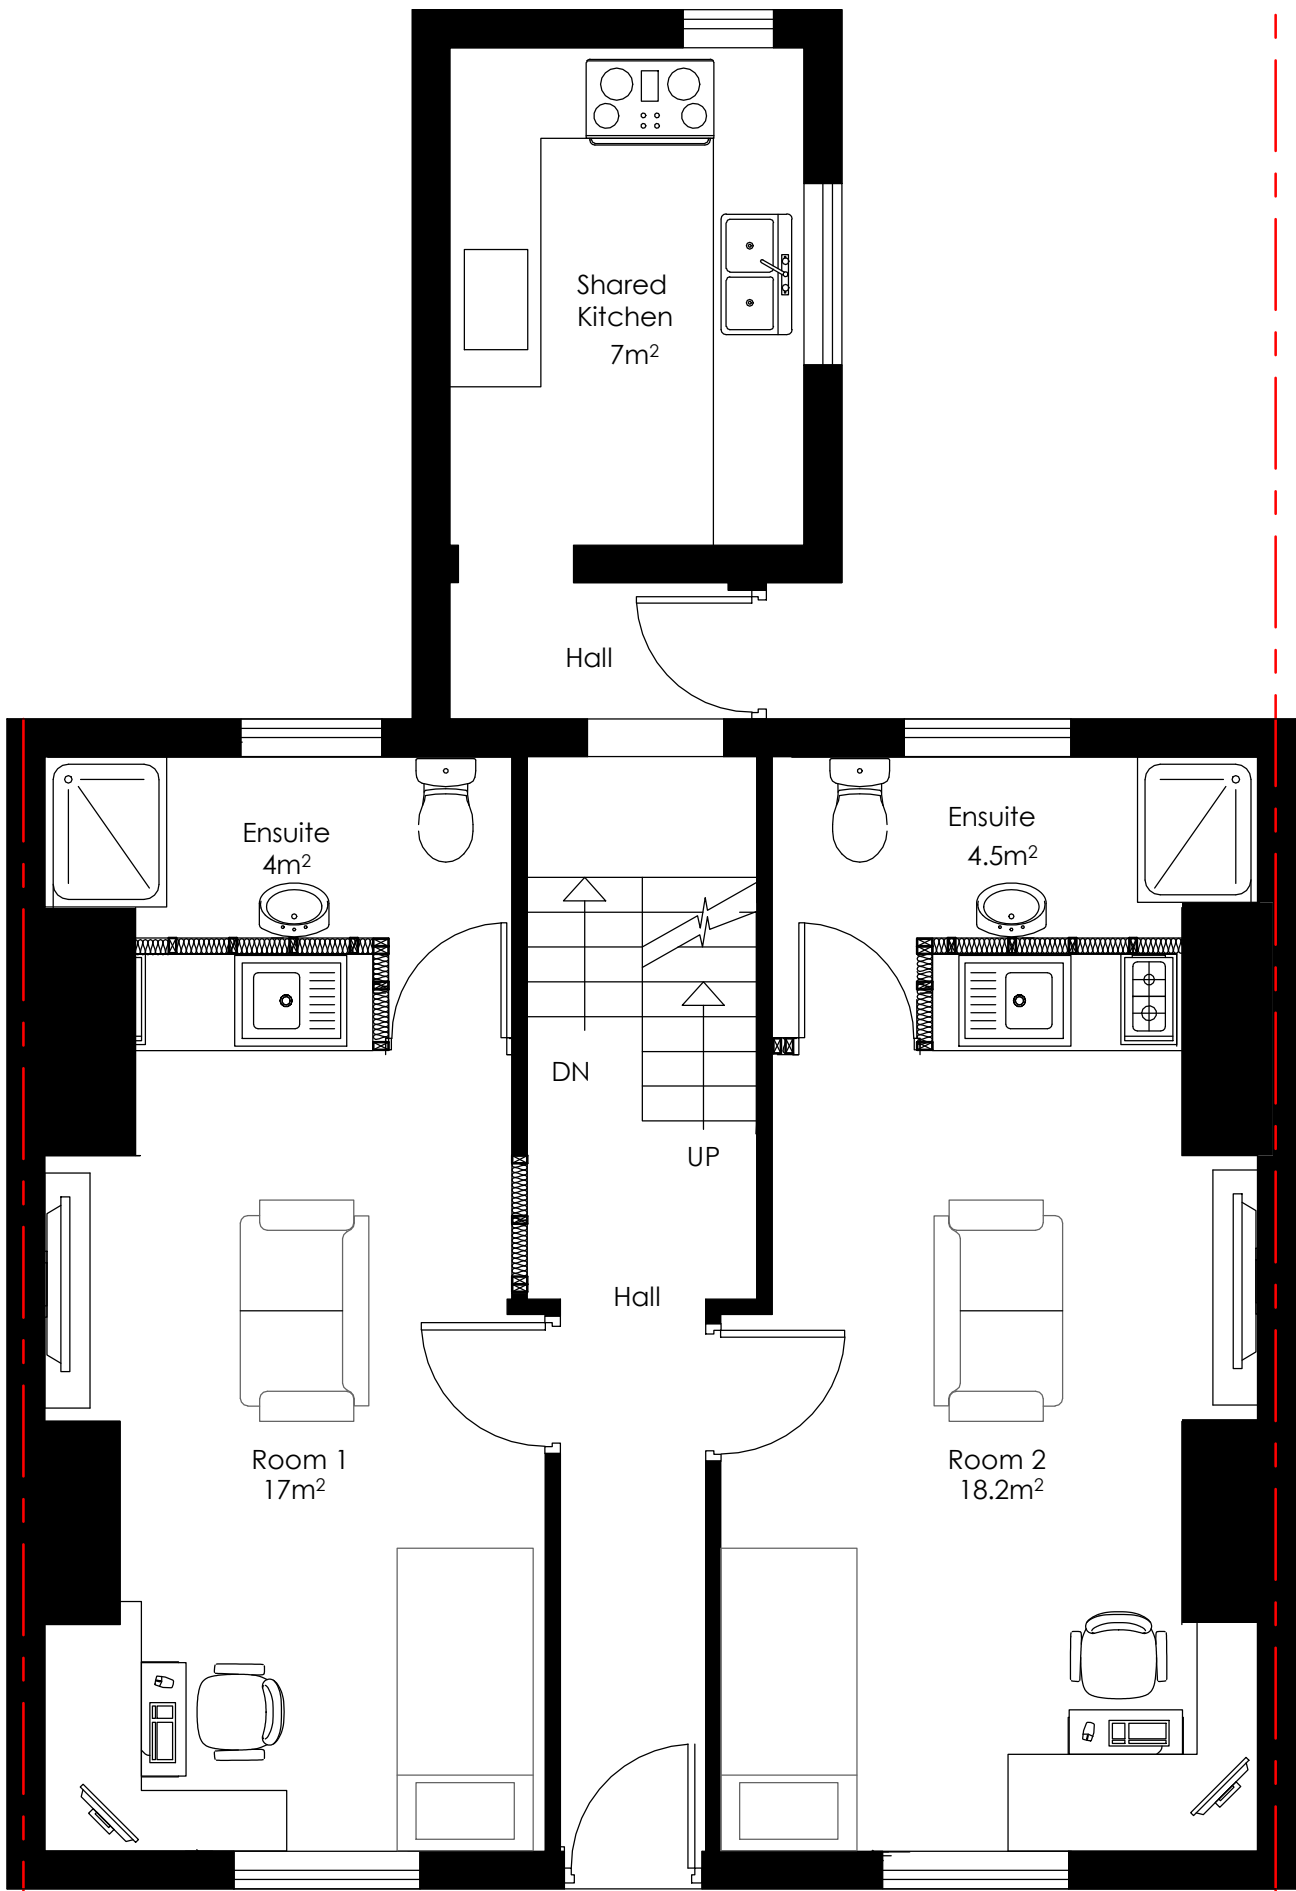


 

Proposed Ground Floor Plan
 1 : 50

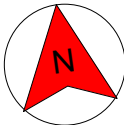

GRAPHIC SCALE: 1:100

NOTE

1. ALL MEASUREMENTS TO BE CONFIRMED ON SITE
 2. ALL DRAWINGS AND DETAILS TO BE READ IN CONJUNCTION WITH RELEVANT DOCUMENTS AND SPECIFICATIONS
 3. NOTE: ANY VARIATIONS TO DETAIL MUST BE DISCUSSED WITH ARCHITECT OR ENGINEER.

69 Milton Rd, Gravesend DA12 2PJ	Client		REF	REV
	Raj			
	Date	Sheet number PL/69MR/SD103	Scale (@ A3) 1 : 50	
	Proposed Ground Floor Plan		Sanaa Designs	
		Drawn MMK	18 Grenadier Close Rainham, Kent	
		Checked by TK	Email - sanaadesigns@outlook.com Mobile - 07583 437570	
			ME8 8NQ	