



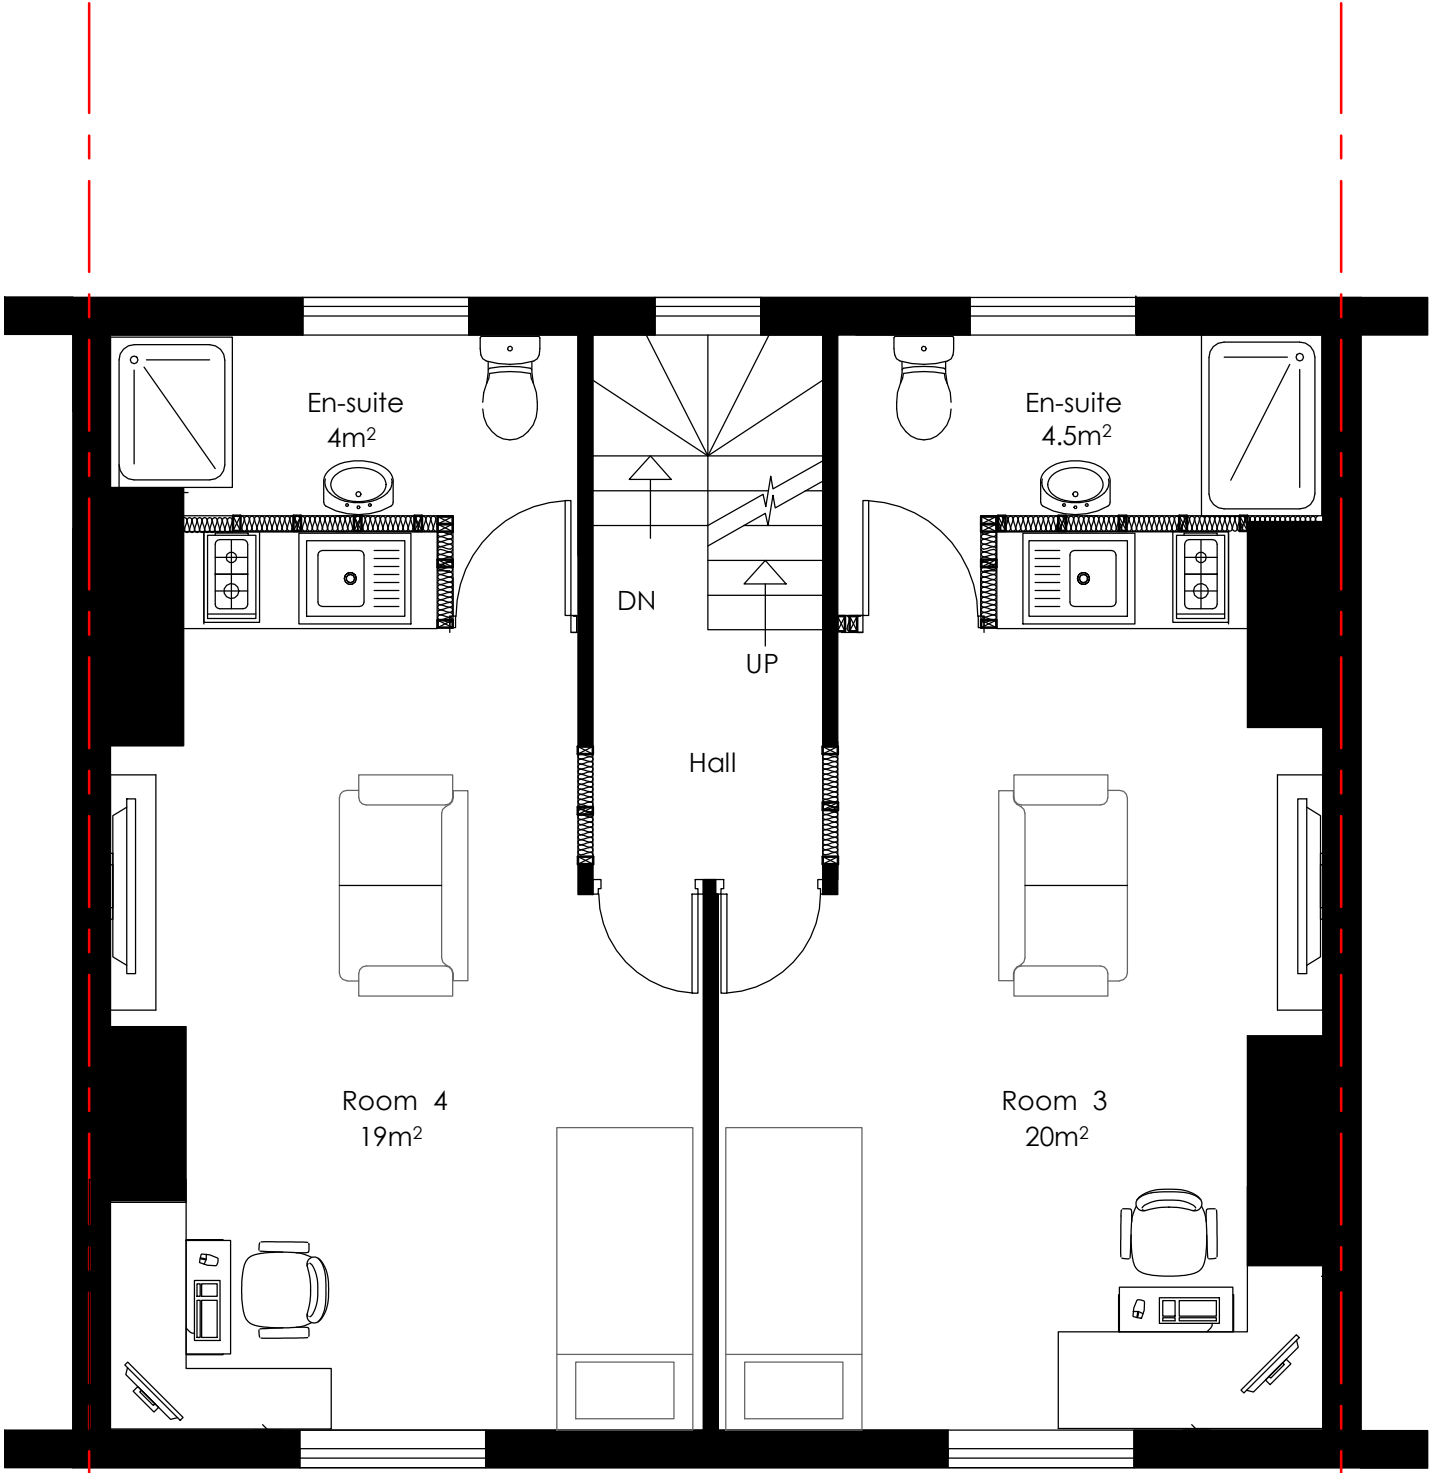

**Proposed First Floor Plan**  
 1 : 50

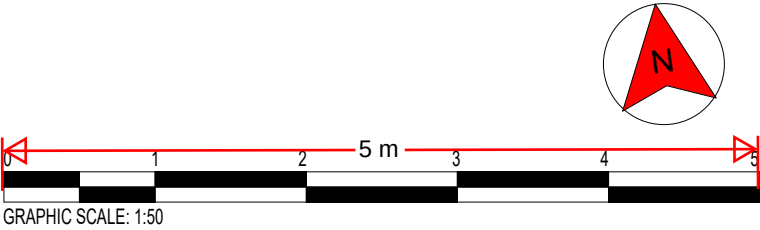

**NOTE**

1. ALL MEASUREMENTS TO BE CONFIRMED ON SITE
2. ALL DRAWINGS AND DETAILS TO BE READ IN CONJUNCTION WITH RELEVANT DOCUMENTS AND SPECIFICATIONS
3. NOTE: ANY VARIATIONS TO DETAIL MUST BE DISCUSSED WITH ARCHITECT OR ENGINEER.

| No | Description | Date | 69 Milton Rd, Gravesend DA12 2PJ |  |  | Client           | REF                                            | REV                                                       |
|----|-------------|------|----------------------------------|--|--|------------------|------------------------------------------------|-----------------------------------------------------------|
| .  |             |      | Proposed First Floor Plan        |  |  | Raj              |                                                |                                                           |
|    |             |      |                                  |  |  | Date             | Sheet number<br>PL/69MR/SD104                  | Scale (@ A3)<br>1 : 50                                    |
|    |             |      |                                  |  |  | Drawn<br>MMK     | Sanaa Designs                                  |                                                           |
|    |             |      |                                  |  |  | Checked by<br>TK | 18 Grenadier Close<br>Rainham, Kent<br>ME8 8NQ | Email - sanaadesigns@outlook.com<br>Mobile - 07583 437570 |