



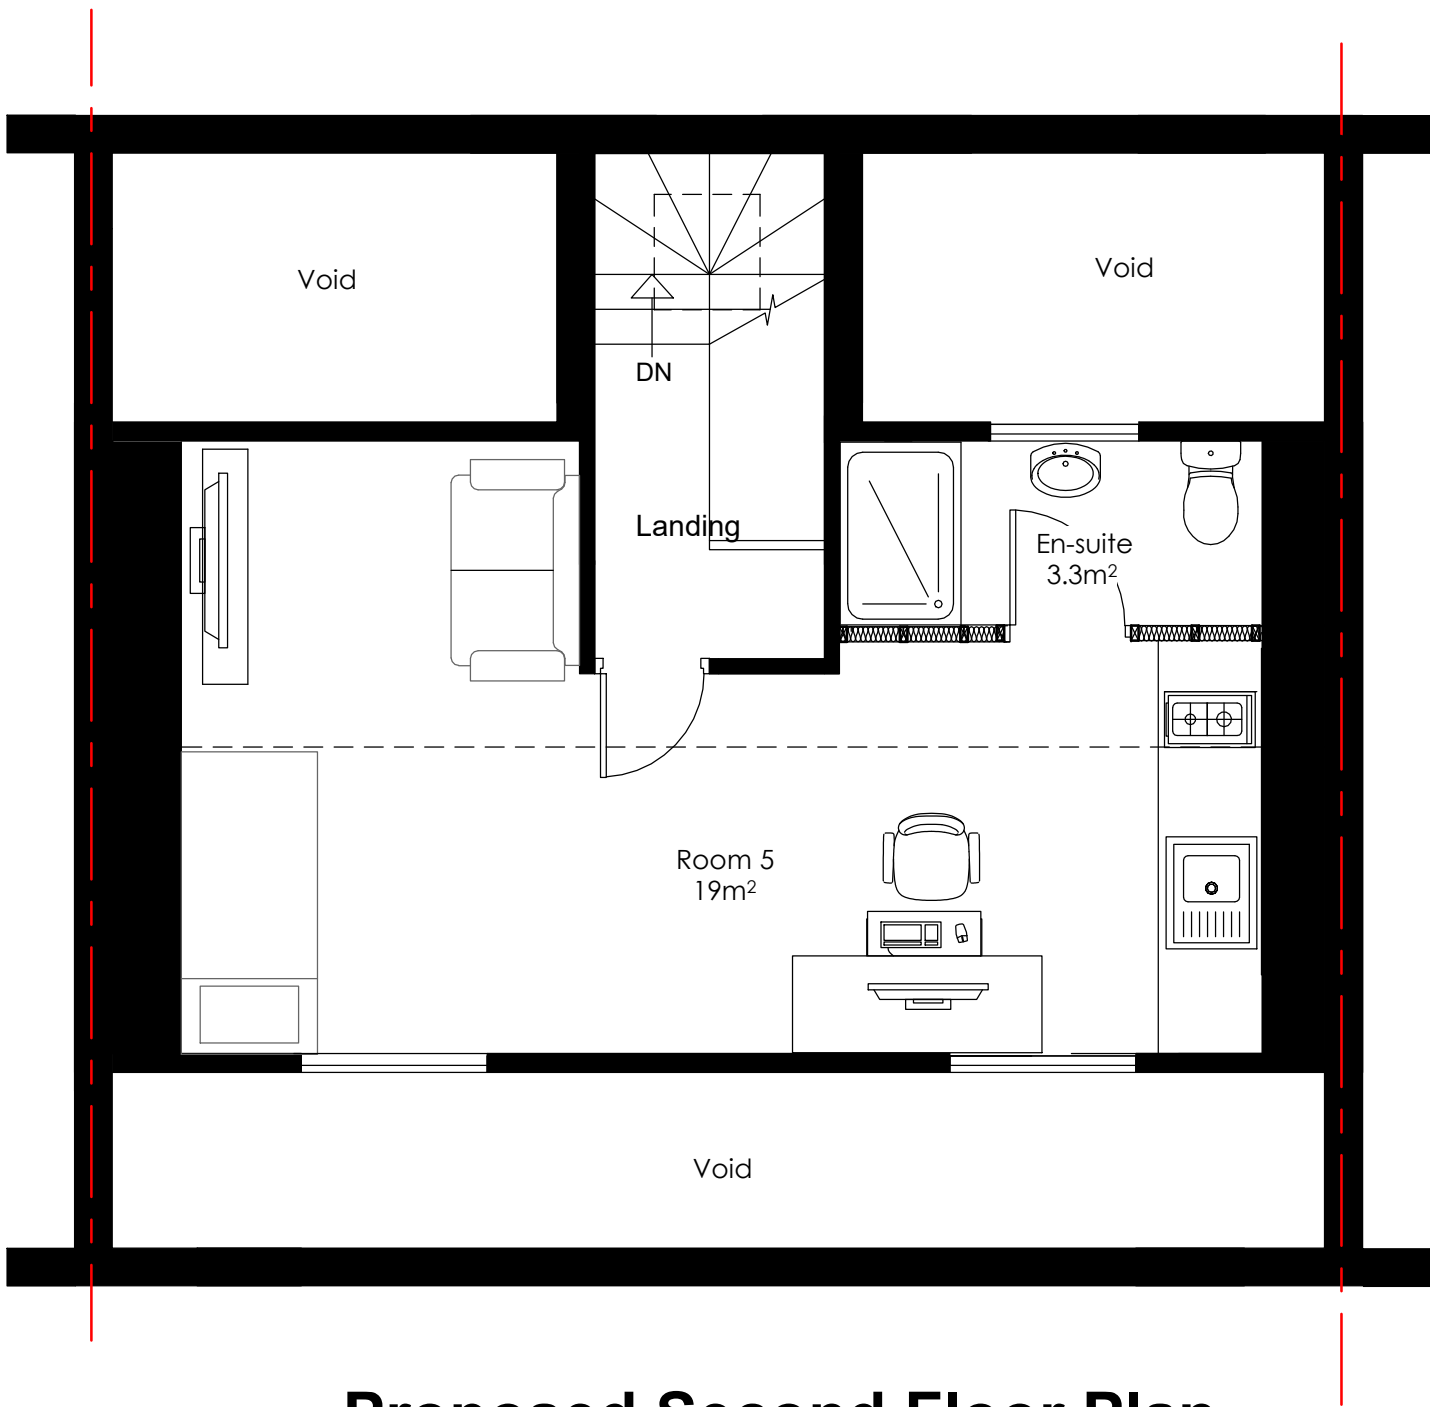

Proposed Second Floor Plan
1 : 50

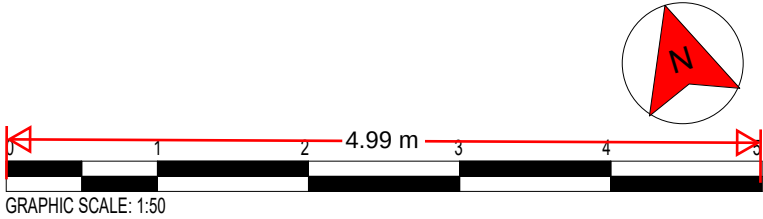

NOTE

1. ALL MEASUREMENTS TO BE CONFIRMED ON SITE
2. ALL DRAWINGS AND DETAILS TO BE READ IN CONJUNCTION WITH RELEVANT DOCUMENTS AND SPECIFICATIONS
3. NOTE: ANY VARIATIONS TO DETAIL MUST BE DISCUSSED WITH ARCHITECT OR ENGINEER.

No .	Description	Date	69 Milton Rd, Gravesend DA12 2PJ	Client			REF	REV
				Raj				
				Date	Sheet number PL/69MR/SD105	Scale (@ A3) 1 : 50		
			Proposed Second Floor Plan	Drawn MMK	Sanaa Designs 18 Grenadier Close Email - sanaadesigns@outlook.com Rainham, Kent Mobile - 07583 437570 ME8 8NQ			
				Checked by TK				