



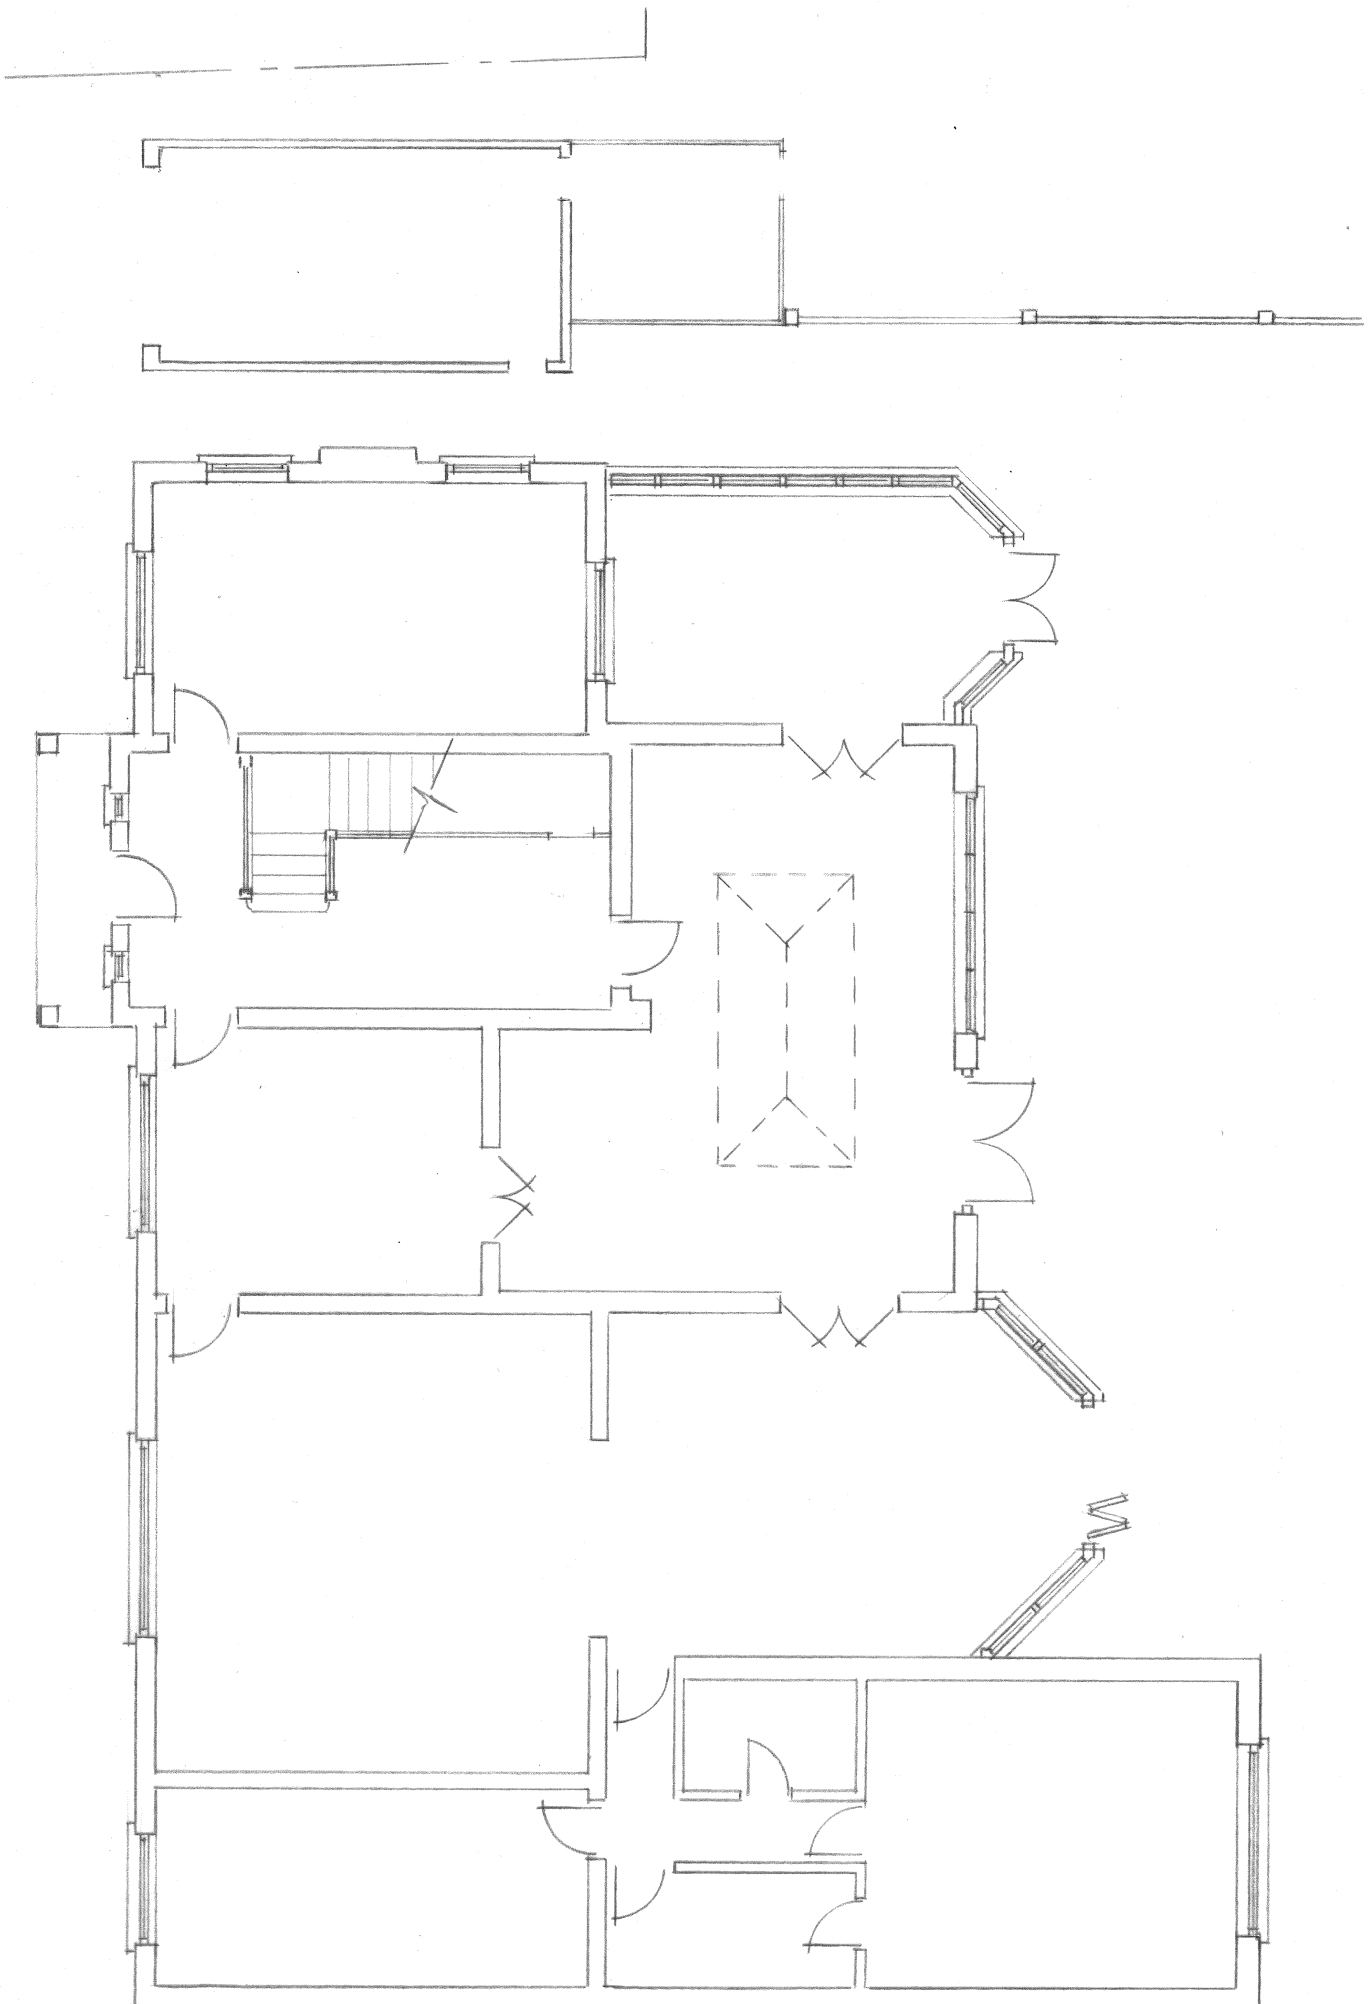

GROUND FLOOR PLAN
1:100

EXISTING GROUND FLOOR &
BLOCK PLANS.

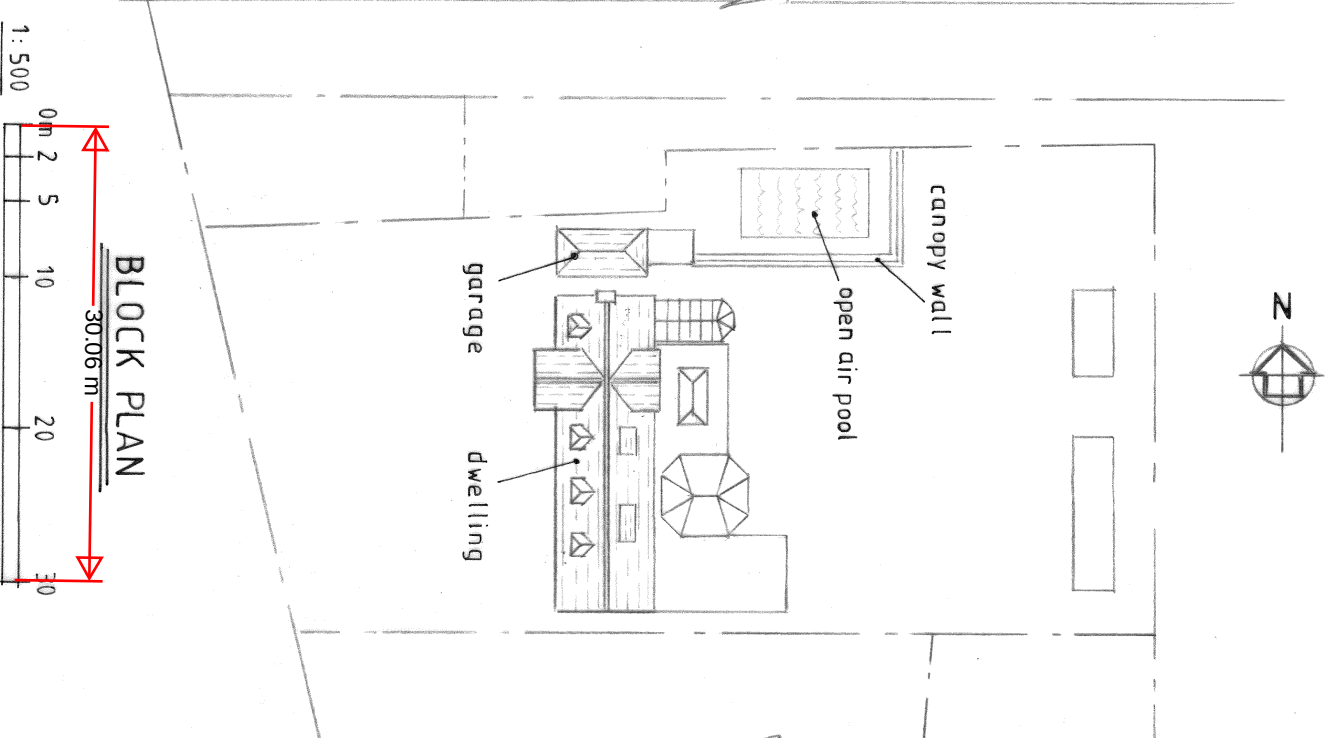

BLOCK PLAN
1:500

THE SHEILING,
WROTHAM ROAD,
MEOPHAM, DA13 0JH.

Scale: 1:100 / 1:500 @ A3

Date: April 2024

dra. No: 01

Rev.: