




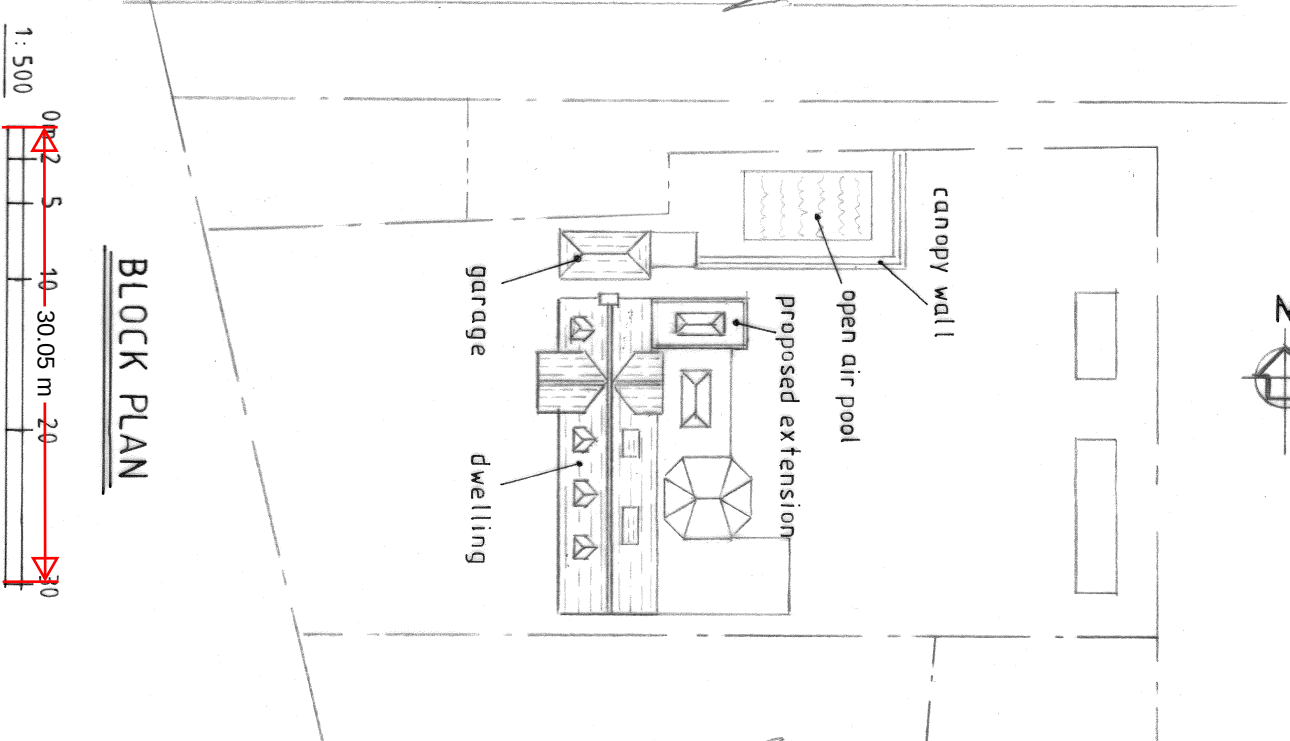

BLOCK PLAN

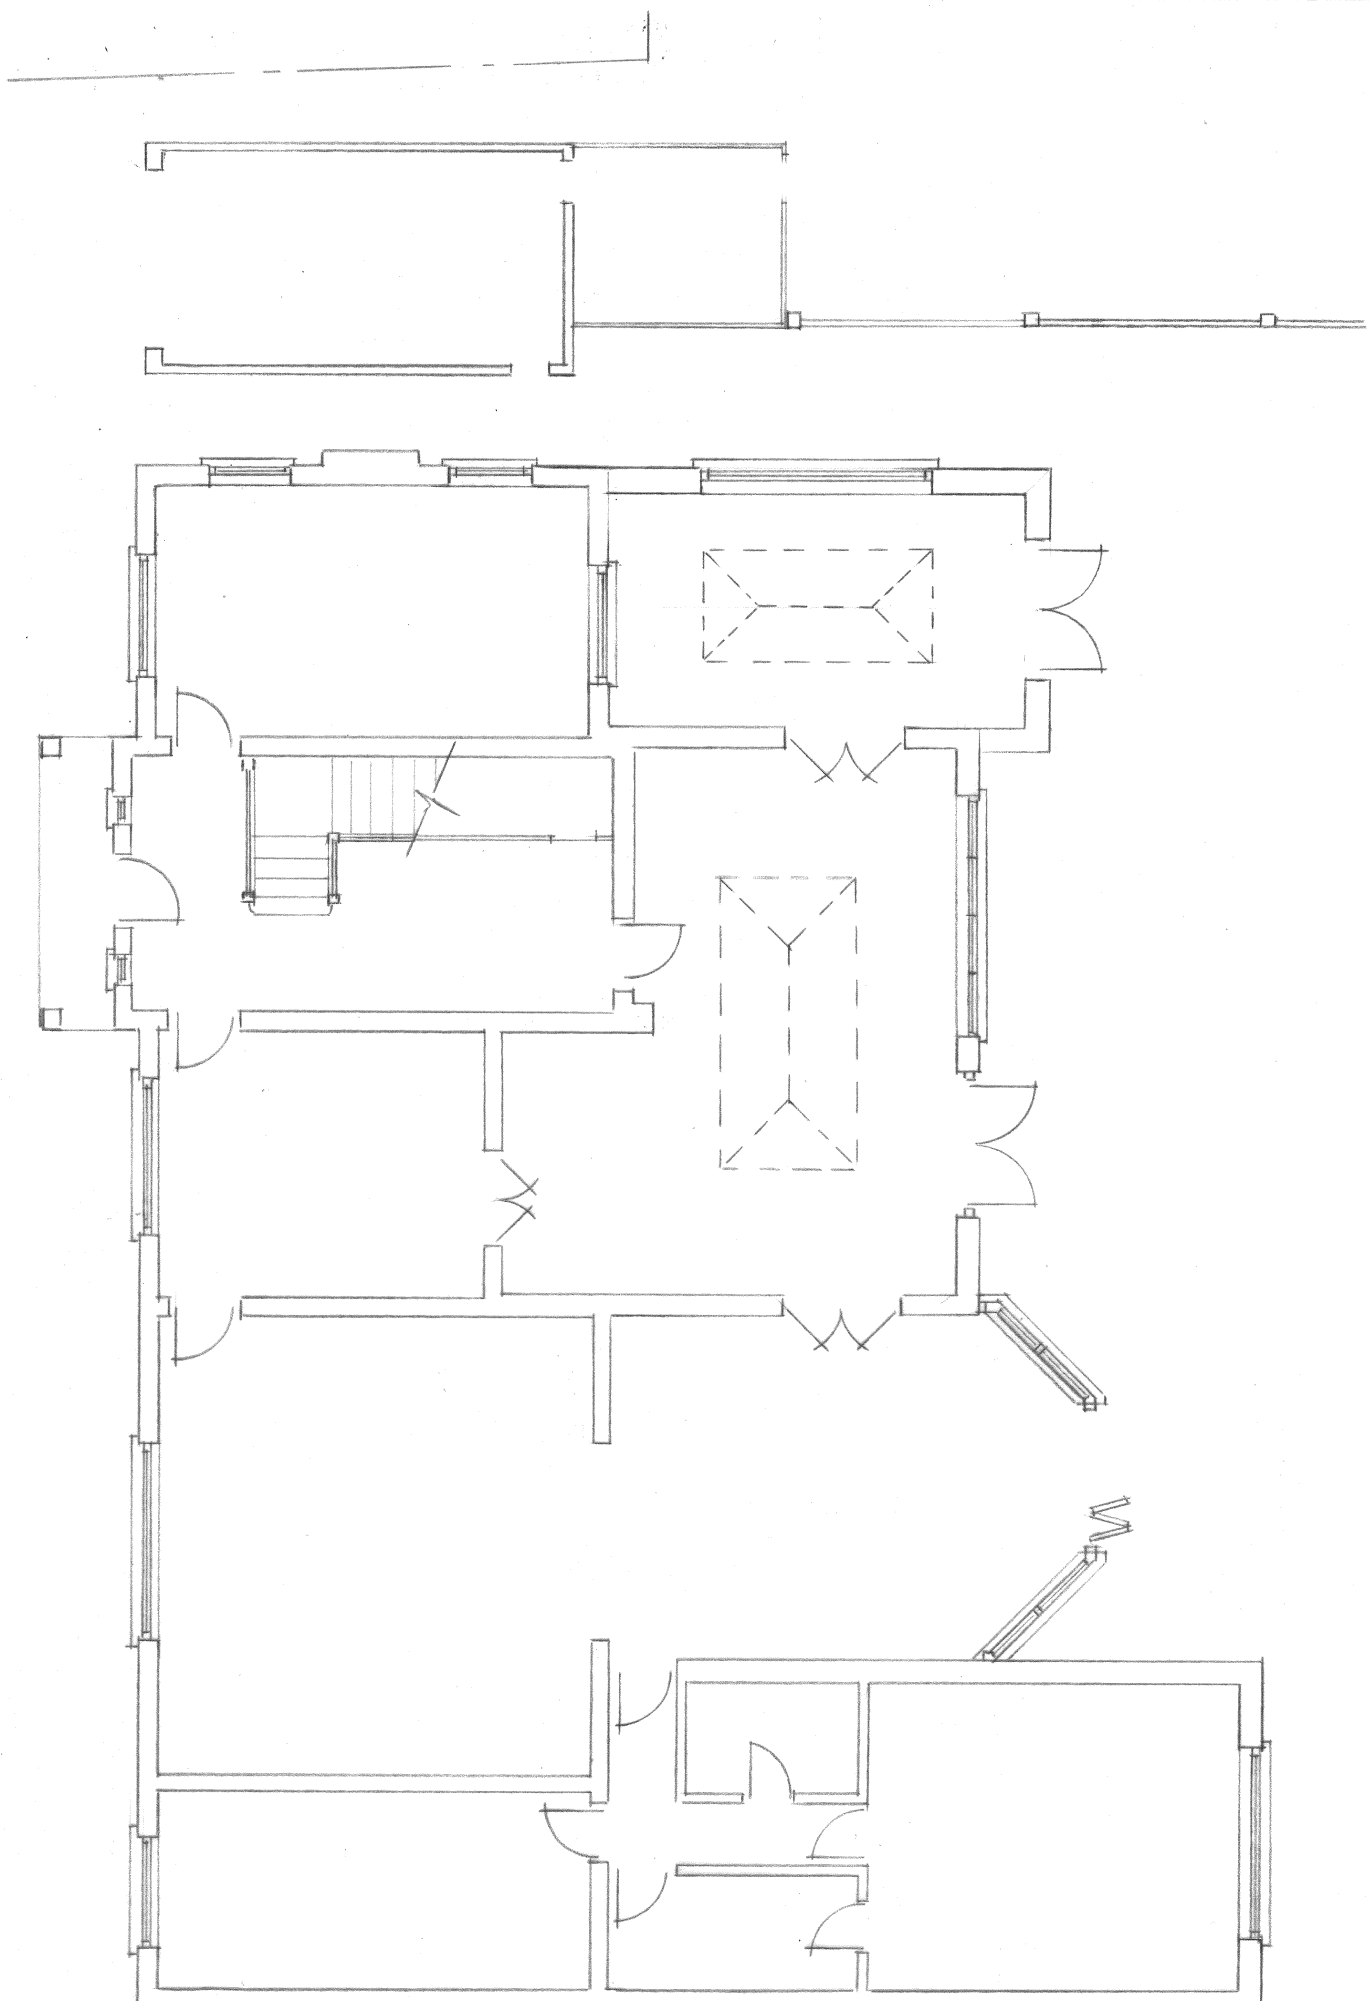

GROUND FLOOR PLAN

 

**PROPOSED GROUND FLOOR &
BLOCK PLANS.
S/S REAR EXTENSION.**

**THE SHEILING,
WROTHAM ROAD,
MEOPHAM, DA13 0JH.**

Scale: 1:100 / 1:500 @ A3

Date: April 2024

drg. No: 03

Rev.: