




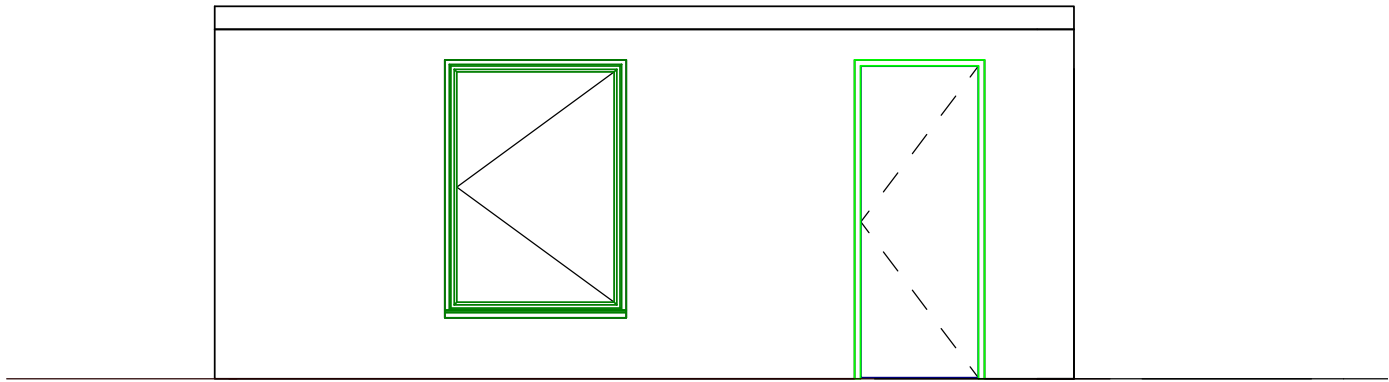


1 Existing North Elevation
1 : 50

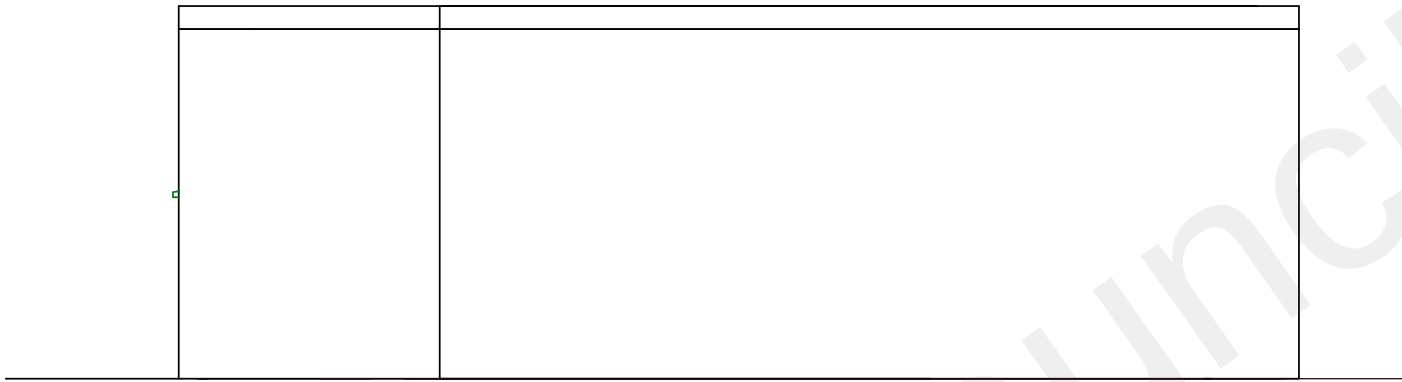

2 Existing South Elevation
1 : 50

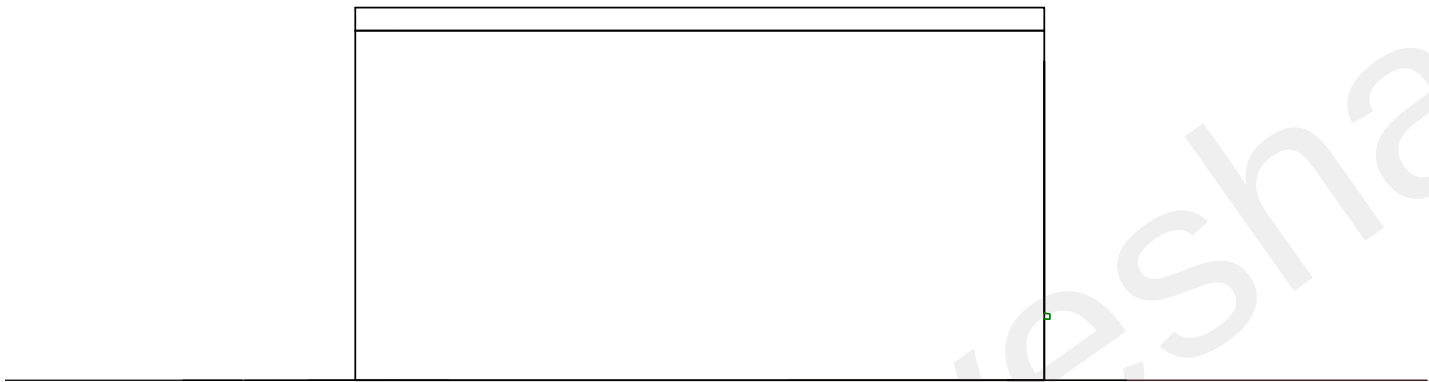

3 Existing East Elevation
1 : 50

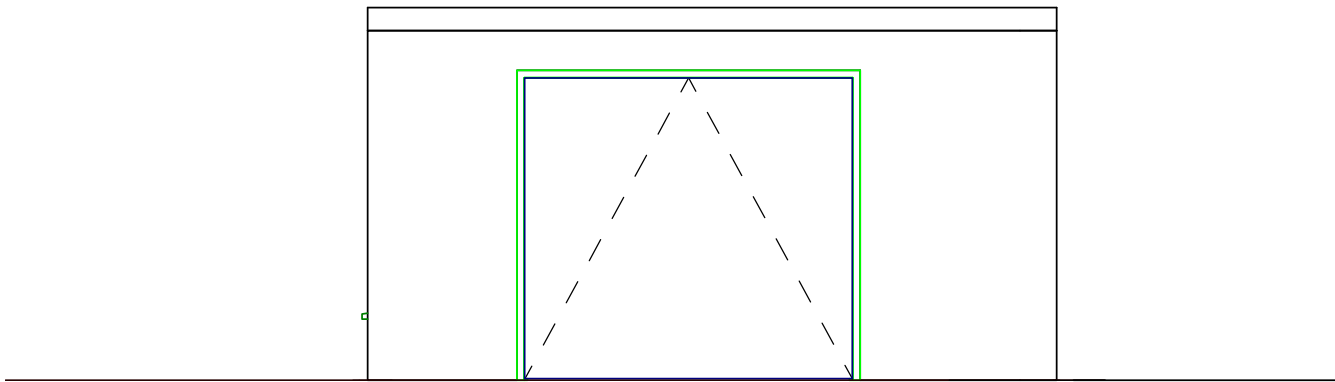

4 Existing West Elevation
1 : 50

NOTES:

Do not scale from this drawing.

All dimensions to be verified on site and is in mm.

Builder to verify all dimensions, heights and levels prior to commencement of work.

All documents shall be checked to ensure that they are compatible by the contractor before construction commences. In the event of apparent ambiguity or contradiction the engineer and/ or architect shall be notified immediately.

The contractor in preparing his estimate shall visit the site and acquaint himself with the problems involved .

The contractor shall issue all statutory notices to the local Authority during progress and completion of works.

All drawings are copyrighted to the technician. Reproducing is not permitted without consent



No.	Description	Date

PURPOSE OF ISSUE

PROJECT

GARAGE
CONVERSION TO
GRANNY ANNEX

CLIENT

2 Bellman Avenue
Gravesend Kent
DA12 1RE

Scale (@ A2)

1 : 50

Date

15/10/2021

Drawn by

TU

SHEET

Existing Elevations

DRAWING NUMBER

A102

REV

WWW.MACDESIGNERS.COM
INFO@MAC-DESIGNERS.COM
COMPANY REG. NO. 11811995
VAT REG. NO. 308 2784 15

MAC
DESIGNER LTD

GROUND FLOOR
22B KING STREET
GRAVESEND,
KENT,
DA12 2DU

M:073-7501-9174

15/10/2021 15:48:36