
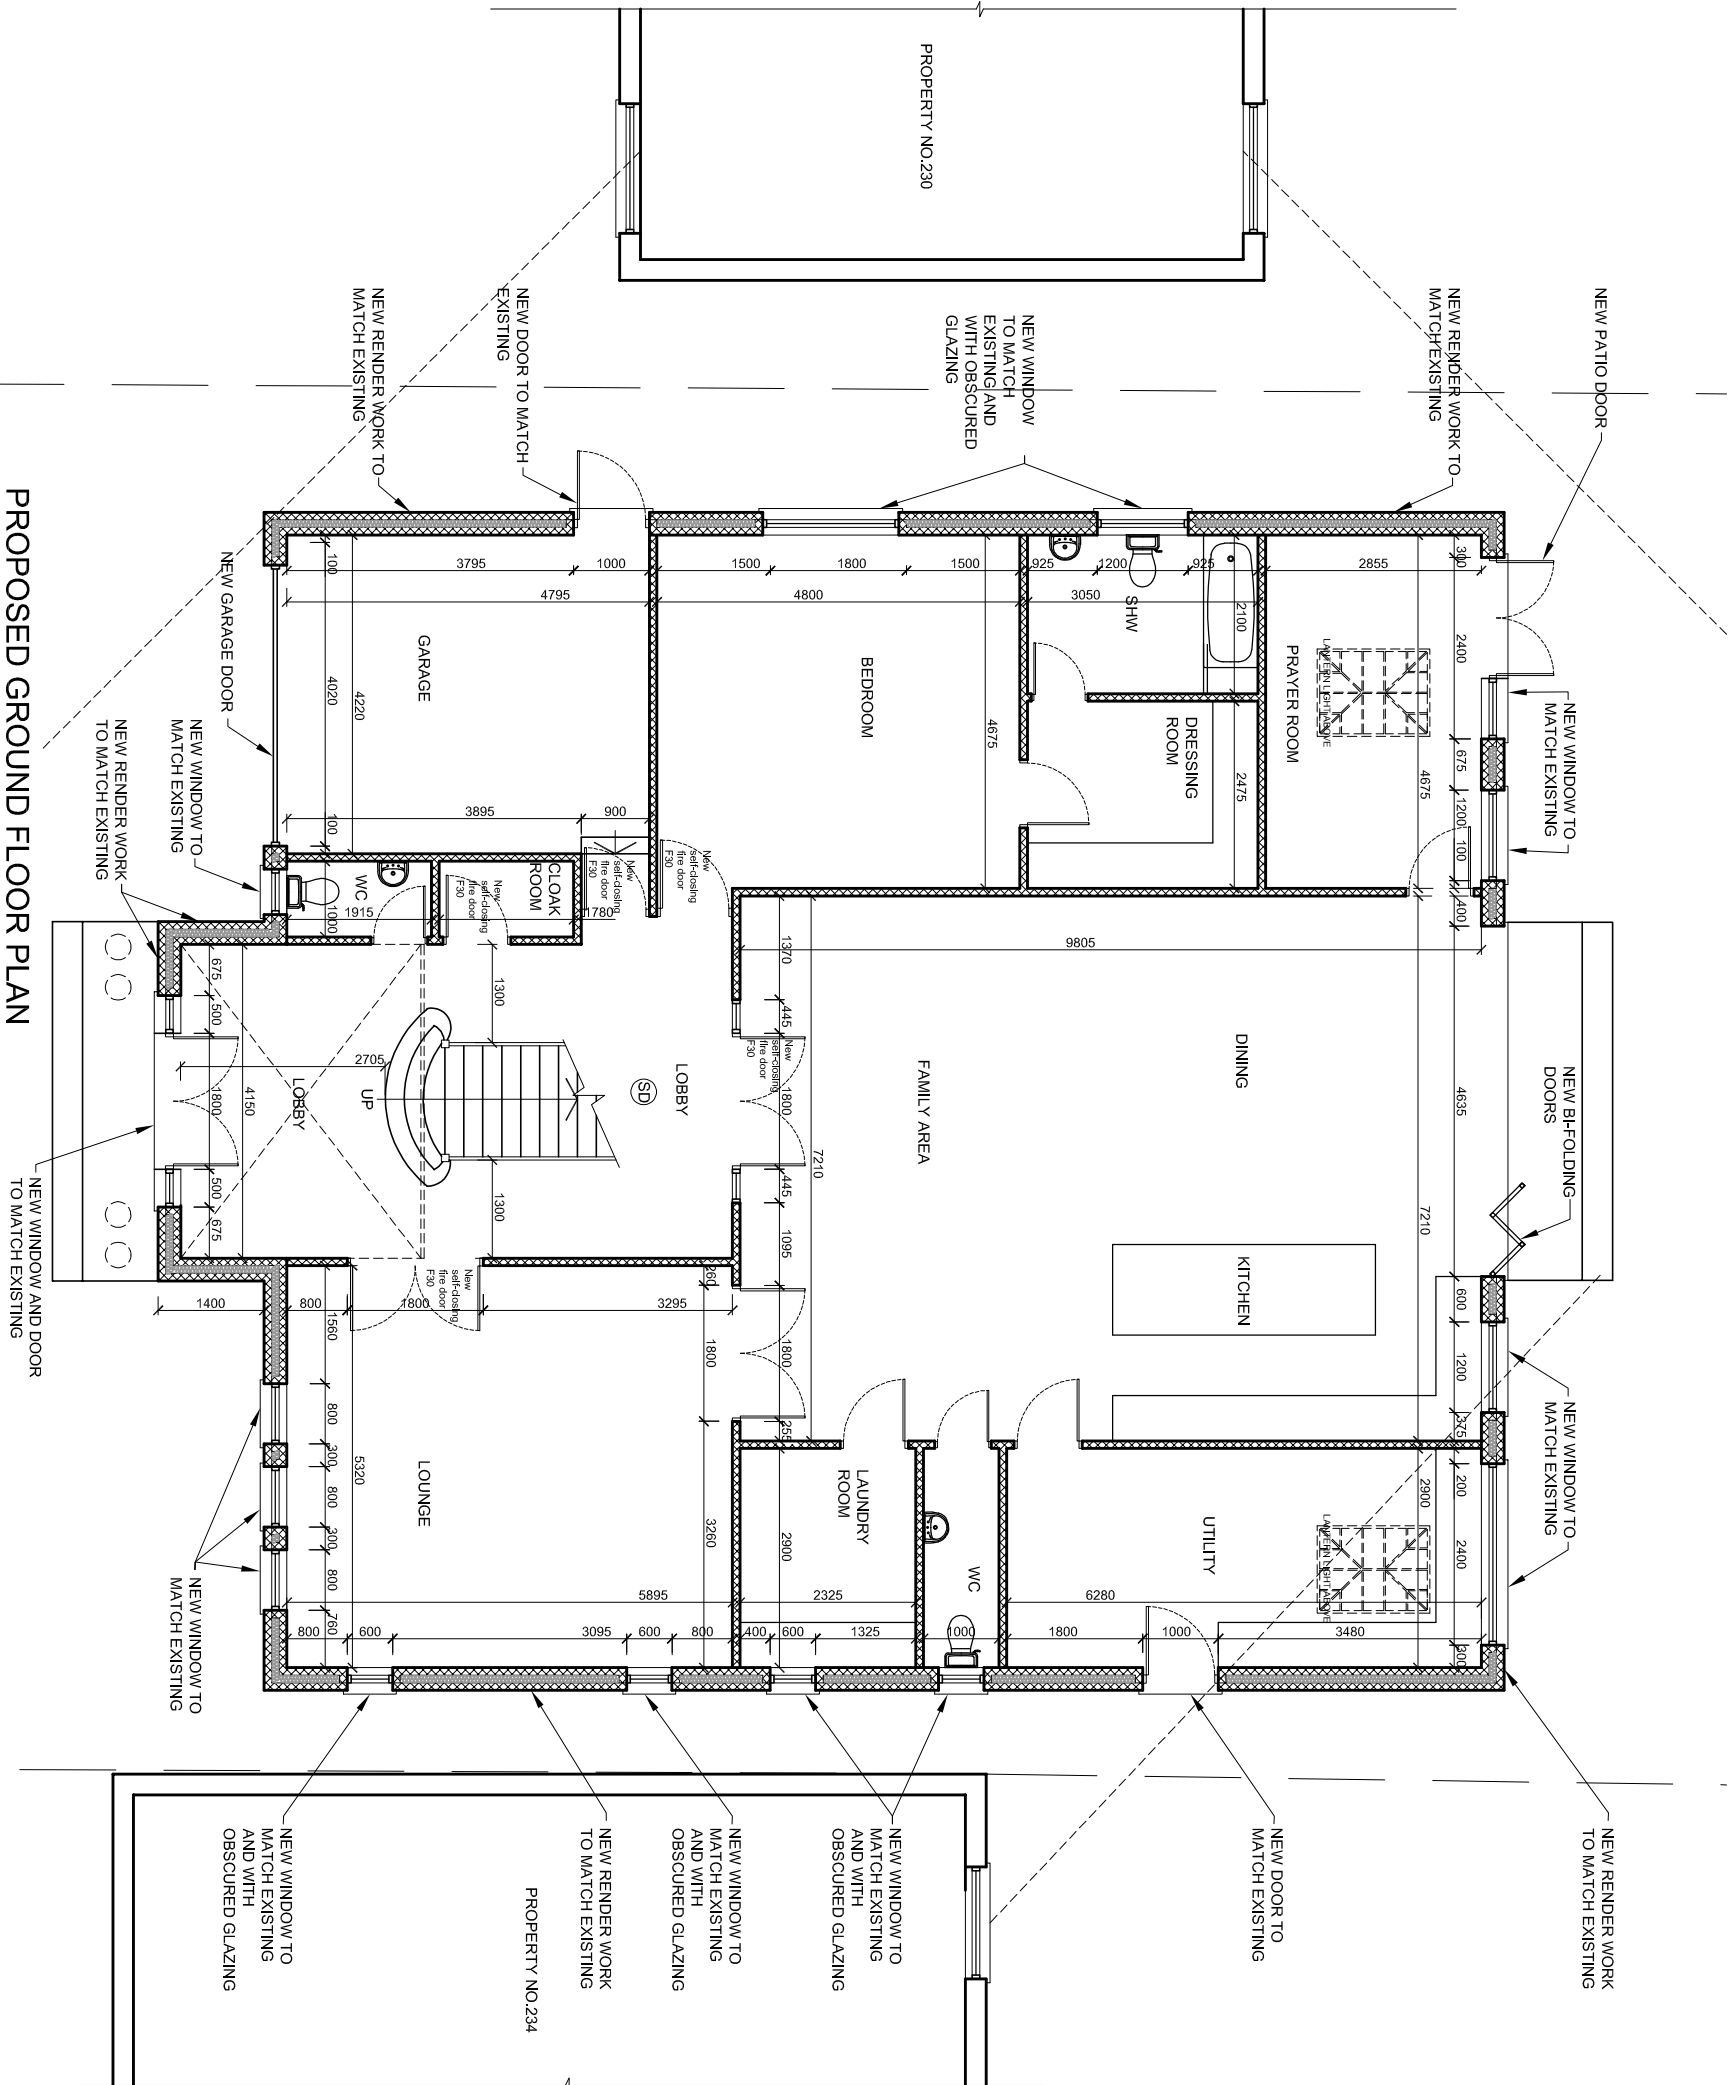


 

rev.	description	date	chkd.
------	-------------	------	-------

93 Colmandene Crescent,
Orpington, Kent BR5 2RA
020 3004 9238
07931 931 035

s.nagpal@dapconsultants.co.uk
www.dapconsultants.co.uk

project : 232 Singlewel Road
Gravesend

drawing title :

Proposed Ground Floor Plan

drawn: SN	chkd : SS	date:13.09.2023
status: Planning		scale: 1:100@A3
proj no : 2463	drg no: 03	rev no: