
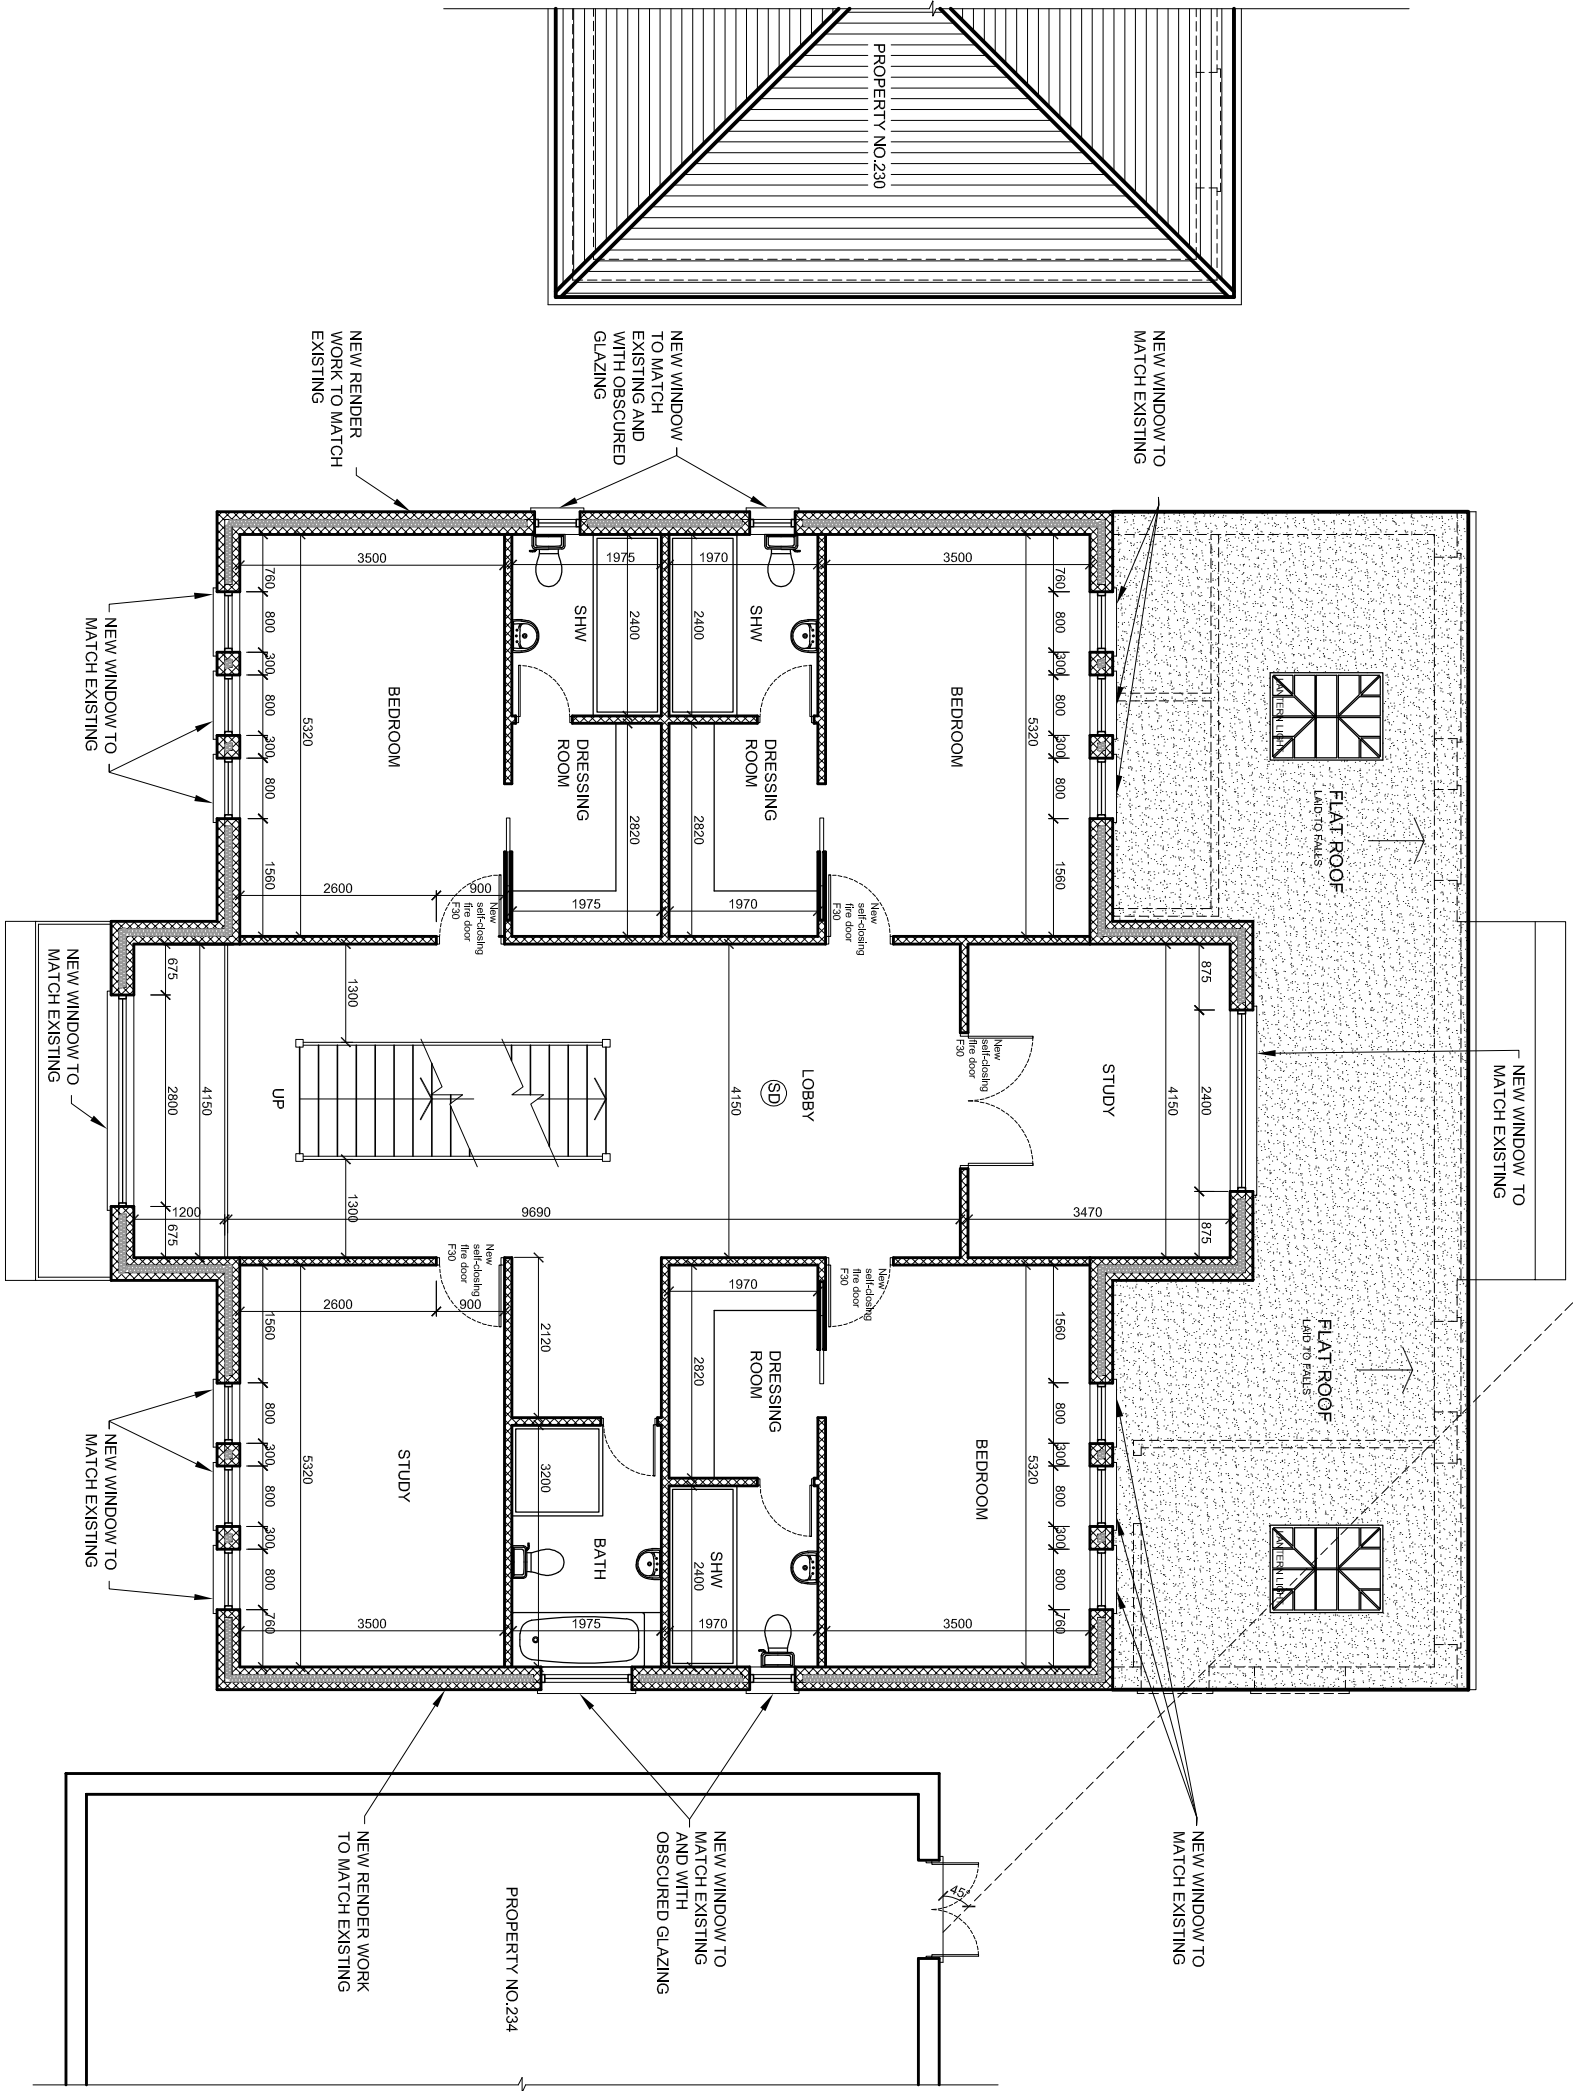


 

PROPOSED FIRST FLOOR PLAN

rev.	description		date	chkd.
	 Design And Plan CONSULTANTS 93 Colmandene Crescent Orpington, Kent BR5 2RA 020 3004 9238 07931 931 035 s.nappal@dapconsultants.co.uk www.dapconsultants.co.uk			
project : 232 Singlewell Road Gravesend				
drawing title : Proposed First Floor Plan				
drawn: SN	chkd : SS	date:13.09.2023		
status: Planning		scale: 1:100@A3		
proj no : 2463	drg no: 04	rev no:		