



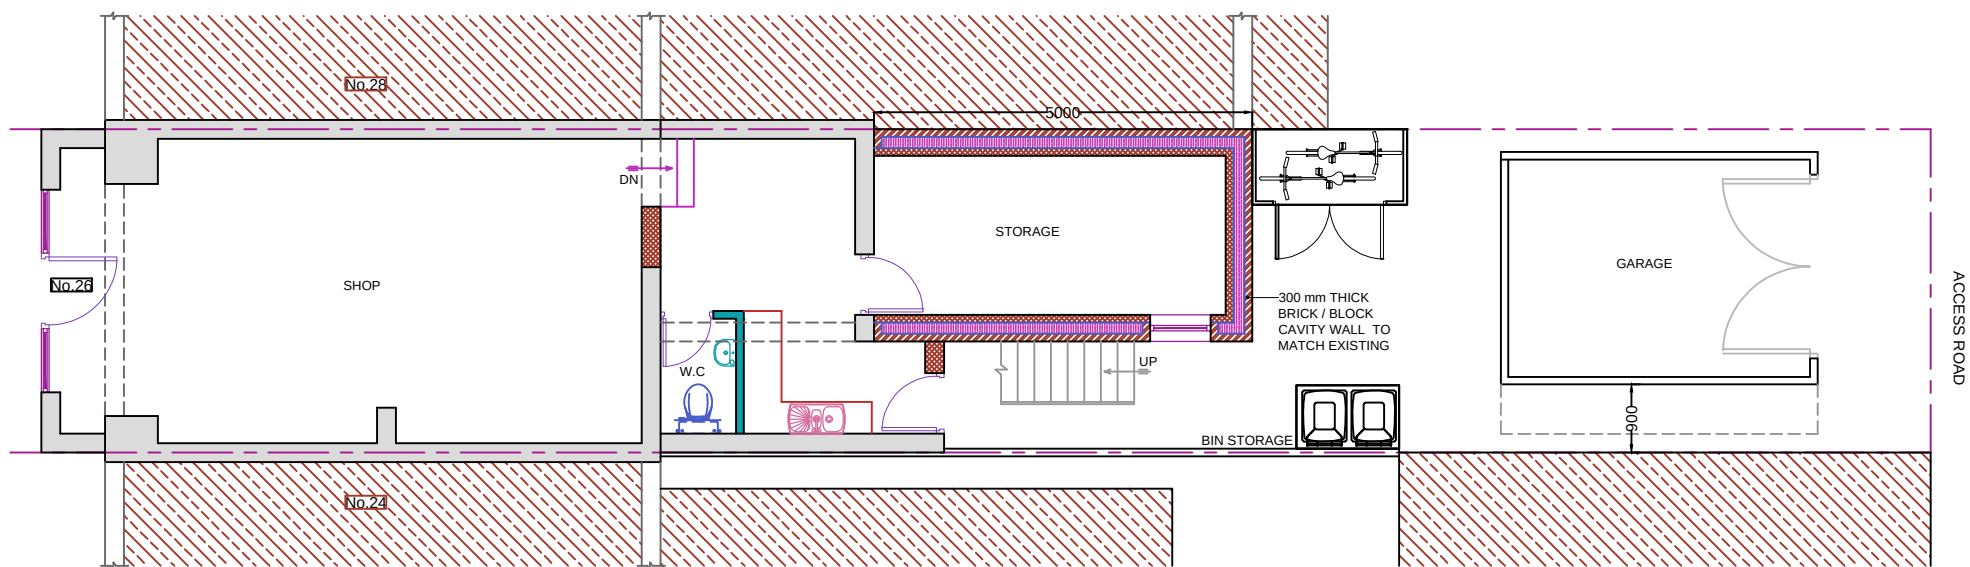

PROPOSED GROUND FLOOR PLAN

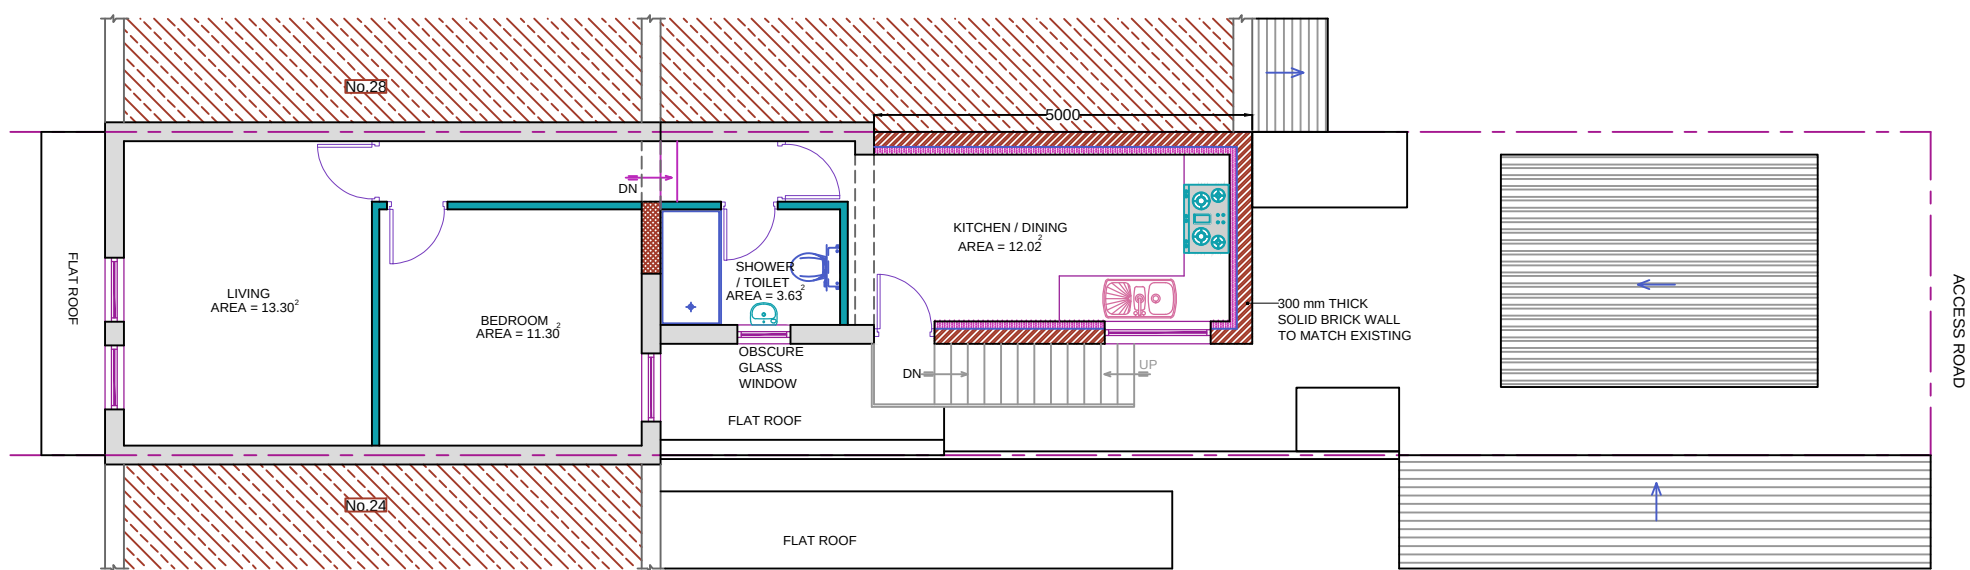

PROPOSED FIRST FLOOR PLAN

REFERENCE DRAWINGS

GENERAL NOTES

This drawing is for planning use only do not use this drawing for any purpose other than that for which it was issued.
Structural Design and Building Control Approval is required before construction commences.
This drawing is subject to copyright do not reproduce this drawing without prior permission.

No	DATE	REVISION	BY	CHK

CONSULTANT



CIVIL ENGINEERS
STRUCTURAL ENGINEERS
ARCHITECTURAL DESIGNERS
Contact: 07947249323

DRAWN SH
CHECKED A.R
PROJECT NO.

CLIENT/PROJECT

26 Perry Street
Northfleet Kent DA11 8RE
TITLE
PROPOSED FLOOR PLANS

DRAWING No.

D02

SCALE: 1:100

DATE: 28-09-2024