



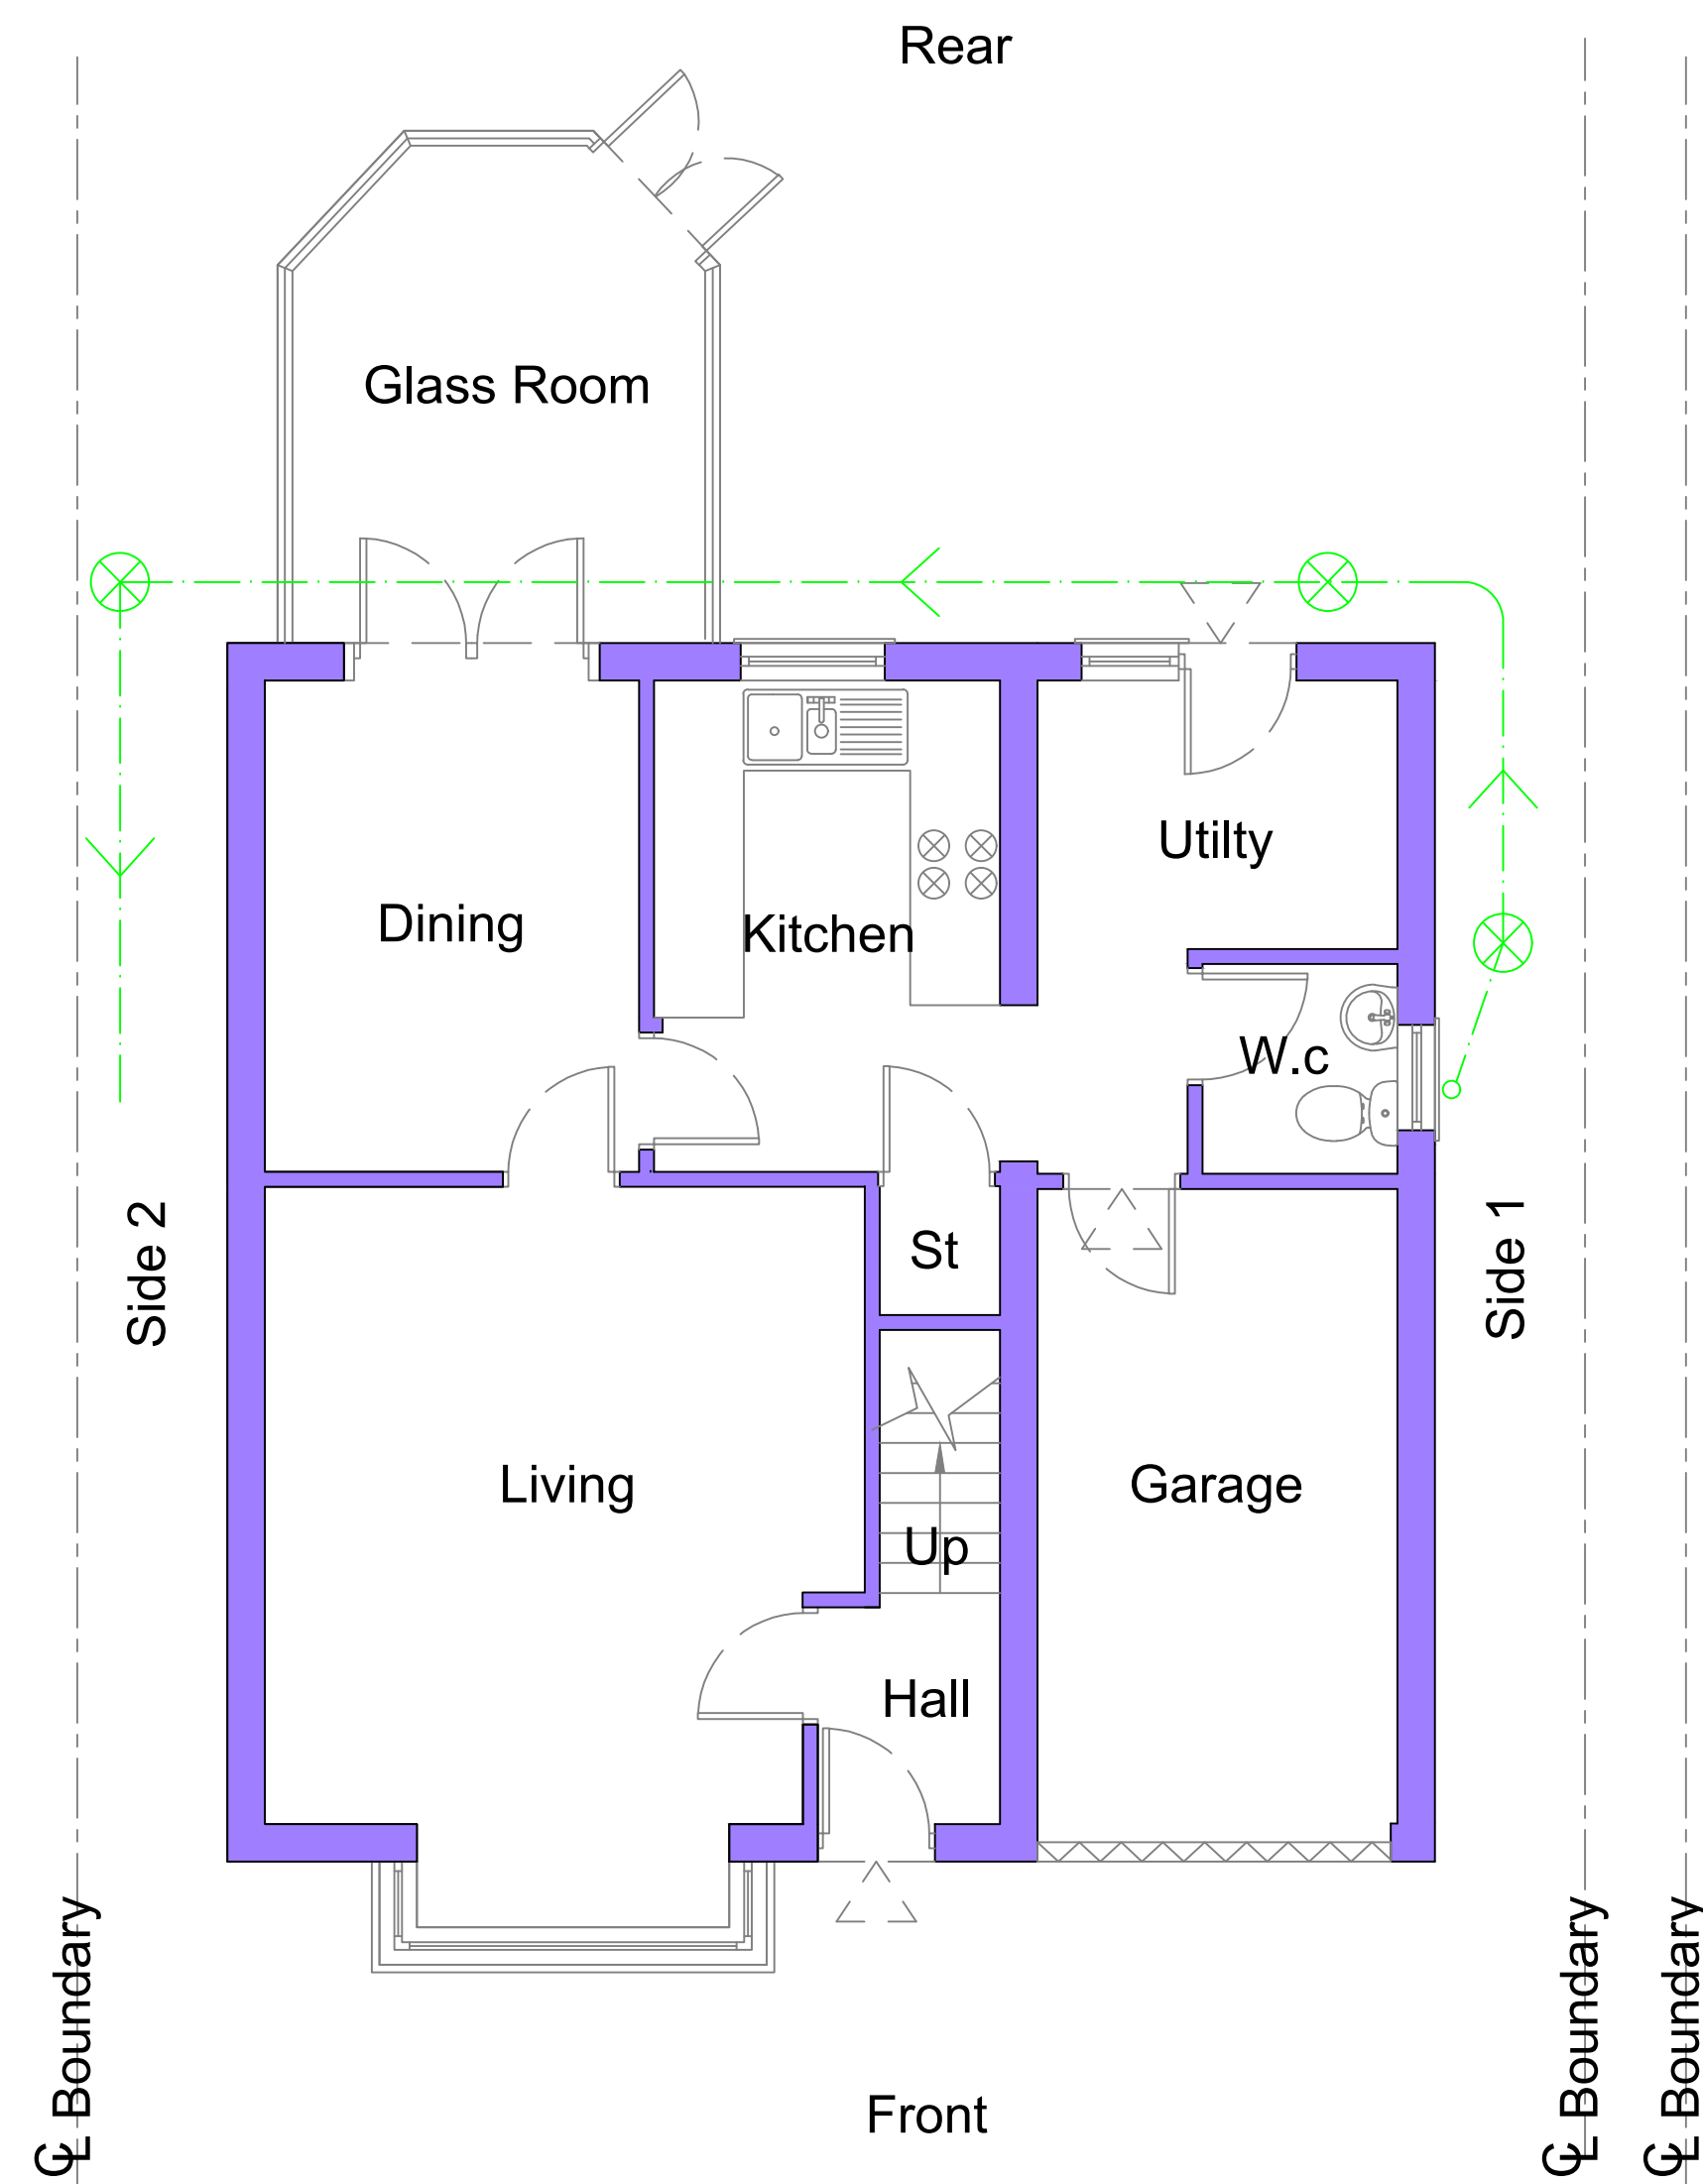

Existing Ground Floor Plan

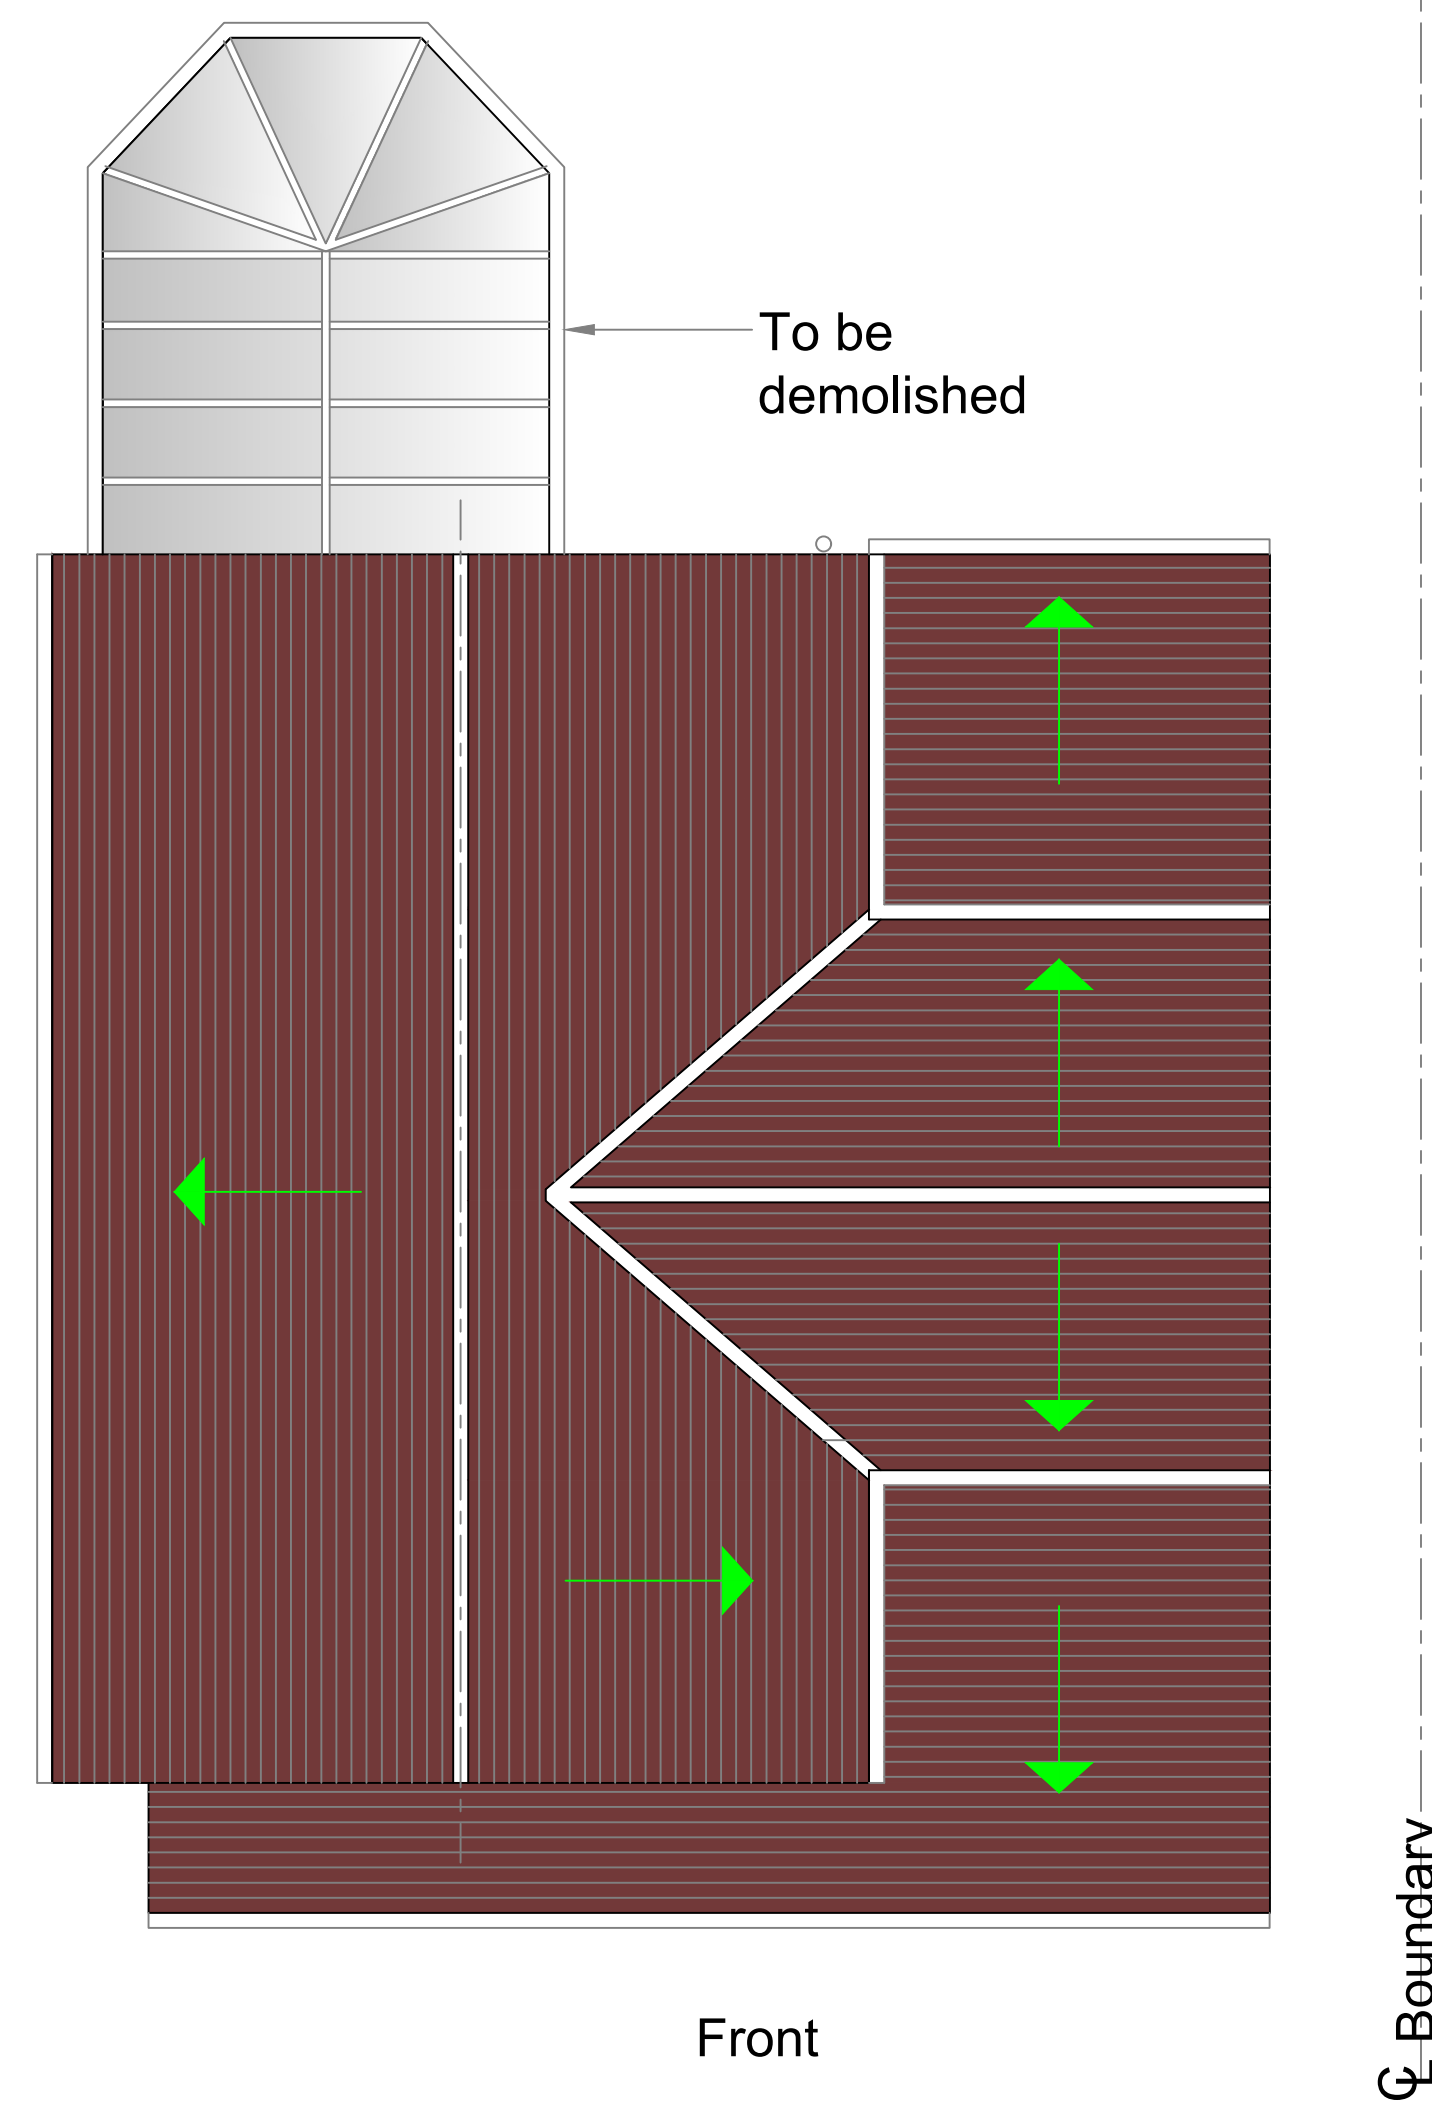


Existing Roof Plan



Existing Rear Elevation




Existing Side 1

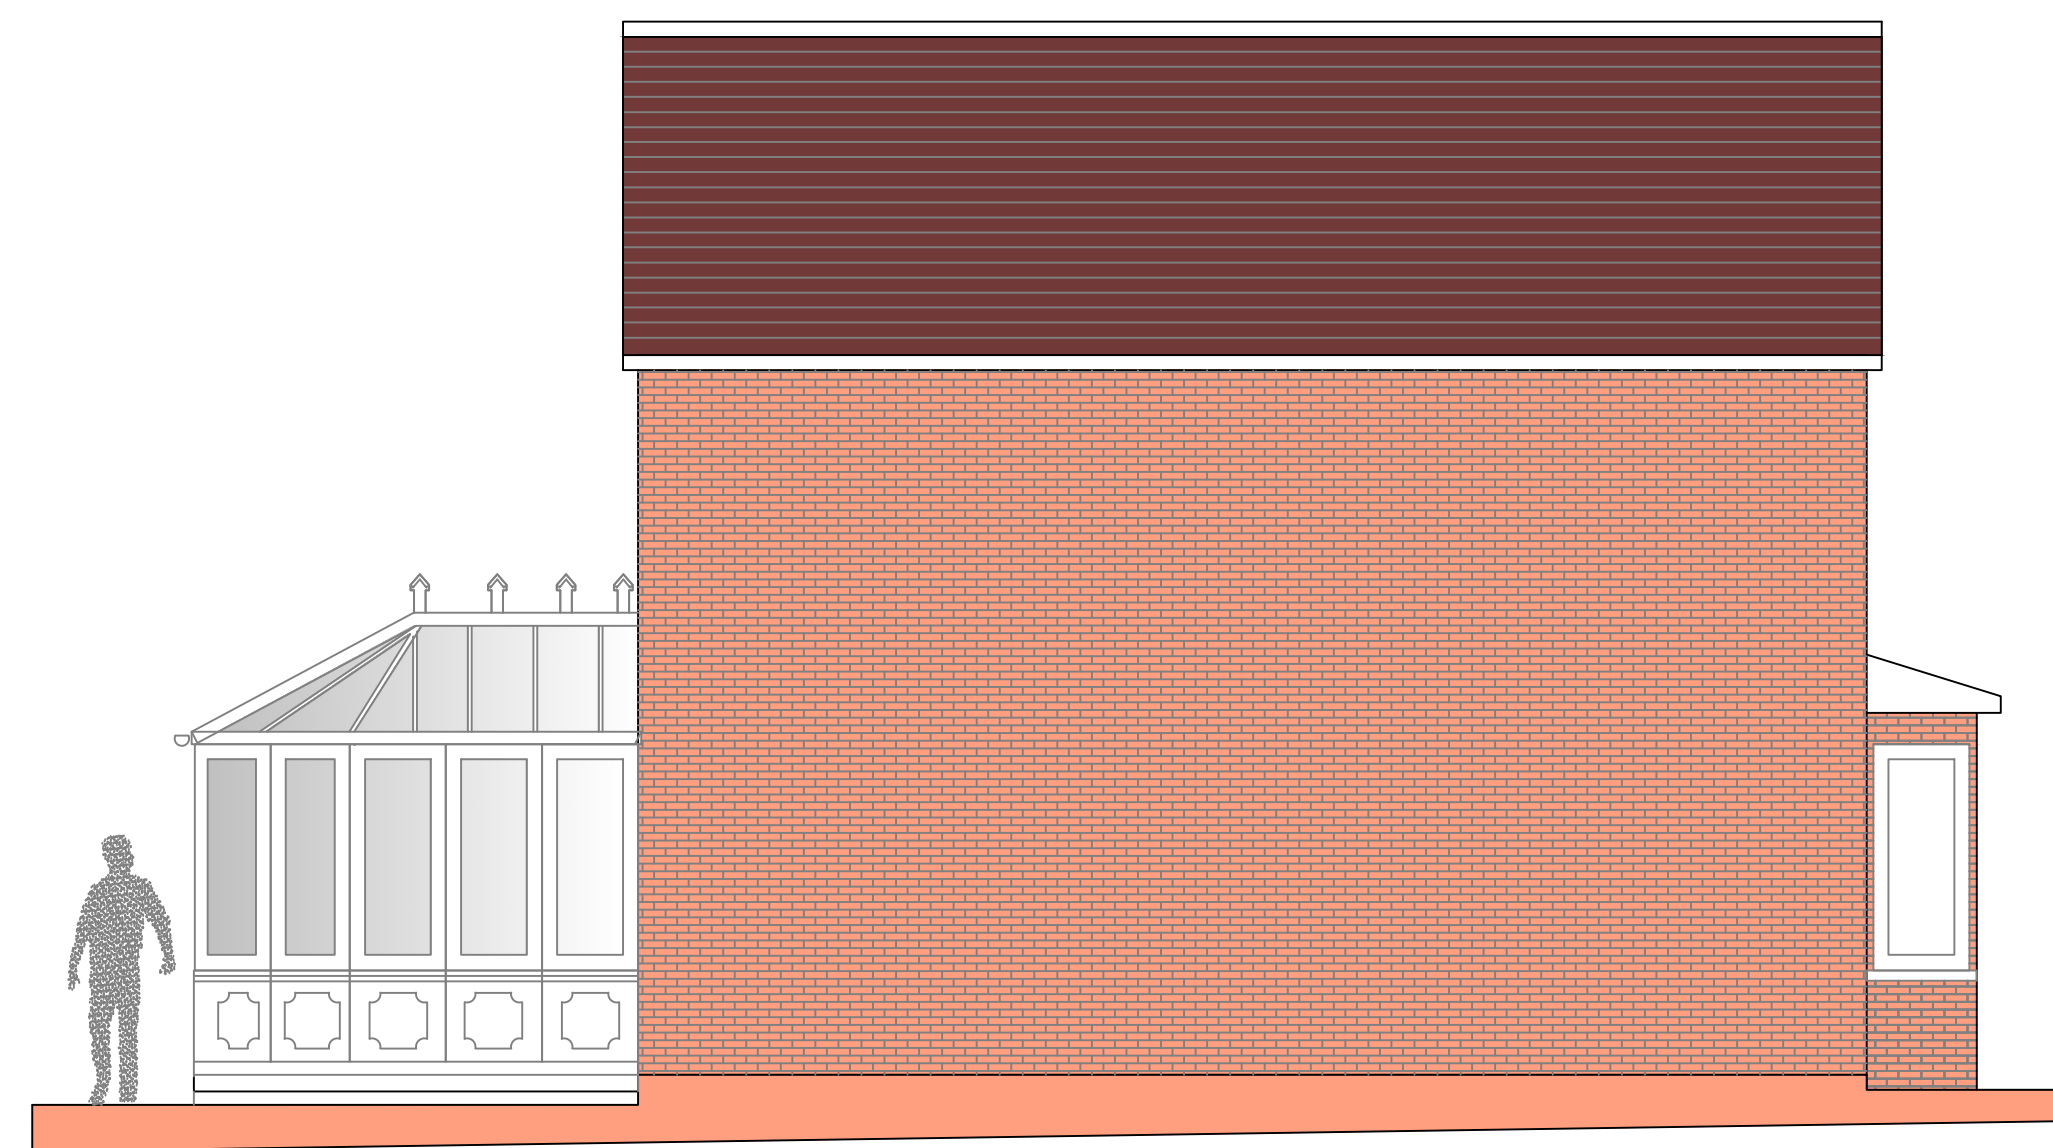

Existing Side 2



Photo Of Rear Elevation

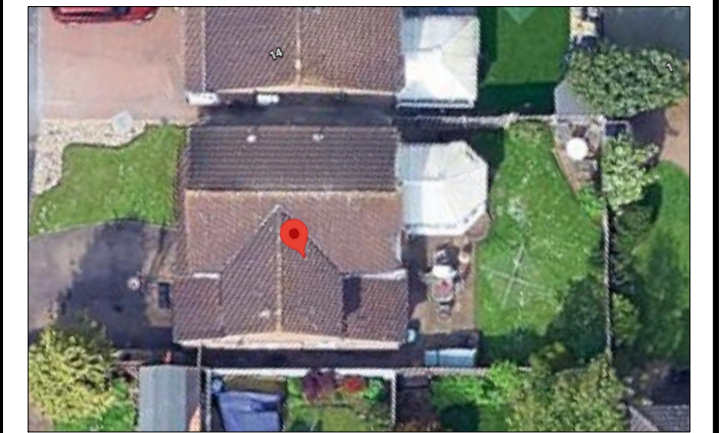

Ariel View

P1	ISSUED TO PLANNING		
Rev		Date	
IMPERIAL 9A THE PINNACLE - 160 HIGH ROAD - RM6 6PN STRUCTURAL PLANNING LTD 07940121222			
Job Title			
15 Wrens Croft Gravesend DA11 8SZ			
Drawing Title			
Existing Plans			
Scale	1:50 @ A1	Date	Dec 25
Job No.	51-1000-9	Dwg No.	S03
		Rev	P1