




2 South elevation
1 : 50

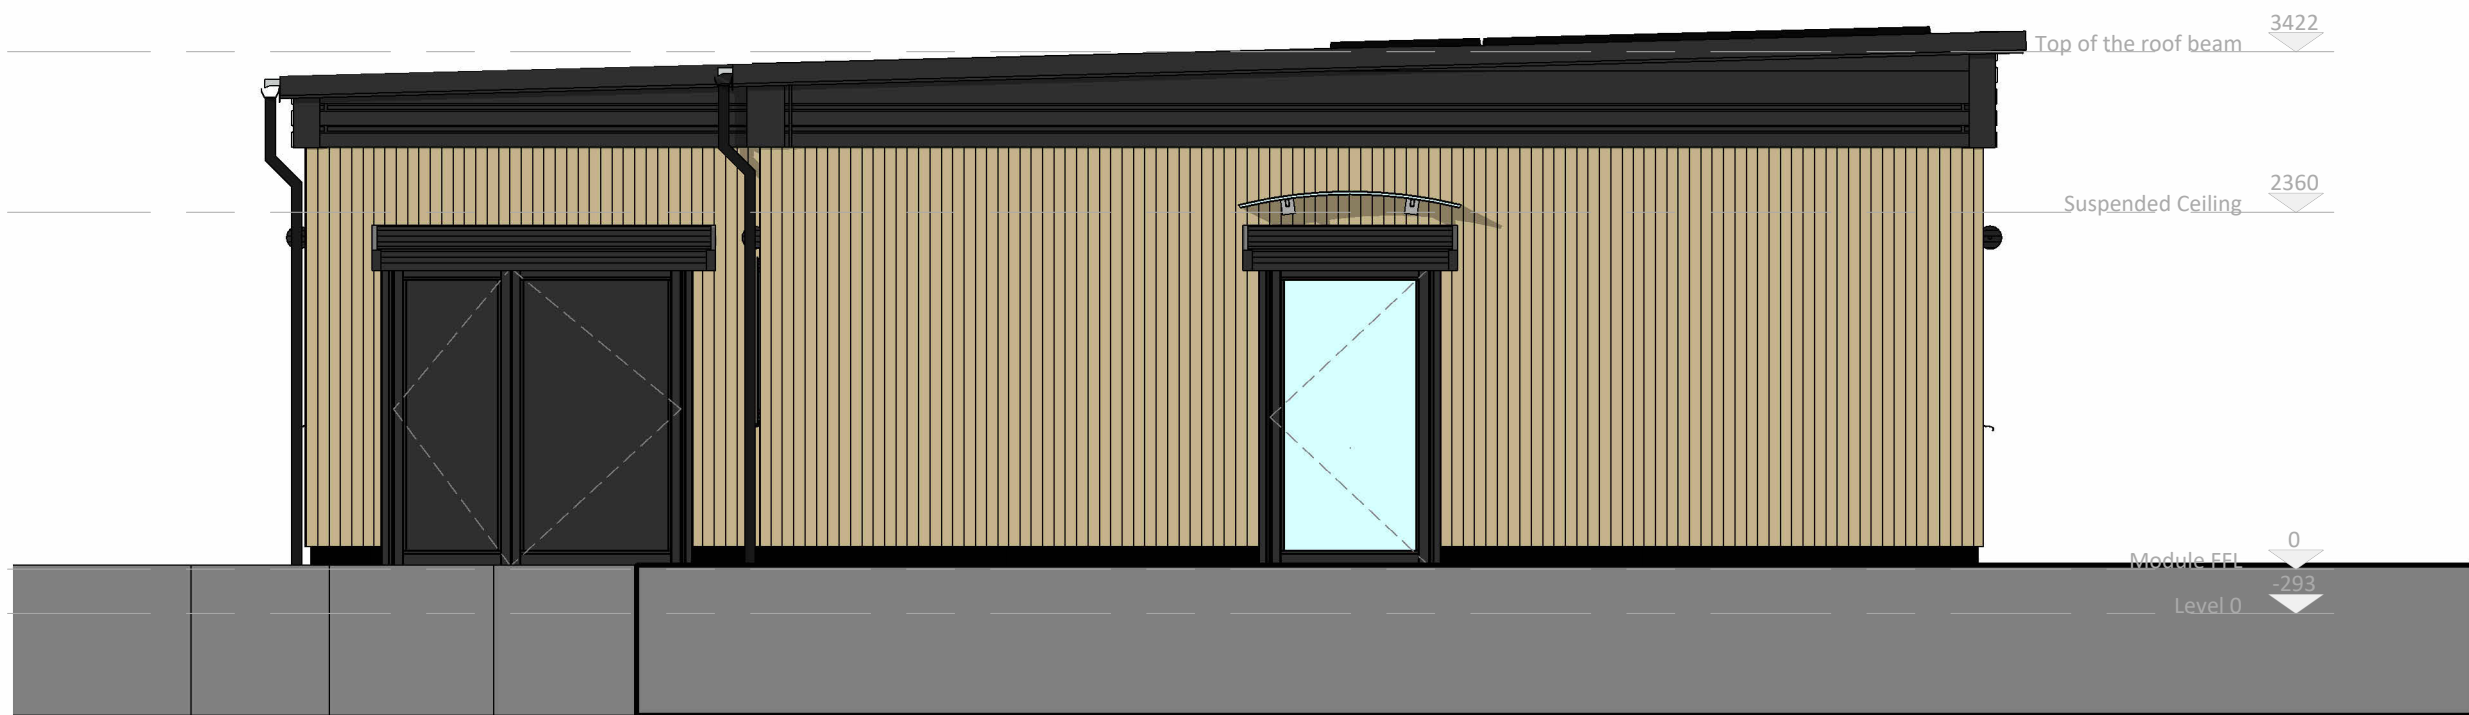

1 West elevation
1 : 50

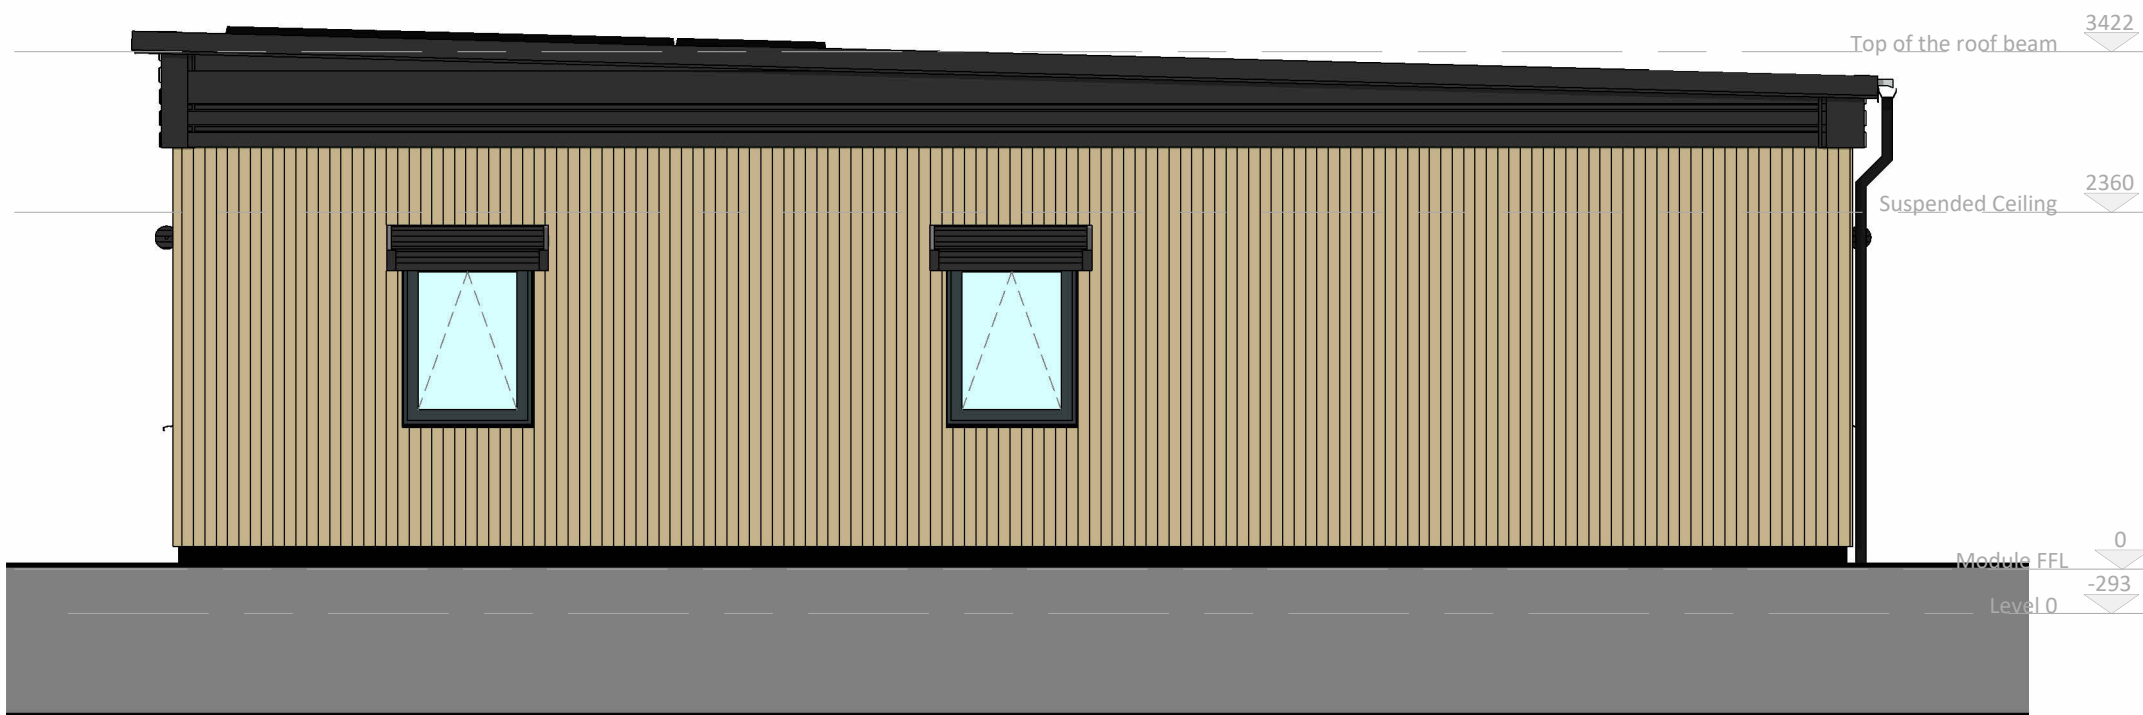

3 East elevation
1 : 50

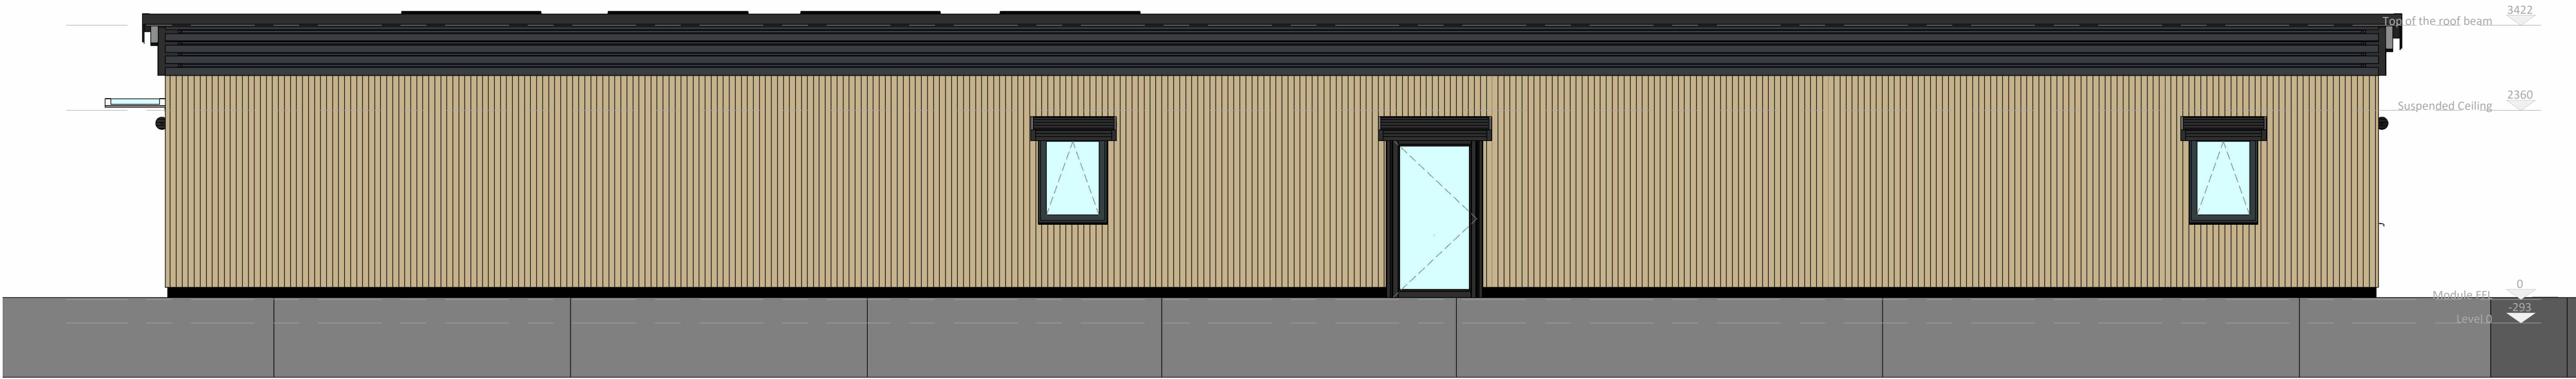

4 North elevation
1 : 50

EXTERNAL CLADDING

- Timber Cladding:**
- Thermowood D Pine;
 - Fixing: Stainless Steel fixings are recommended and Marine grade may be required in close proximity of the sea. Round head ring annular nails are preferred or suitable screws. Please ensure fixing and fixing system is appropriate to species;
 - Colour: Natural.

EXTERNAL FEATURES:

- Fascias:**
- Colourcoated steel profile;
 - Colour: Black RAL 9005.

- Rain Water Goods:**
- **Gutters:** uPVC 100mm OSMA squareline;
 - **Downpipes:** uPVC 61mm Square section;
 - Colour: Black RAL 9005.

- External Doors:**
- PPC aluminium frame double glazed door;
 - PPC aluminium frame;
 - Doors to be fitted with rollershutters;
 - Colour: Black RAL 9005.

- Windows:**
- PPC aluminium frame double glazed windows;
 - Windows to be fitted with rollershutters;
 - Colour: Black RAL 9005.

- Roller Shutters:**
- Roller shutters would be 44mm double skinned extruded aluminium lath /slats powder coated from the standard colour range. 205mm Box housings, 65mm guide channels as standard. Electrically operated by individual key switch or push button
 - Colour: Black RAL 9005.

- Main Entrance - Canopy**
- HOC Type 'A' Polycarbonate Curved Door Canopies 1425 x 755mm 316 stainless steel Structure;
 - Full mild stainless steel structure comprising 2 No. Type A wall brackets, 2 Curved cross rails complete with 6 mm thk UV Stable Polycarbonate fixed with 316 grade stainless steel bush/clamp fittings;
 - All stainless steel parts are supplied in 316 marine grade stainless steel DP2 finish;
 - Colour: Grey/Silver RAL 9006.

- External Skirt:**
- 9mm Recycled plastic Solway-board;
 - Colour: Black RAL 9005.

Wernick
GROUP

Part of the Wernick Group
of Companies.
WB 527B

CD1	Additional RWP added, roller shutter spec noted added	10-Dec-25	GG	RG
PD1	First issue	10-Oct-25	GG	MP
Number	Revision Description	Date	Issued	Checked

SUITABILITY:

WORK IN PROGRESS:
S0 - Initial Stage or WIP
PUBLISHED:
(CONTRACTUAL):
Approved & Accepted
A0 to A7 and STAGES 0 to 7

SHARED
(NON-CONTRACTUAL):
S1 - For coordination
S2 - For information
S3 - For review and comment
S4 - For stage approval

- Do not scale from this drawing. • Check all dimensions on site.
- Report any discrepancies and omissions to WB Technical Services.
- This drawing is based on photocopied/scanned information liable to distortion in scale. • These drawings are copyright, project specific and confidential and no part is to be used or copied in any way without the express prior consent of Wernick Buildings.

NOTES:

CONDITIONAL APPROVAL

DATE: 10-Oct-25

AUTHORISED: LM

COMMENTS:

Wernick
BUILDINGS
Kenfig Industrial Estate, Port Talbot, SA13 2 PE
Tel: 01656 747 340 Website: wernick.co.uk

CLIENT: Turner & Townsend

PROJECT: Youth Investment Fund - Design 3

Gravesend St Aiders Hut

DRAWING TITLE: Proposed Elevations

DRAWN: GG CHECKED: MP APPROVED: LM SCALE: 1 : 50@ A1

FIRST ISSUE: 10-Oct-25 CONTRACT NO: 25044 SUITABILITY: S4 REVISION: C01

12300 - WB - 02 - ZZ - DR - AA - 2001