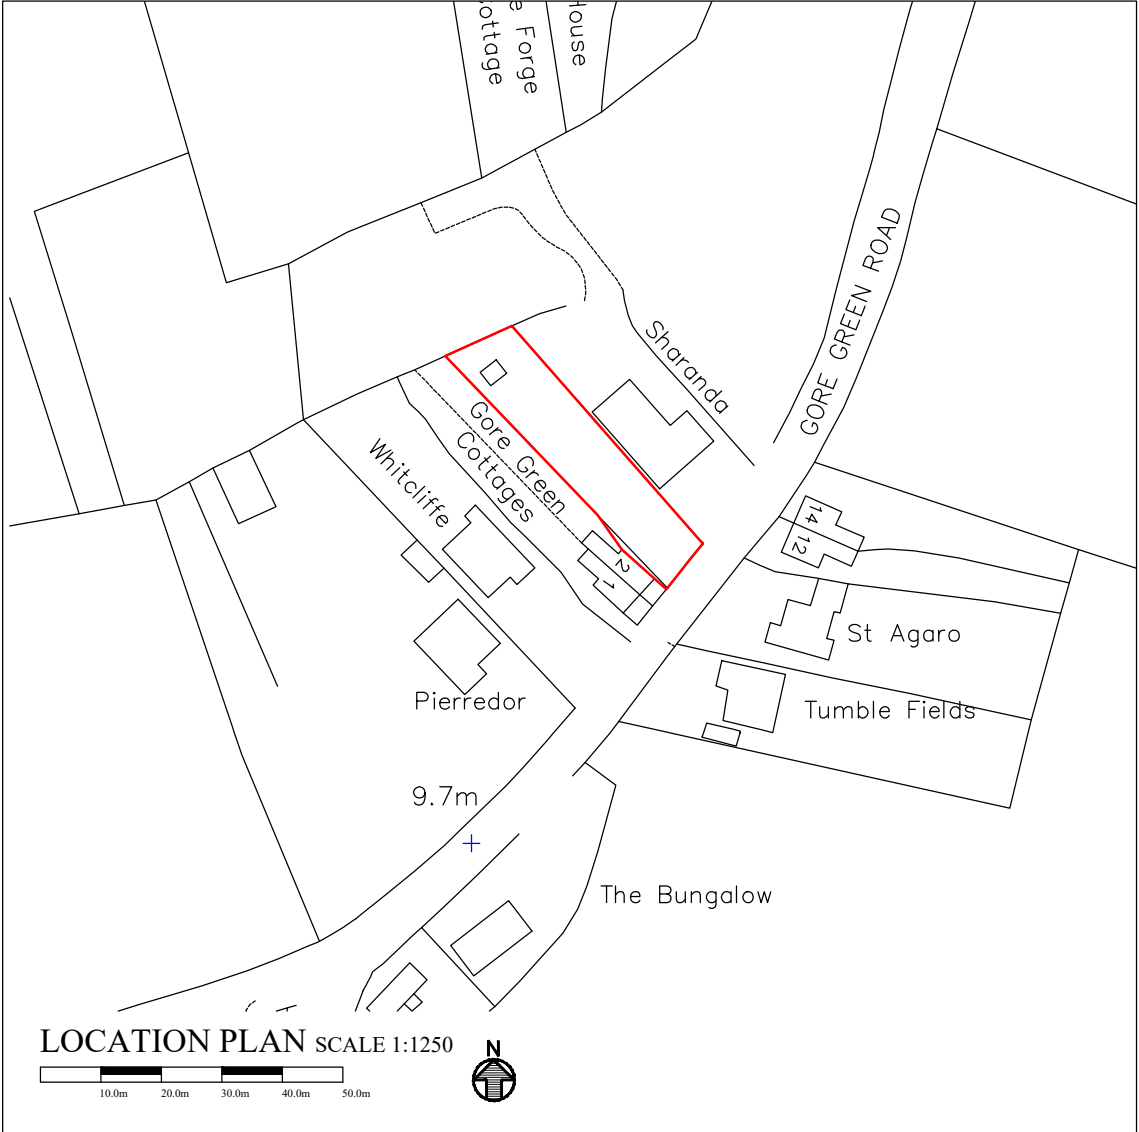
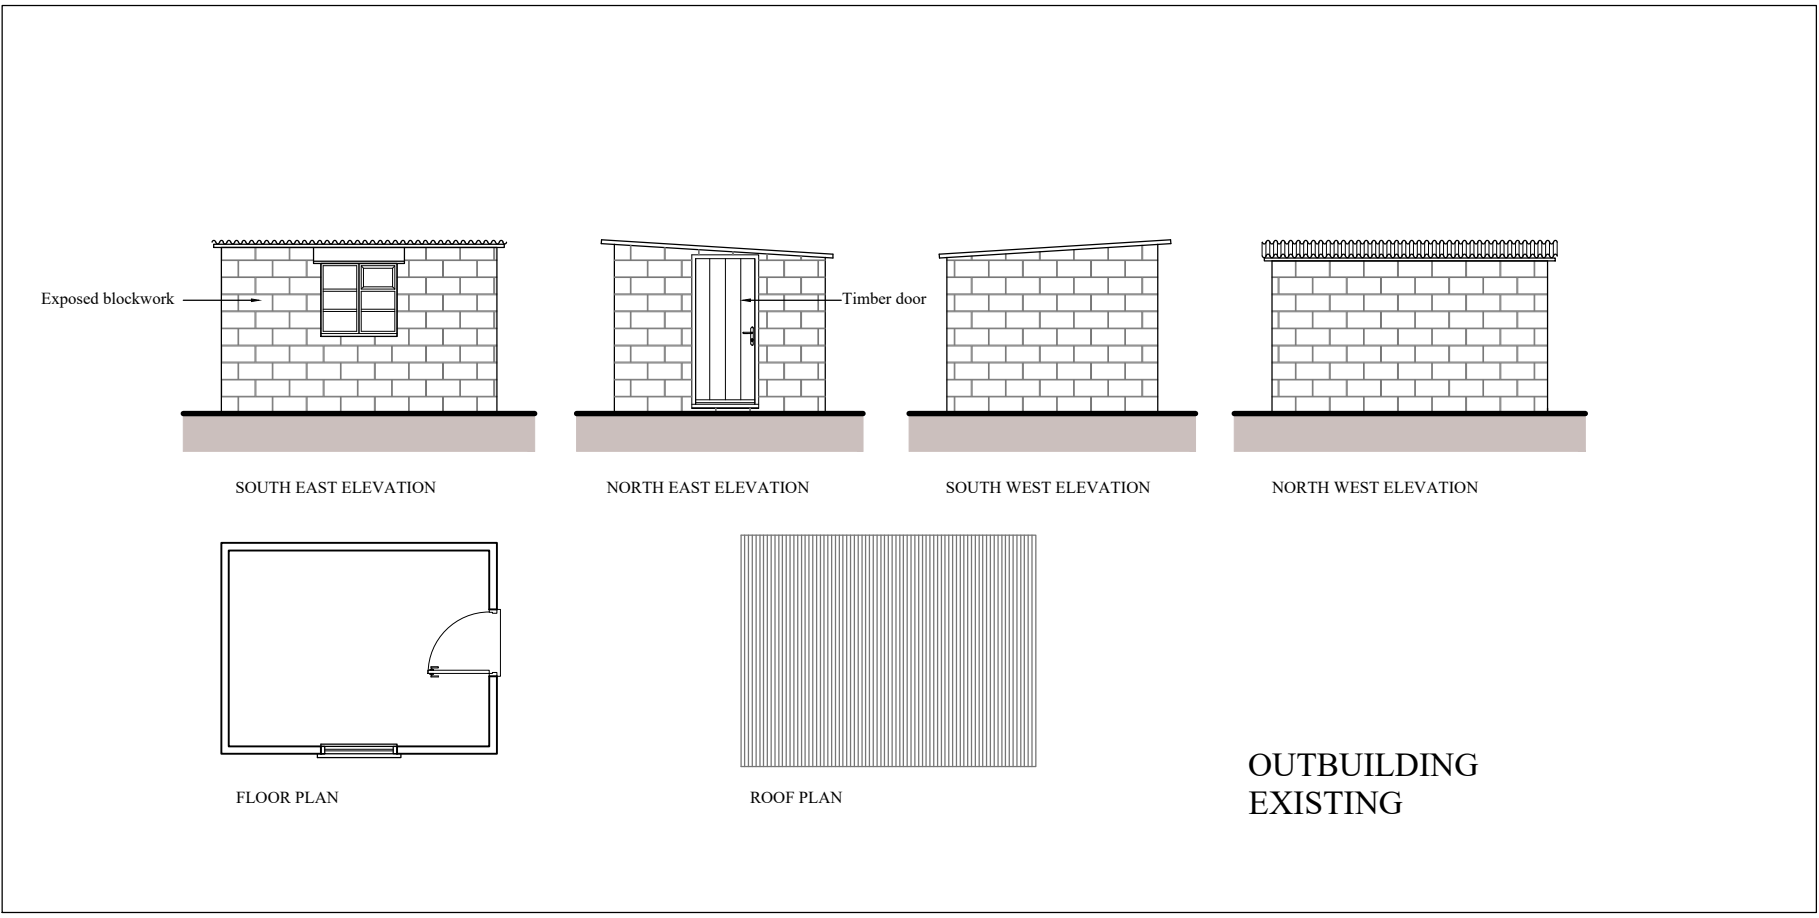
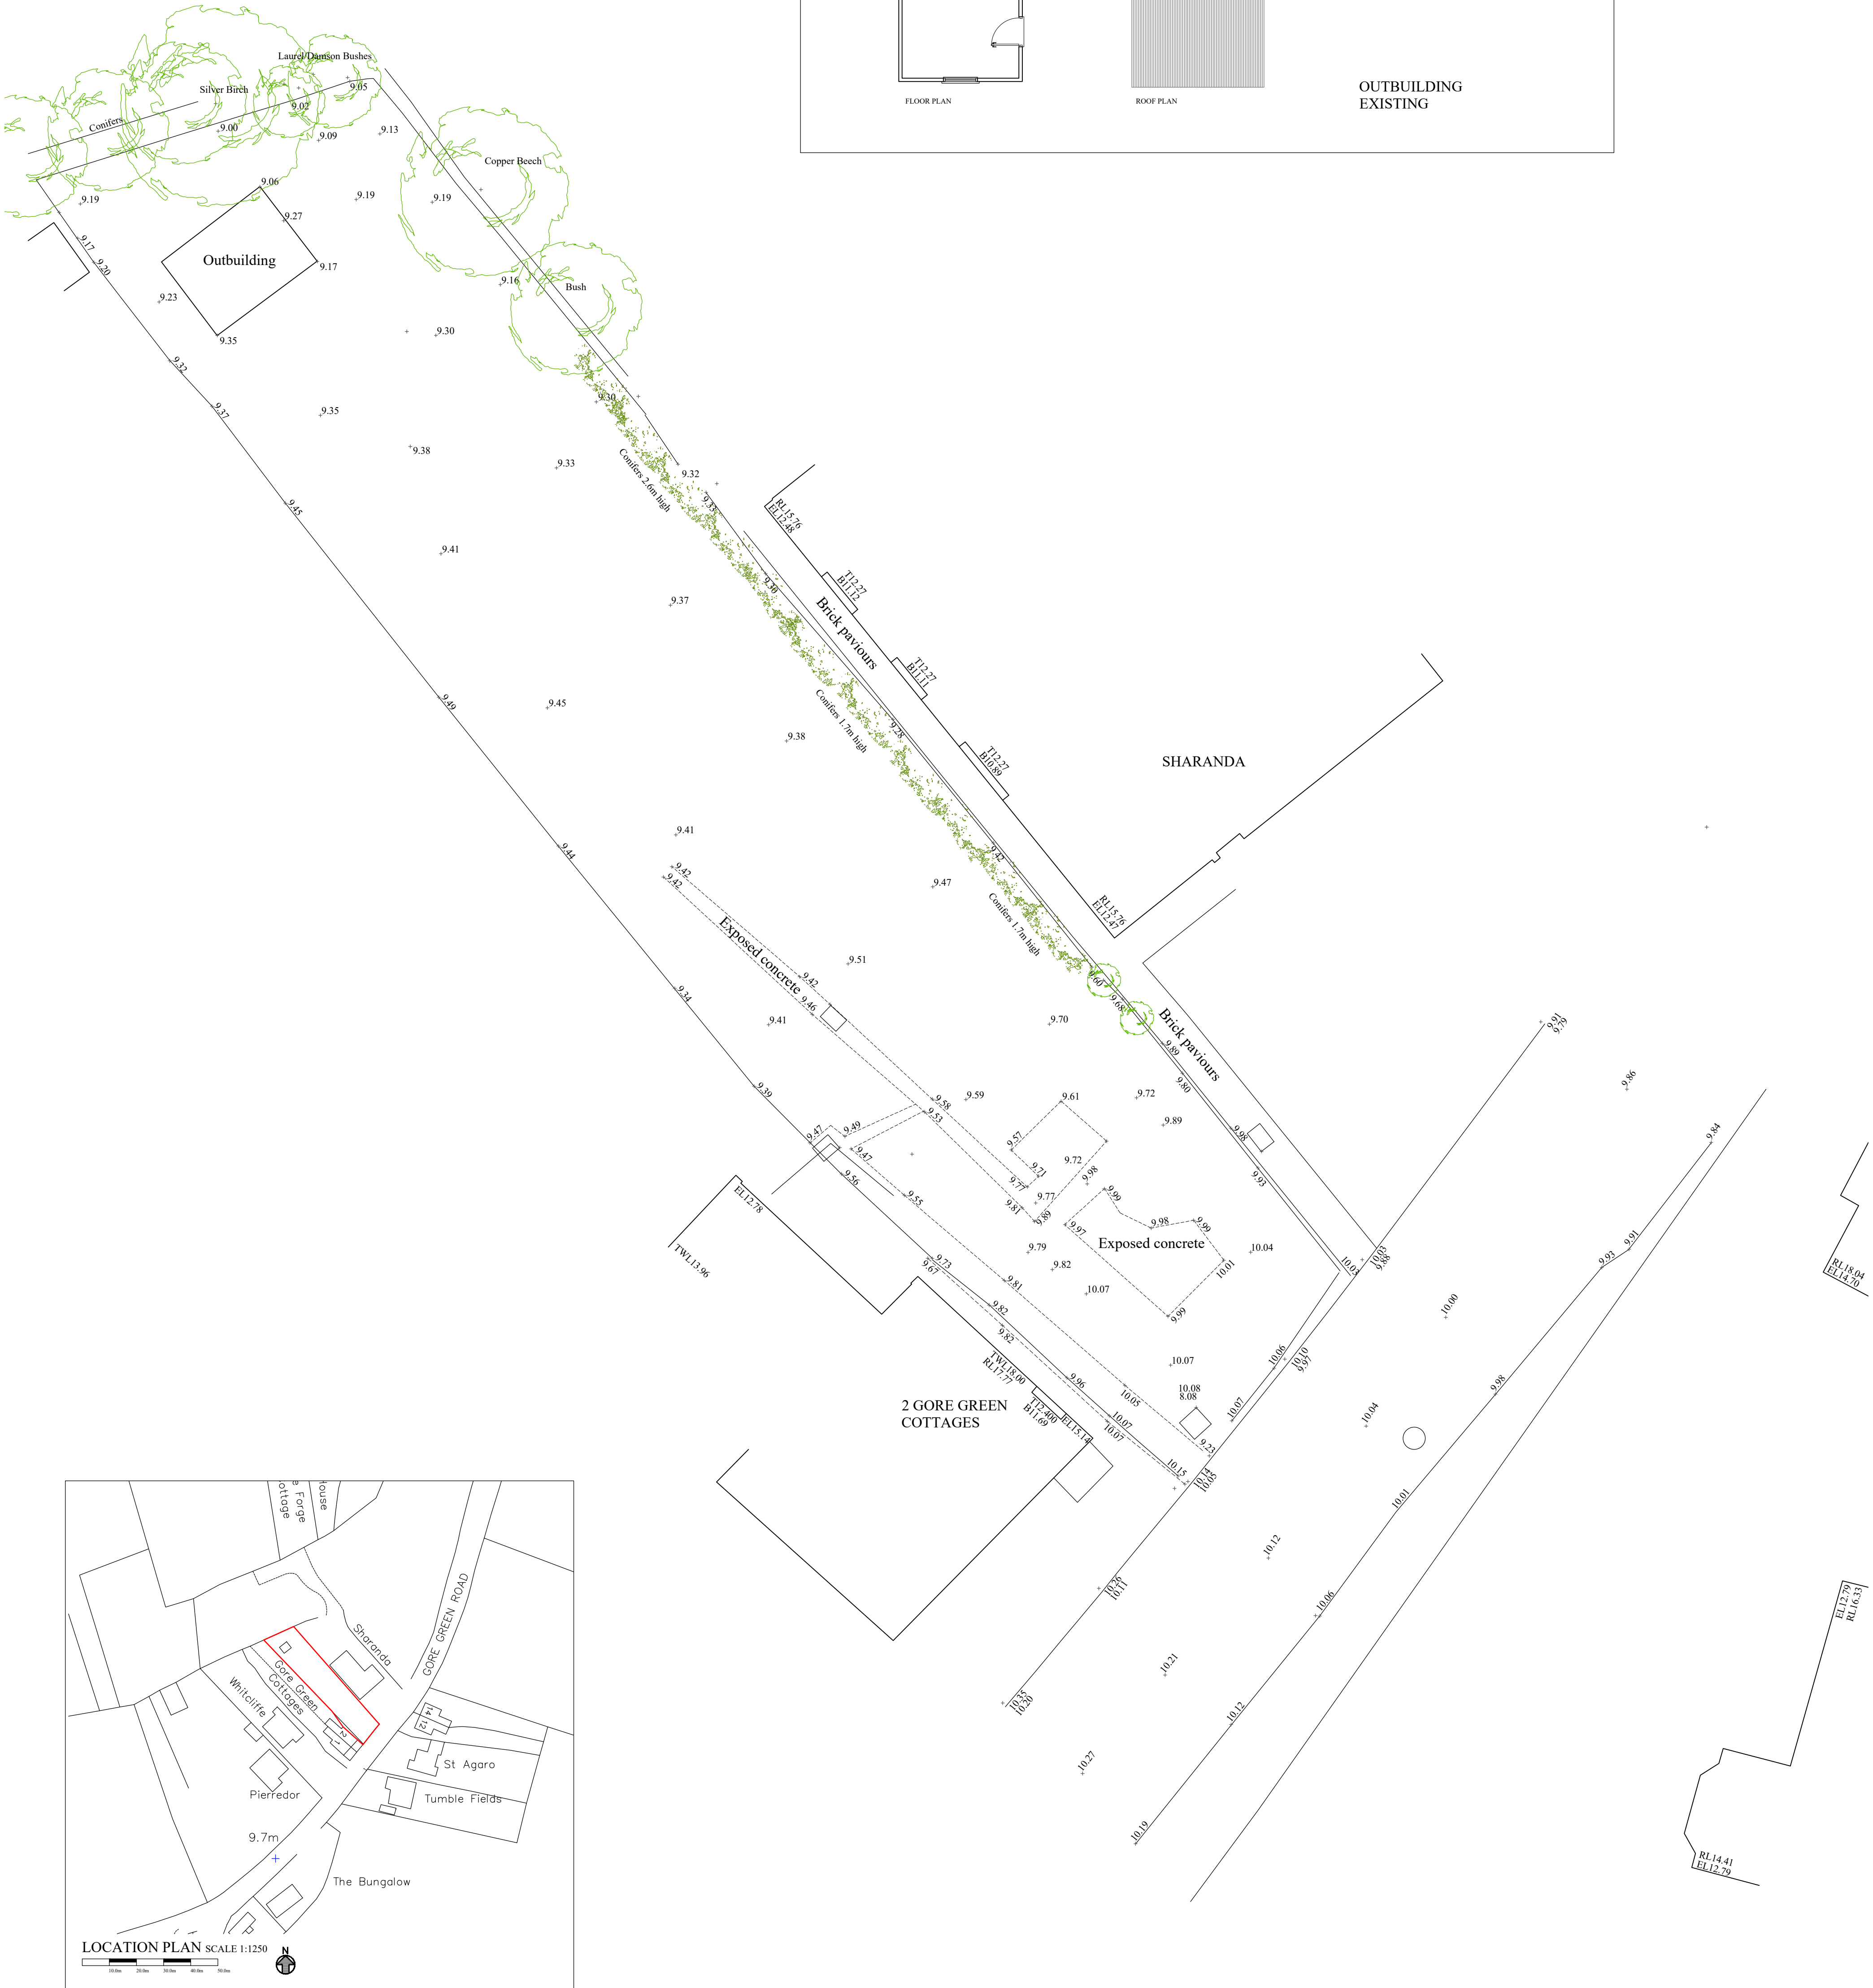


PROJECT PROPOSED DWELLING ON LAND ADJACENT TO 2 GORE GREEN COTTAGES GORE GREEN ROAD HIGHAM ME3 7HJ	CLIENT MESSRS MILNER AND MILNER		DRAWING TITLE SITE PLAN EXISTING, OUTBUILDING EXISTING AND LOCATION PLAN	DRAWING DATE WYNDHAM JORDAN ASSOCIATES PAT JORDAN BA (HONS) DIP ARCH (HONS) PT 3 CERT Heron House 8 Faversham Reach, Upper Brents Faversham, Kent ME13 7LA Telephone: 01795 530 697 Mobile: 07961 240 541	
	SCALE 1:100 @ A1	DATE		ARCHITECT	
	DRAWN SEPTEMBER 2025	DRAWING NO. LAGGC2511.01			