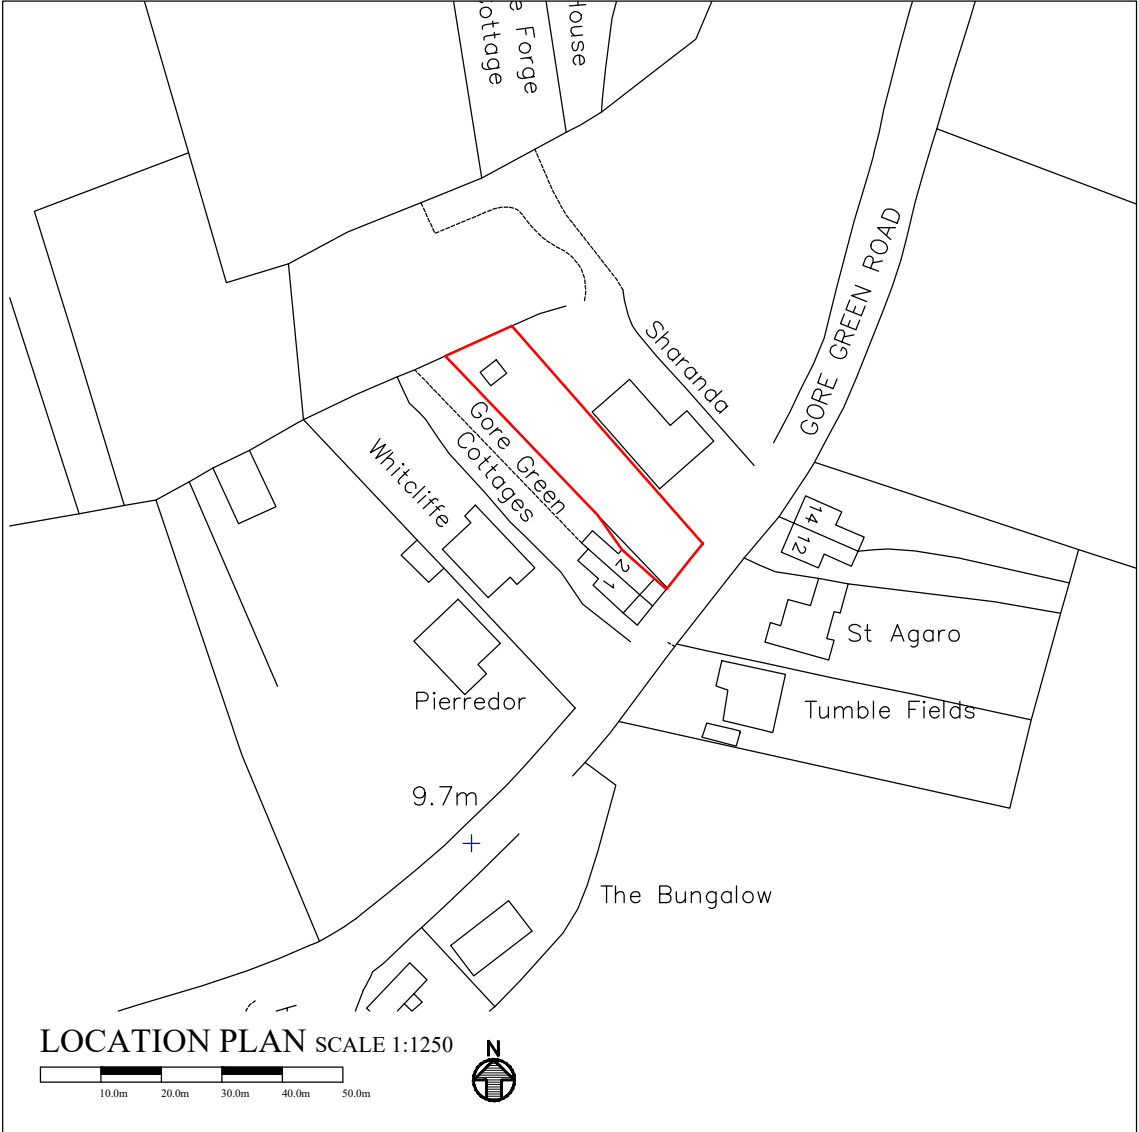
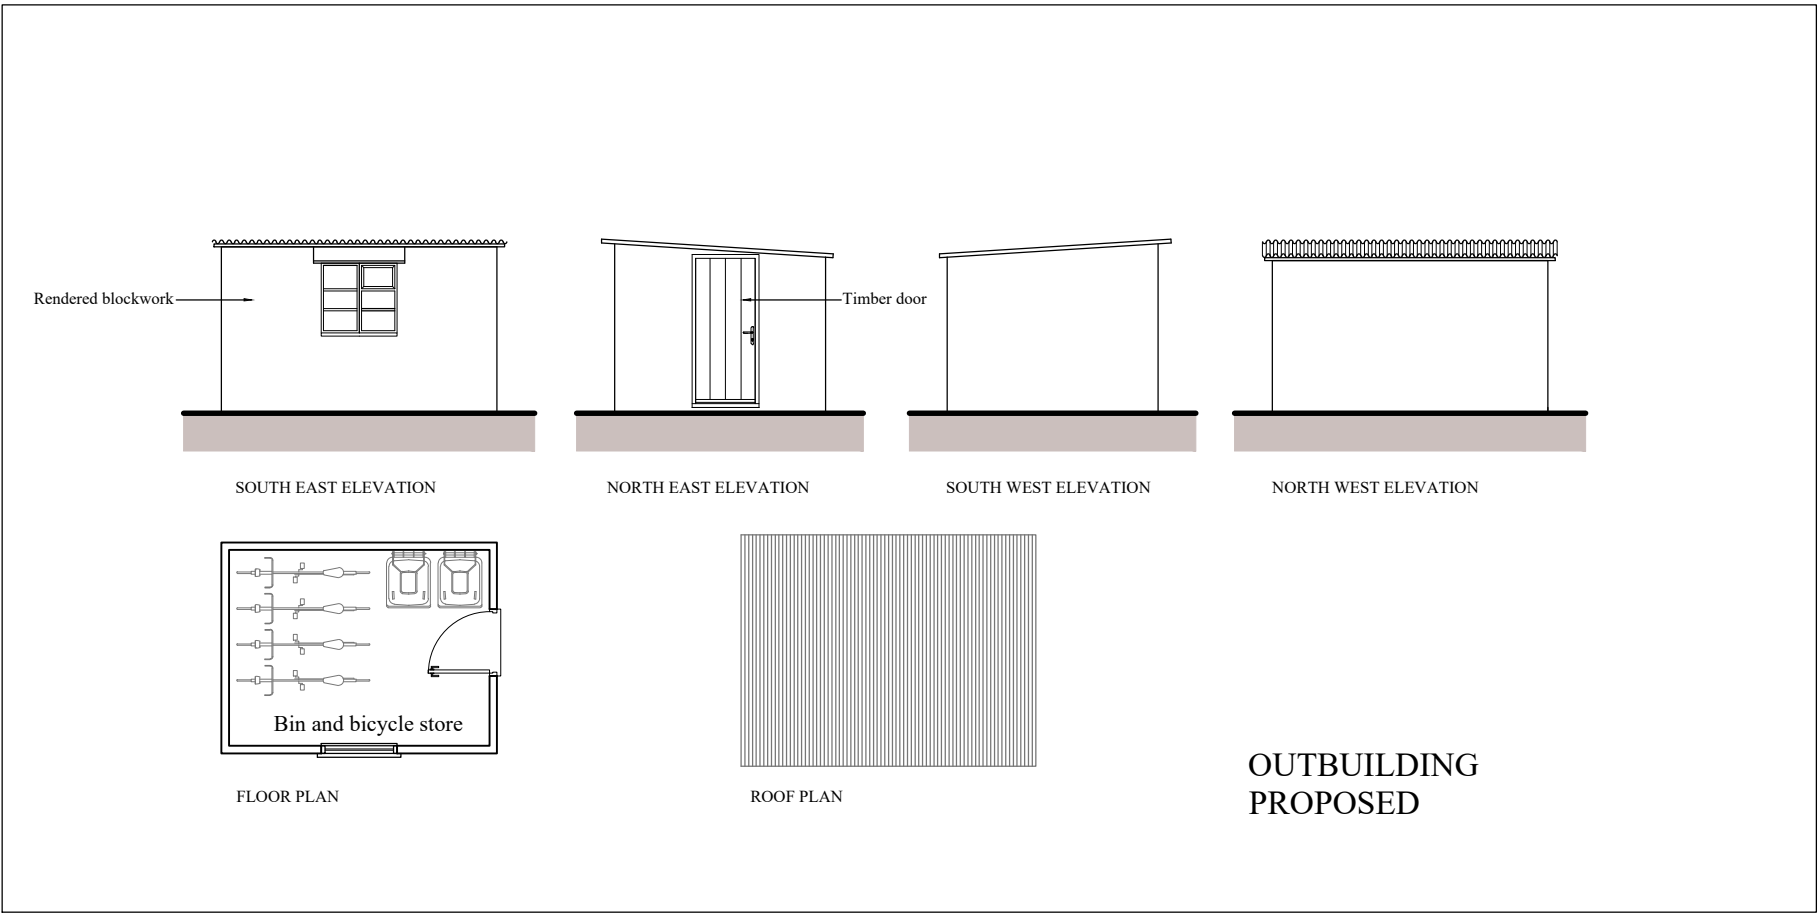


project	PROPOSED DWELLING ON LAND ADJACENT TO 2 GORE GREEN COTTAGES GORE GREEN ROAD HIGHAM ME3 7HJ				client	MESSRS MILNER AND MILNER		drawing title	SITE PLAN PROPOSED AND OUTBUILDING PROPOSED		drawing file	WYNDHAM JORDAN ASSOCIATES PAT JORDAN BA (HONS) DIP ARCH (HONS) PT 3 CERT Heron House 8 Faversham Reach, Upper Brents Faversham, Kent ME13 7LA Telephone: 01795 530 697 Mobile: 07961 240 541	
	scale	1:100 @ A1			date		drawing no.		architect				
	drawn	SEPTEMBER 2025				LAGGC2511.07							