

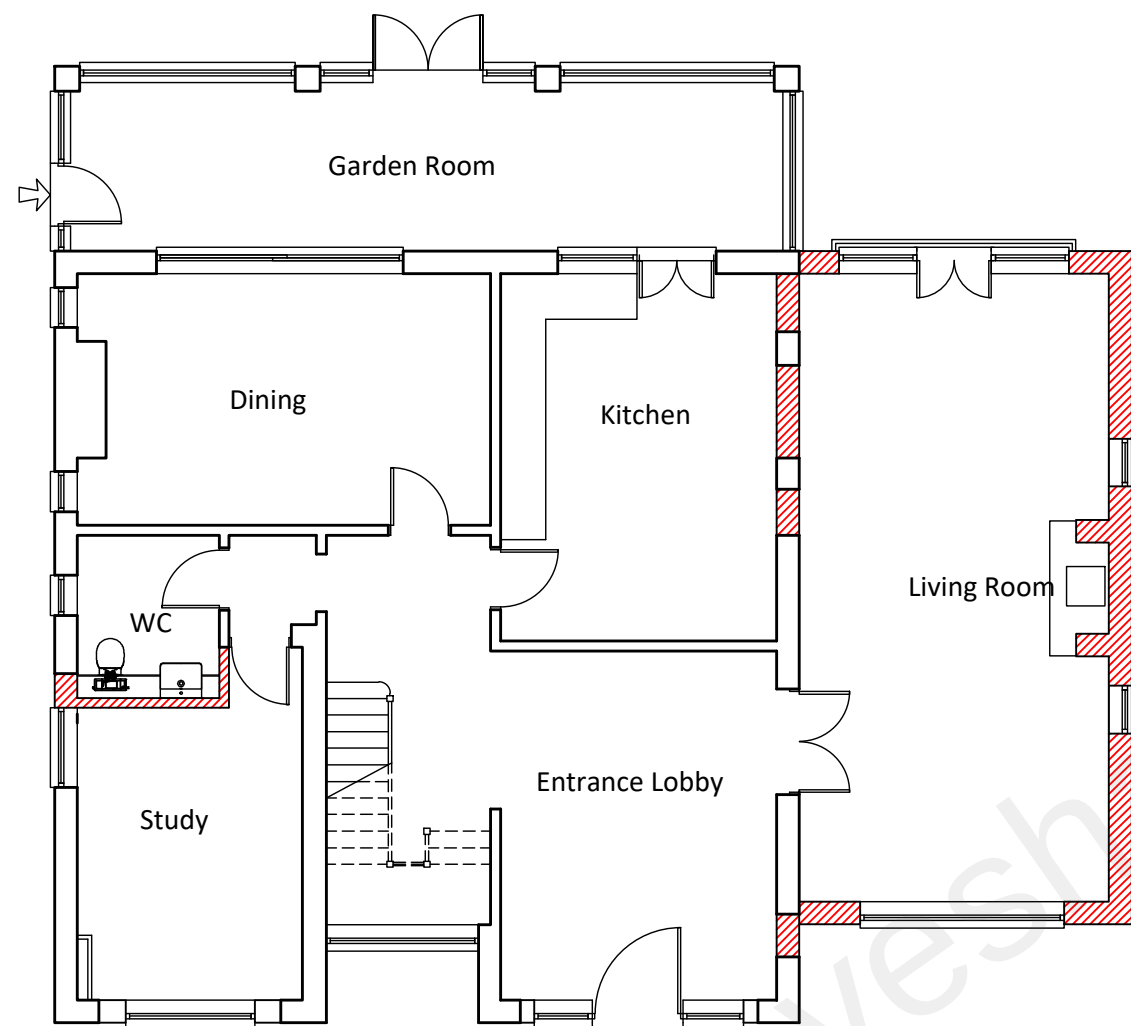


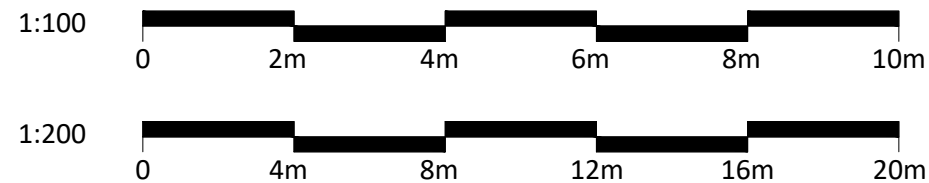


Ground Floor Plan
As Proposed

Scale 1:100

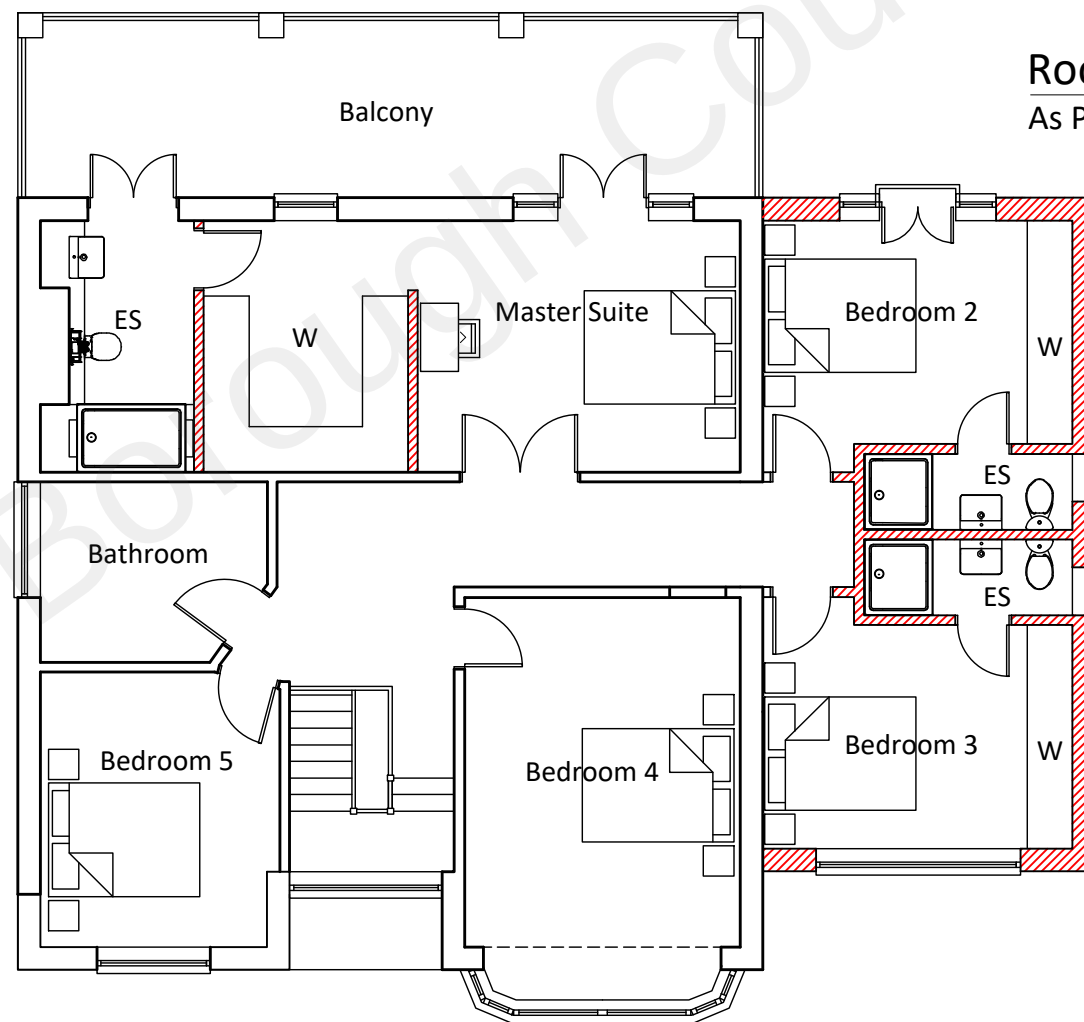


First Floor Plan
As Proposed

Scale 1:100

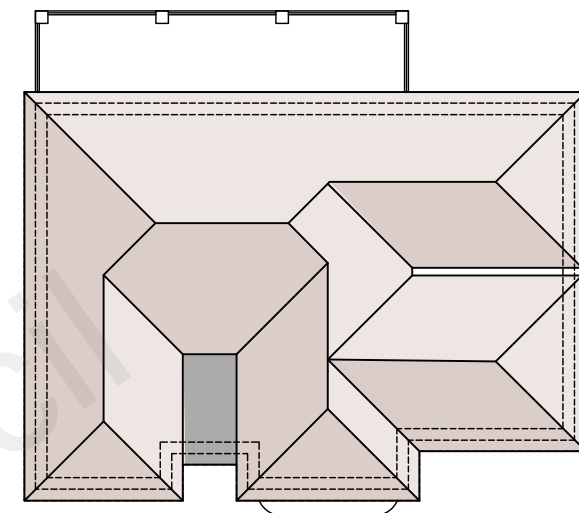

Roof Plan
As Proposed

Scale 1:200

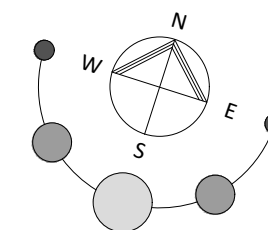

F O R A P P R O V A L

A	13/12/2021	Roof design revised to remove and reduce areas of flat roofing. Lantern removed from two storey extension.
Rev	Date	Comment
Revisions		

CLIENT Mr & Mrs Molloy	PROJECT High Ridge Pear Tree Lane Shorne Kent DA12 3JU	DRAWN SP	DATE April 2021	SCALE 1:100,200	DWG SIZE A3
WORK STAGE Planning	DRAWING Floor Plans - As Proposed	DRAWING NO. SP-480-P-20-06	REVISION A		