


Material Key. Proposed External Materials

- 1 Conservation Area Rooflight, Grey.
- 2 Existing Slate Rooftiles, Grey.
- 3 Proposed 'Porthole' Window, Frame White to Match Existing
- 4 Proposed Orange rubber Brickwork Detailing
- 5 Existing White Timber Sash Windows
- 6 Existing Red Brick
- 7 Existing White Timber Juliet Doors



Proposed
Front Elevation

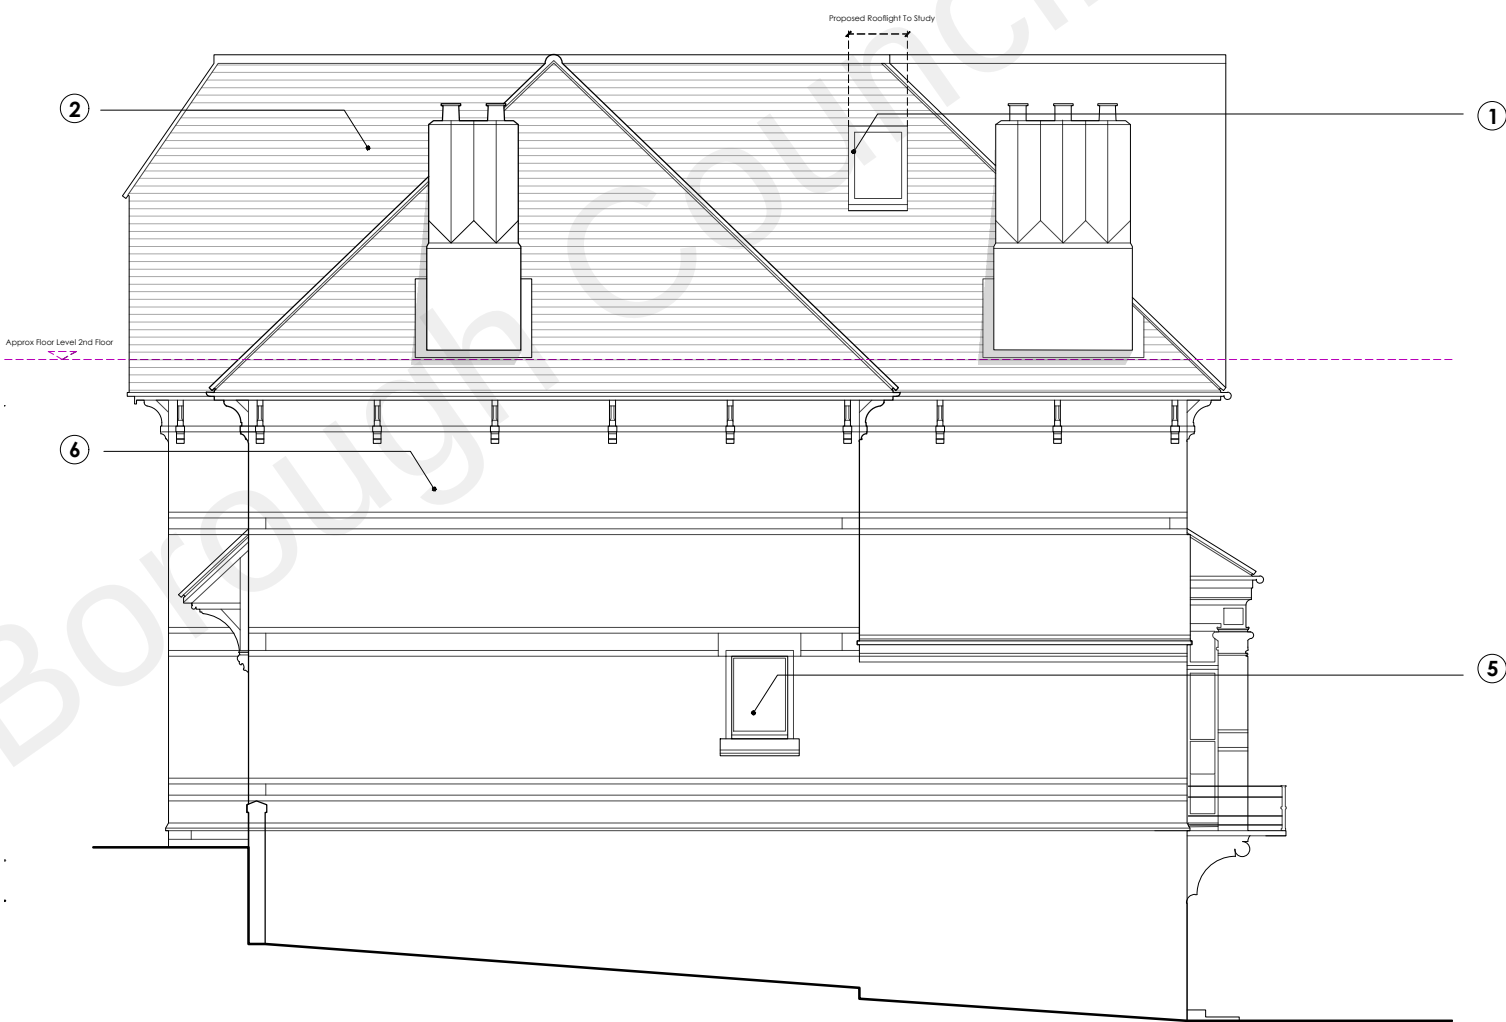

Proposed
Flank Elevation



scale bar - do not scale from this drawing - scale bar is included as a requirement of statutory approvals only
note to contractor - use only figured dimensions for construction

23.02.03 first issue JC MR
rev. date details drawn by checked by