


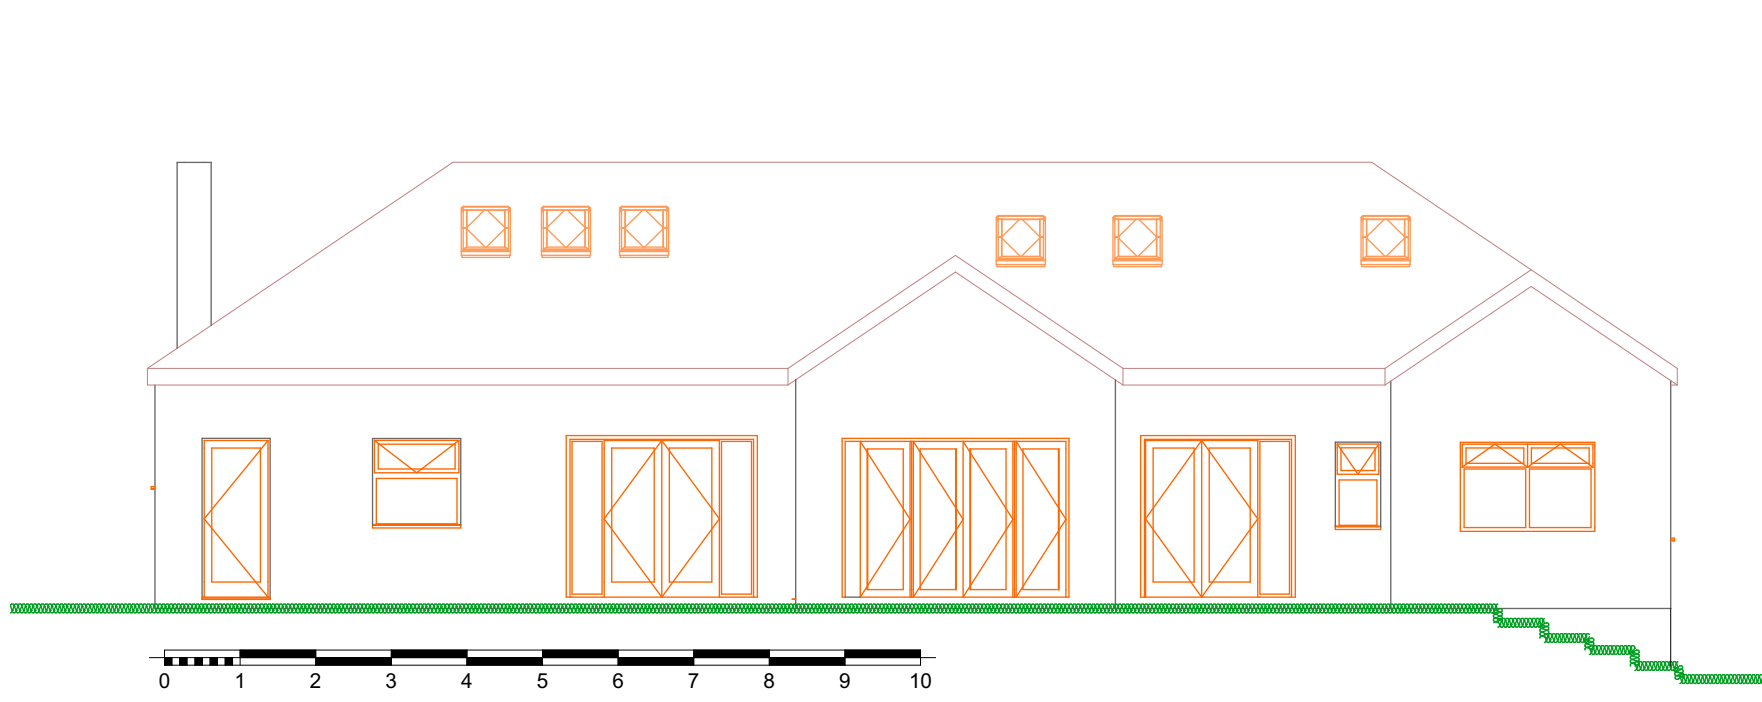


1 East Elevation Existing 1:100




5 East Elevation Proposed 1:100




2 West Elevation Existing 1:100

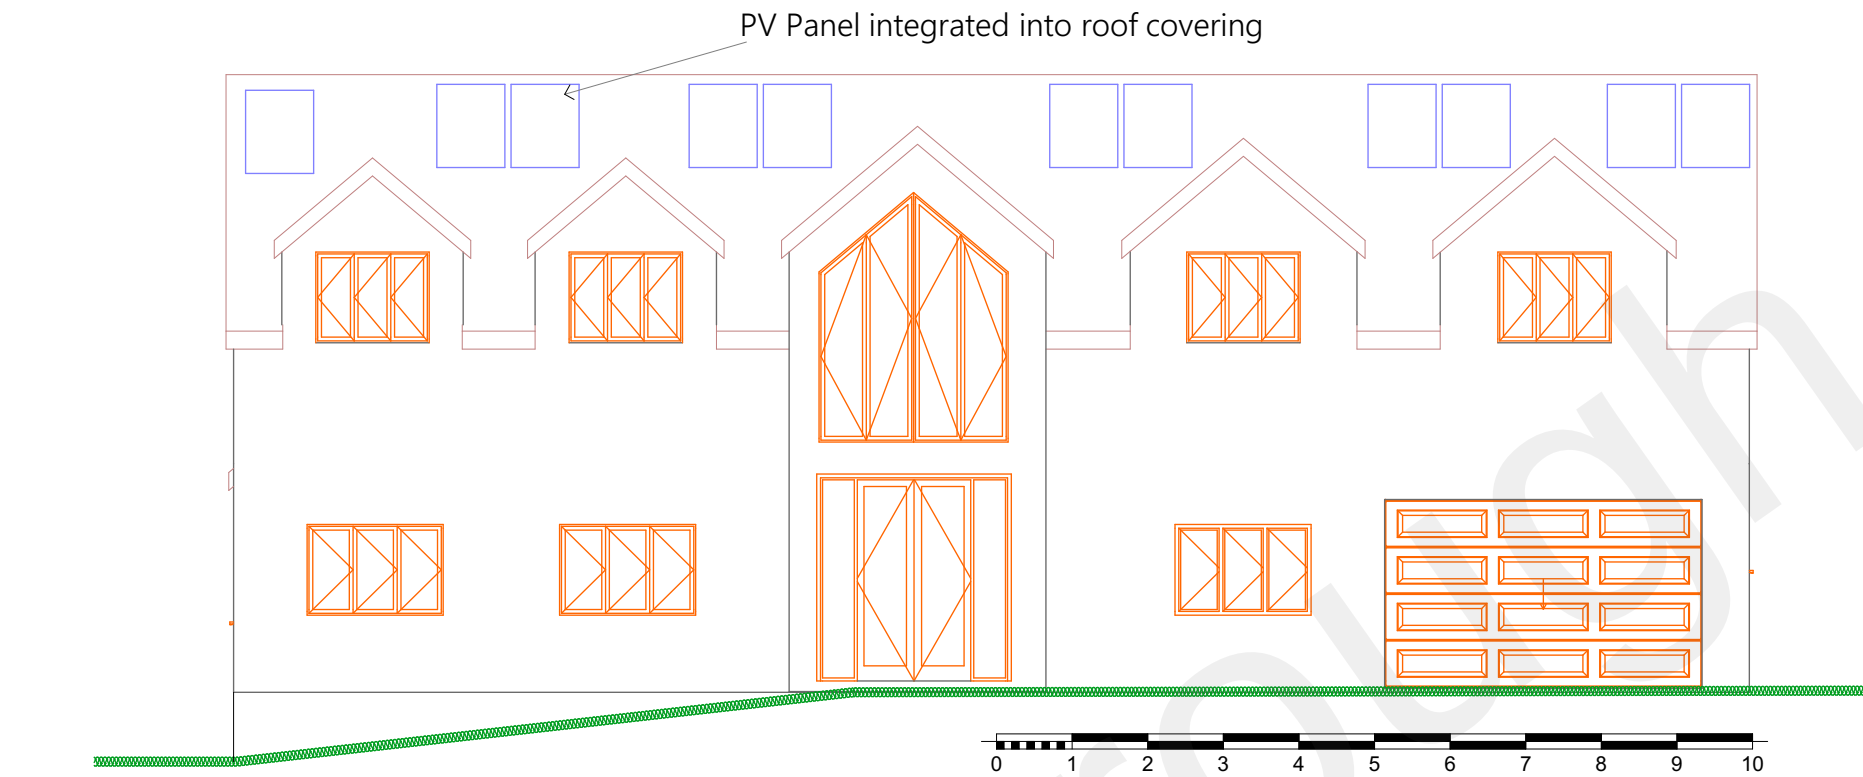


6 West elevation Proposed 1:100

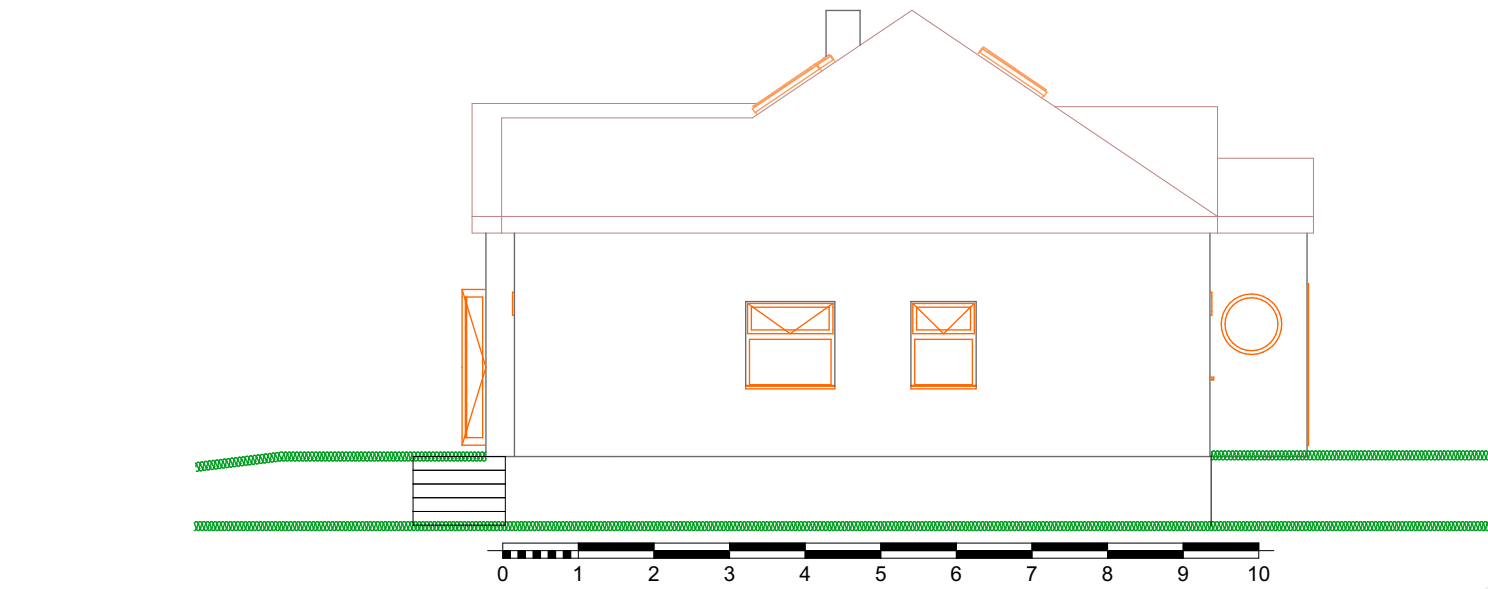


3 North elevation Existing 1:100

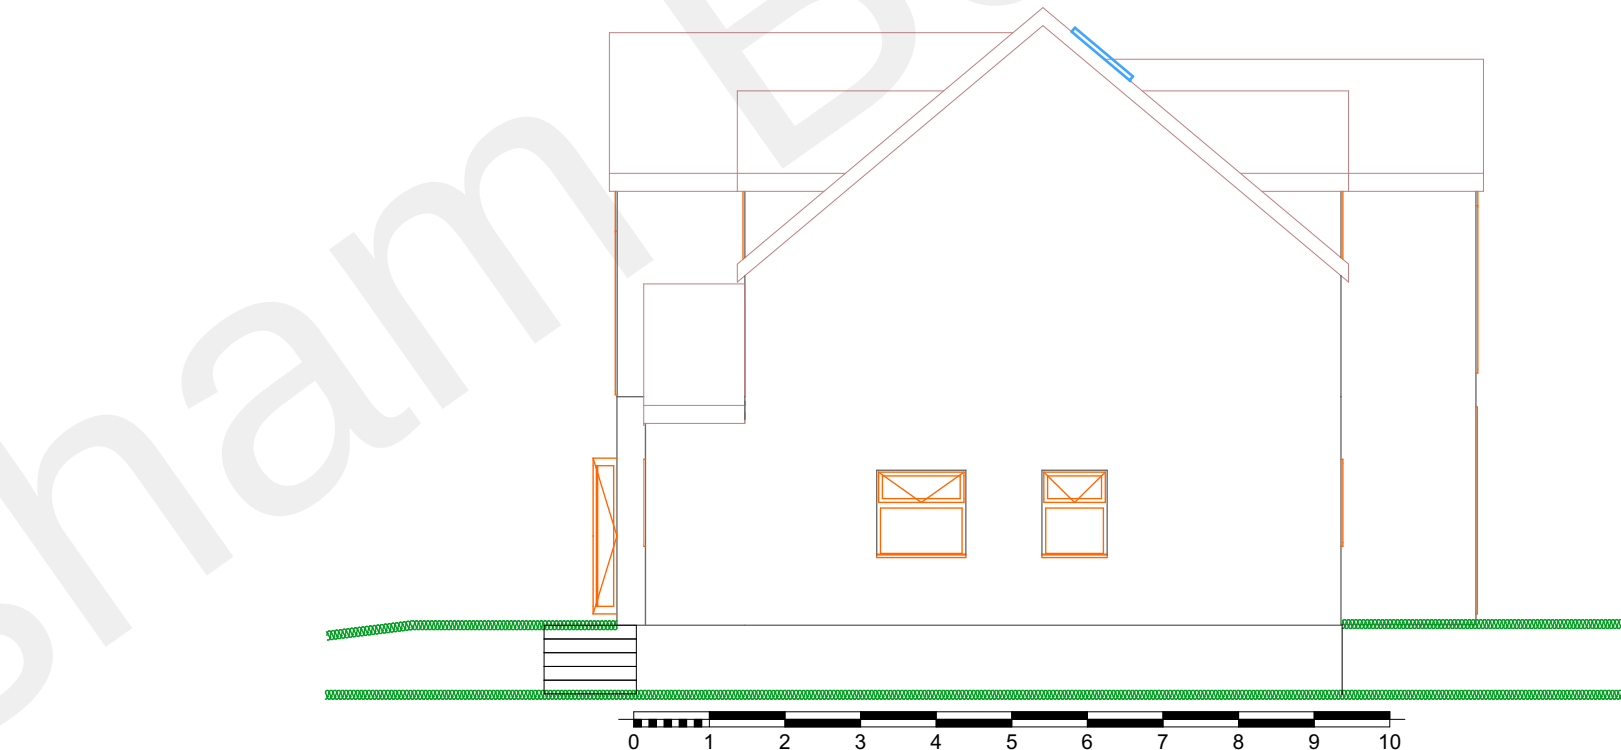

7 North elevation Proposed 1:100

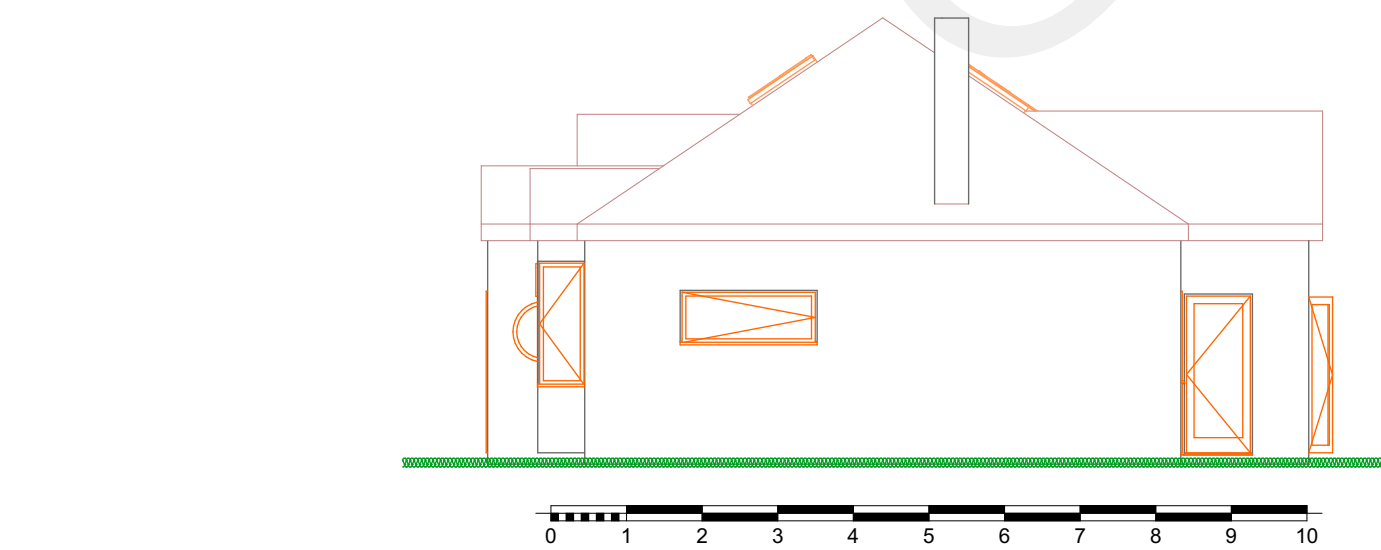

4 South Elevation Existing 1:100

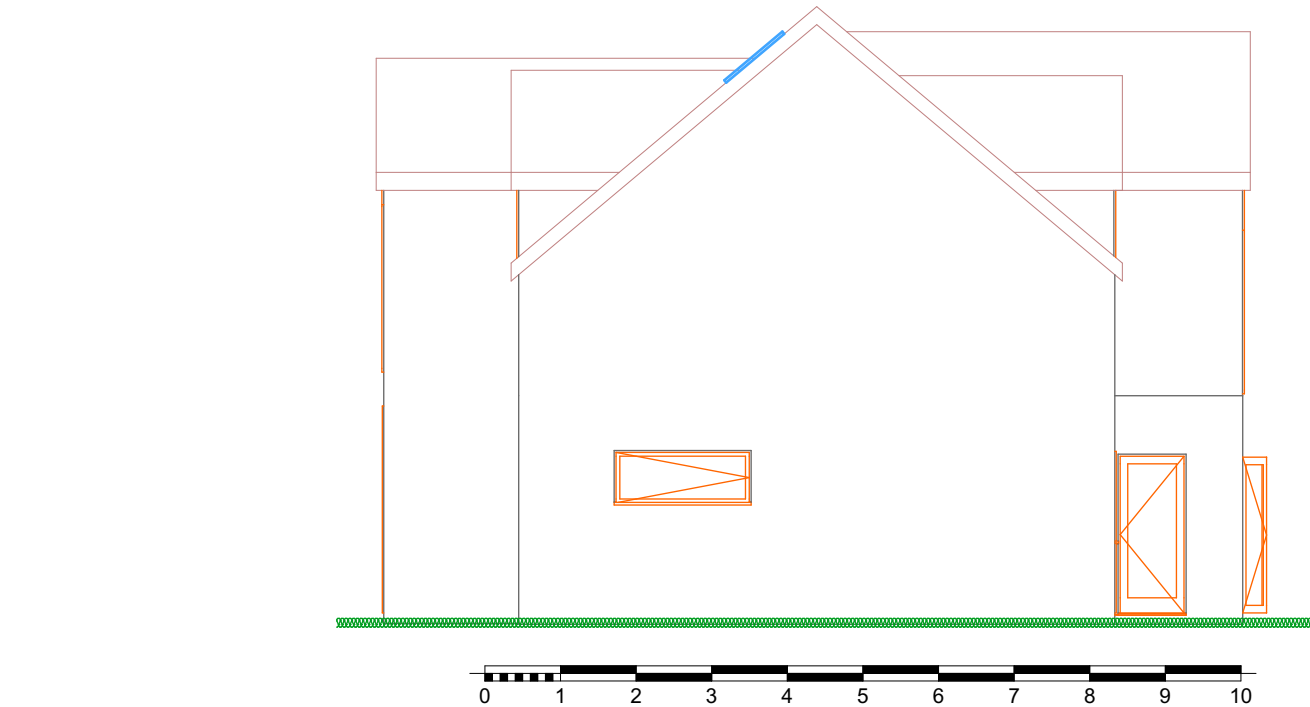

8 South Elevation Proposed 1:100



This document and its design content is copyright ©. It shall be read in conjunction with all other associated project information including models, specifications, schedules and related consultants documents. Do not scale from documents. All dimensions to be checked on site. Immediately report any discrepancies, errors or omissions on this document to the Originator. If in doubt ASK.

Scales @ A1		Date
1:100		2022-01-15
Client Approval		
A - Approved		
B - Approved with Comments		
C - Do Not Use		
Layout Title		
Plans - Elevations		
Architechnology.design		www.architechnology.design
179 Edwin Road Rainham, Kent ME8 0AH		Tel: 07957 350204
		info@architechnology.design
Project		
Pine Glen David Street - Max Goldsmith - DA13 0BT		
status		
Planning Application		
Site Address		
Pine Glen, David Street Meopham GRAVESEND Kent DA13 0BT		
Drawing Number		
project	originator	zone
level	type	role
number		rev
Layout ID		02