




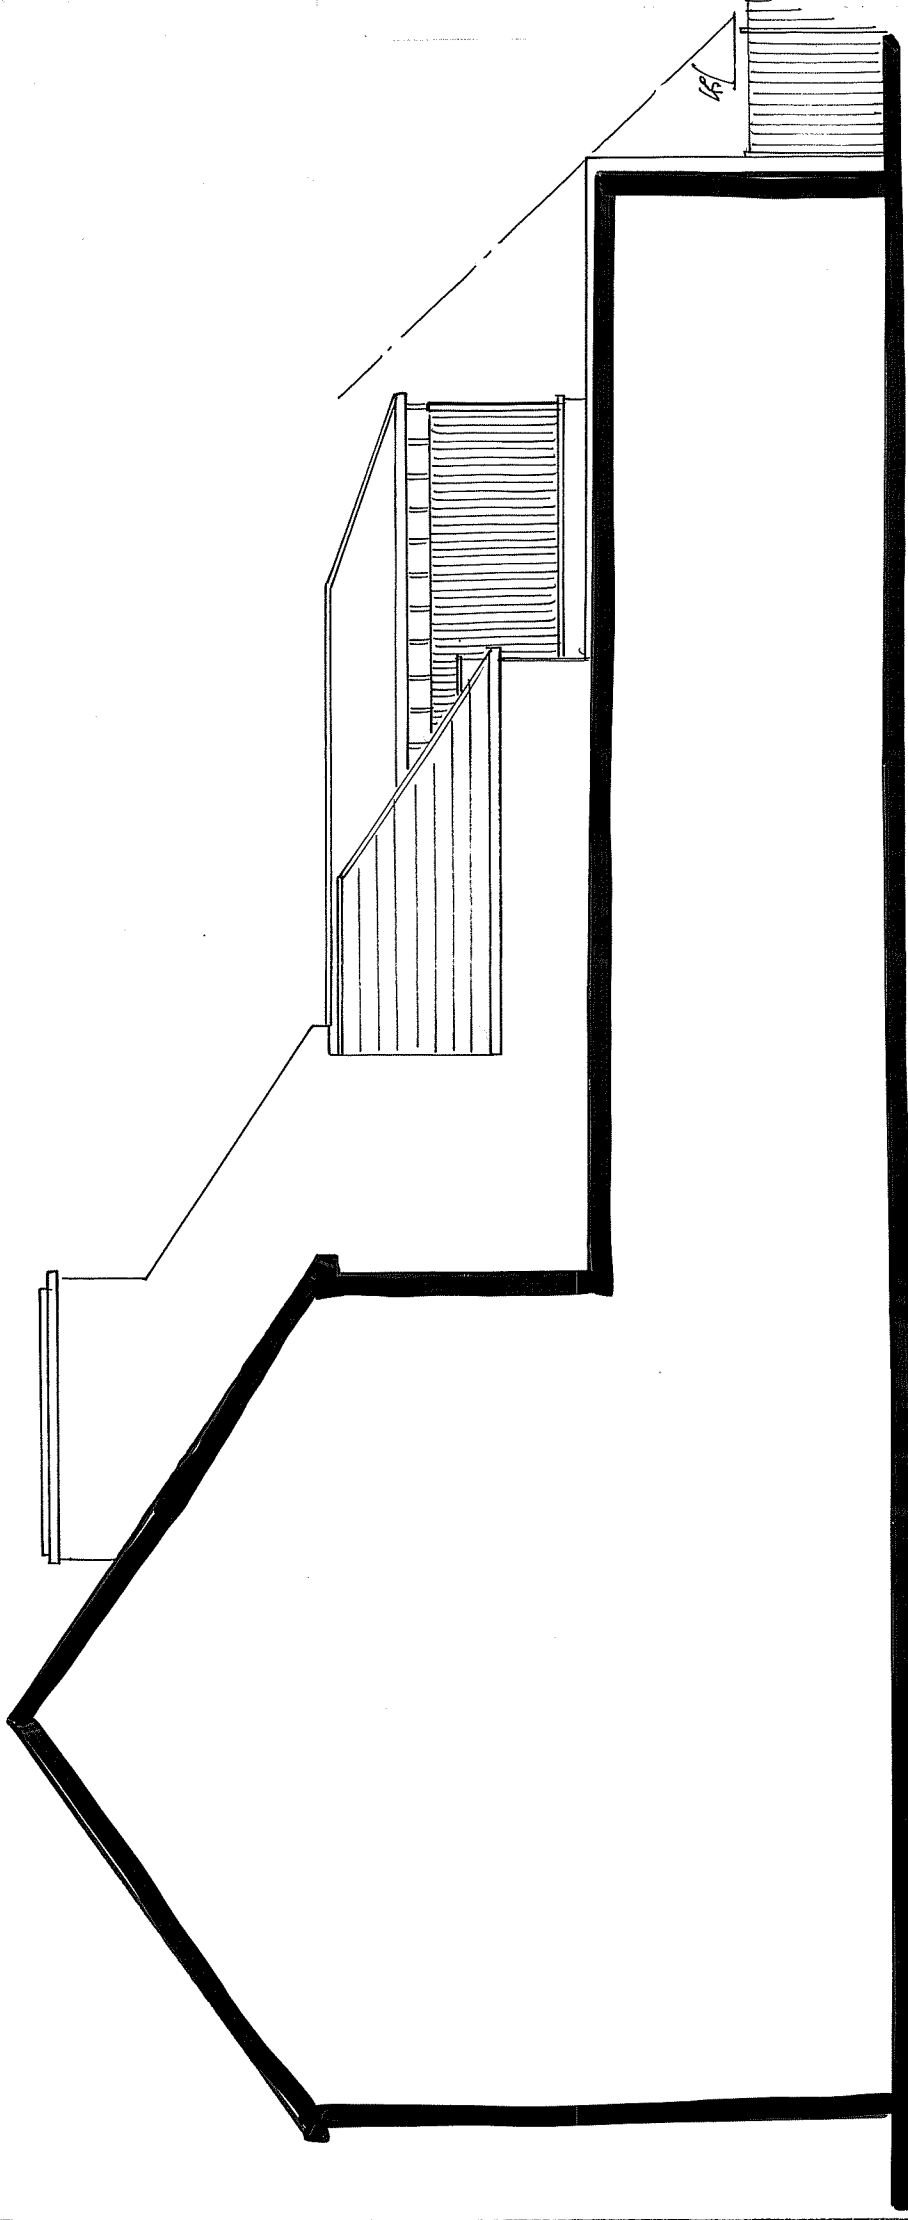


PROPOSED SIDE ELEVATION

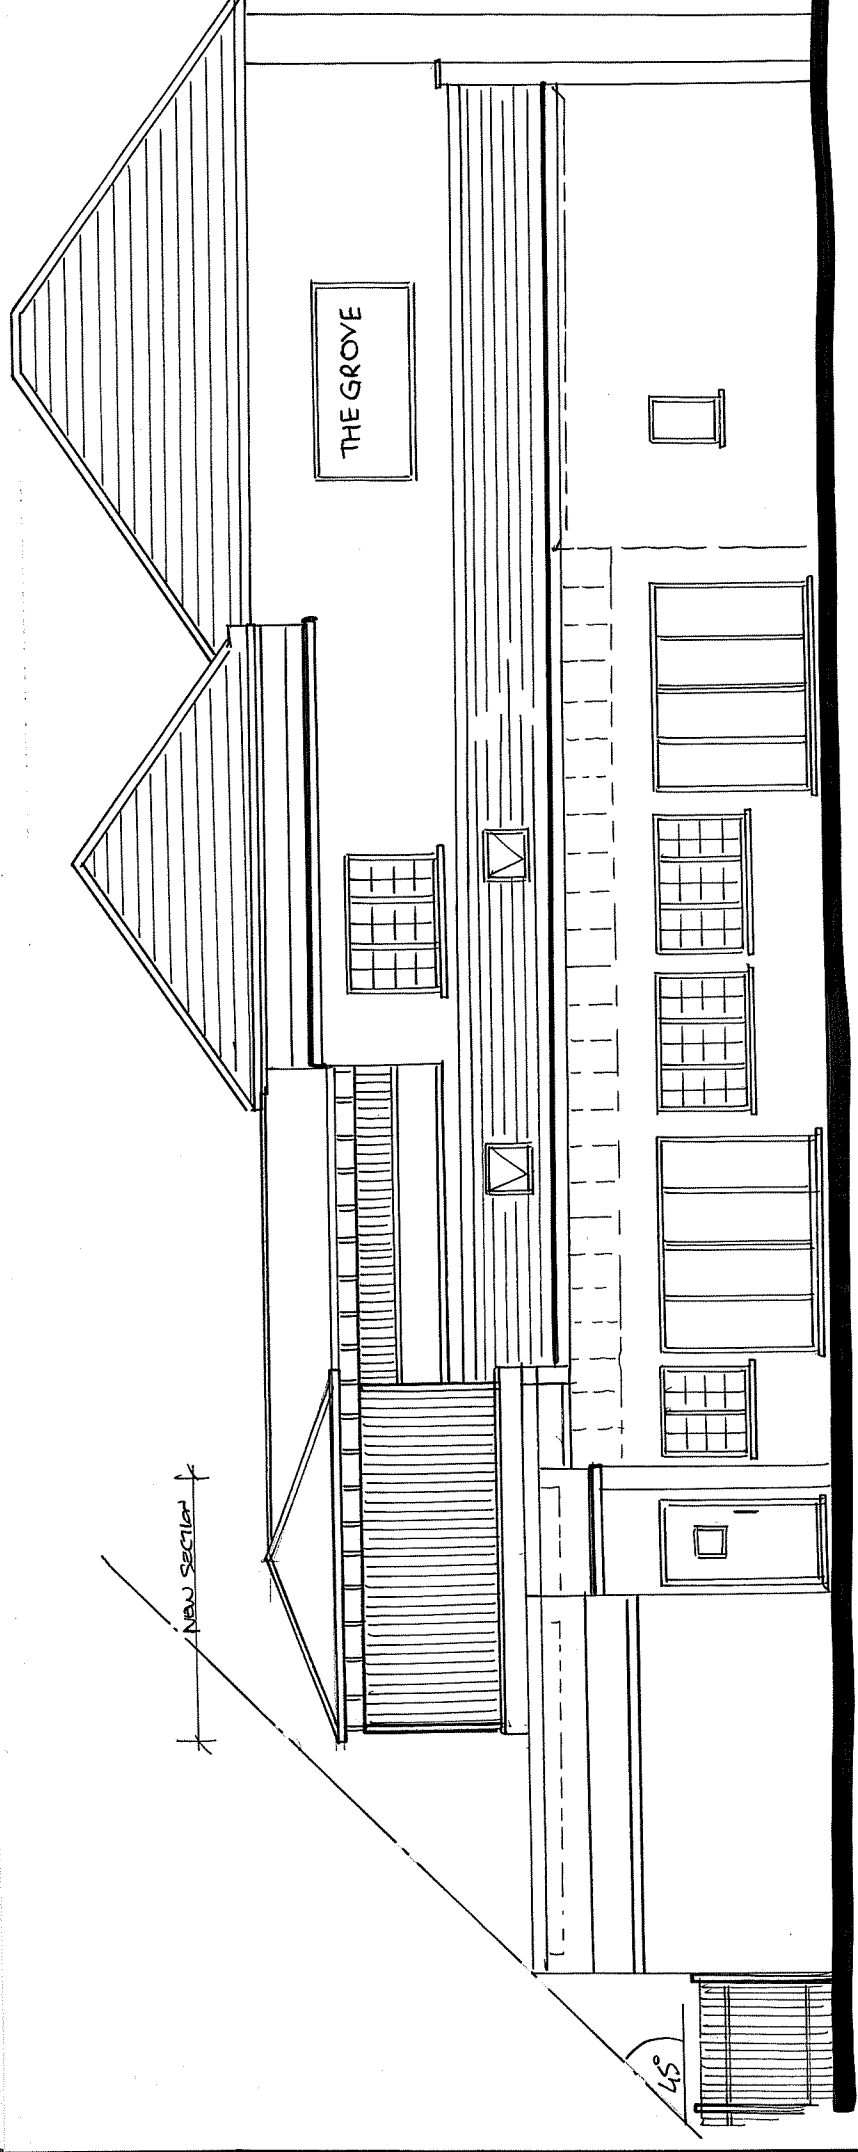


PROPOSED SIDE ELEVATION
(Facing Railway Line)

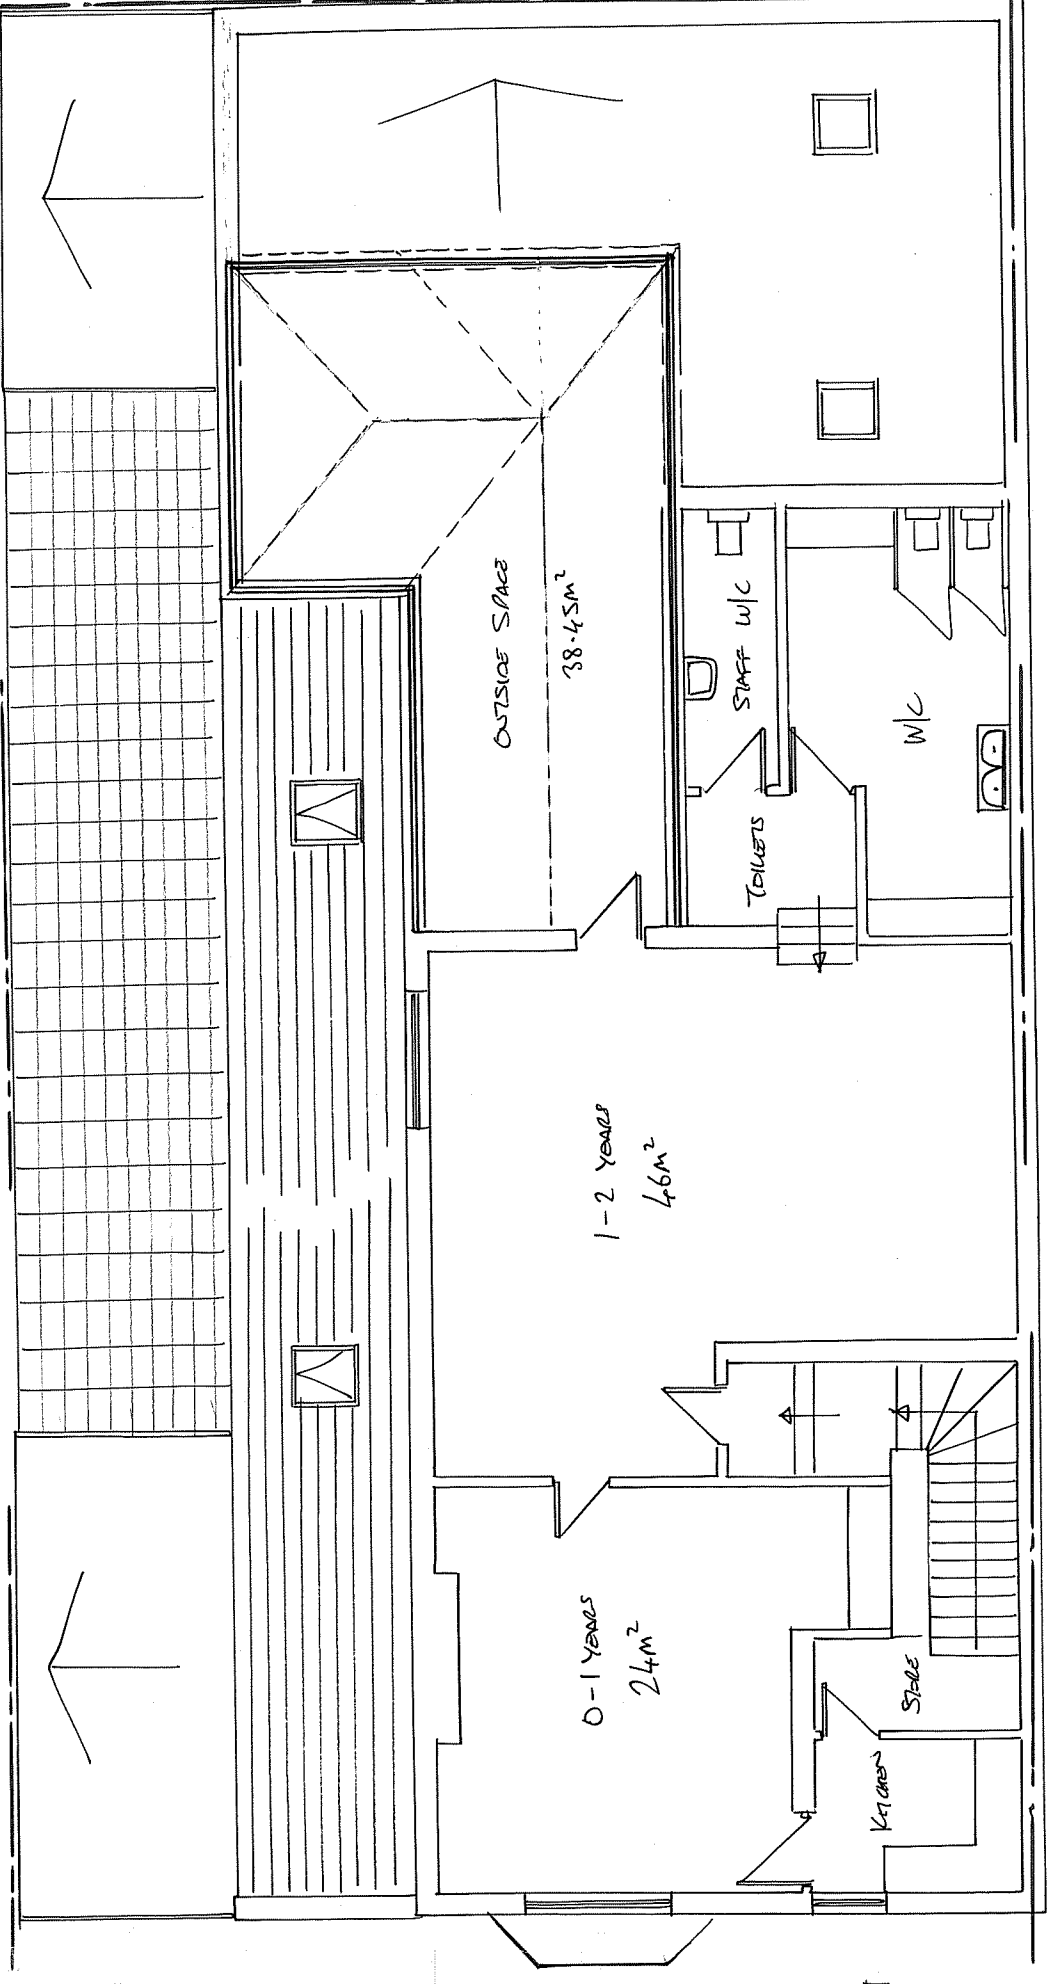

PROPOSED FIRST FLOOR GA

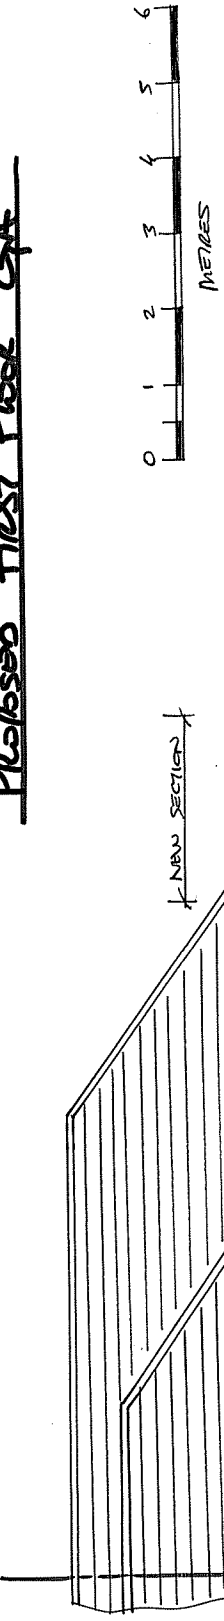

PROPOSED REAR ELEVATION

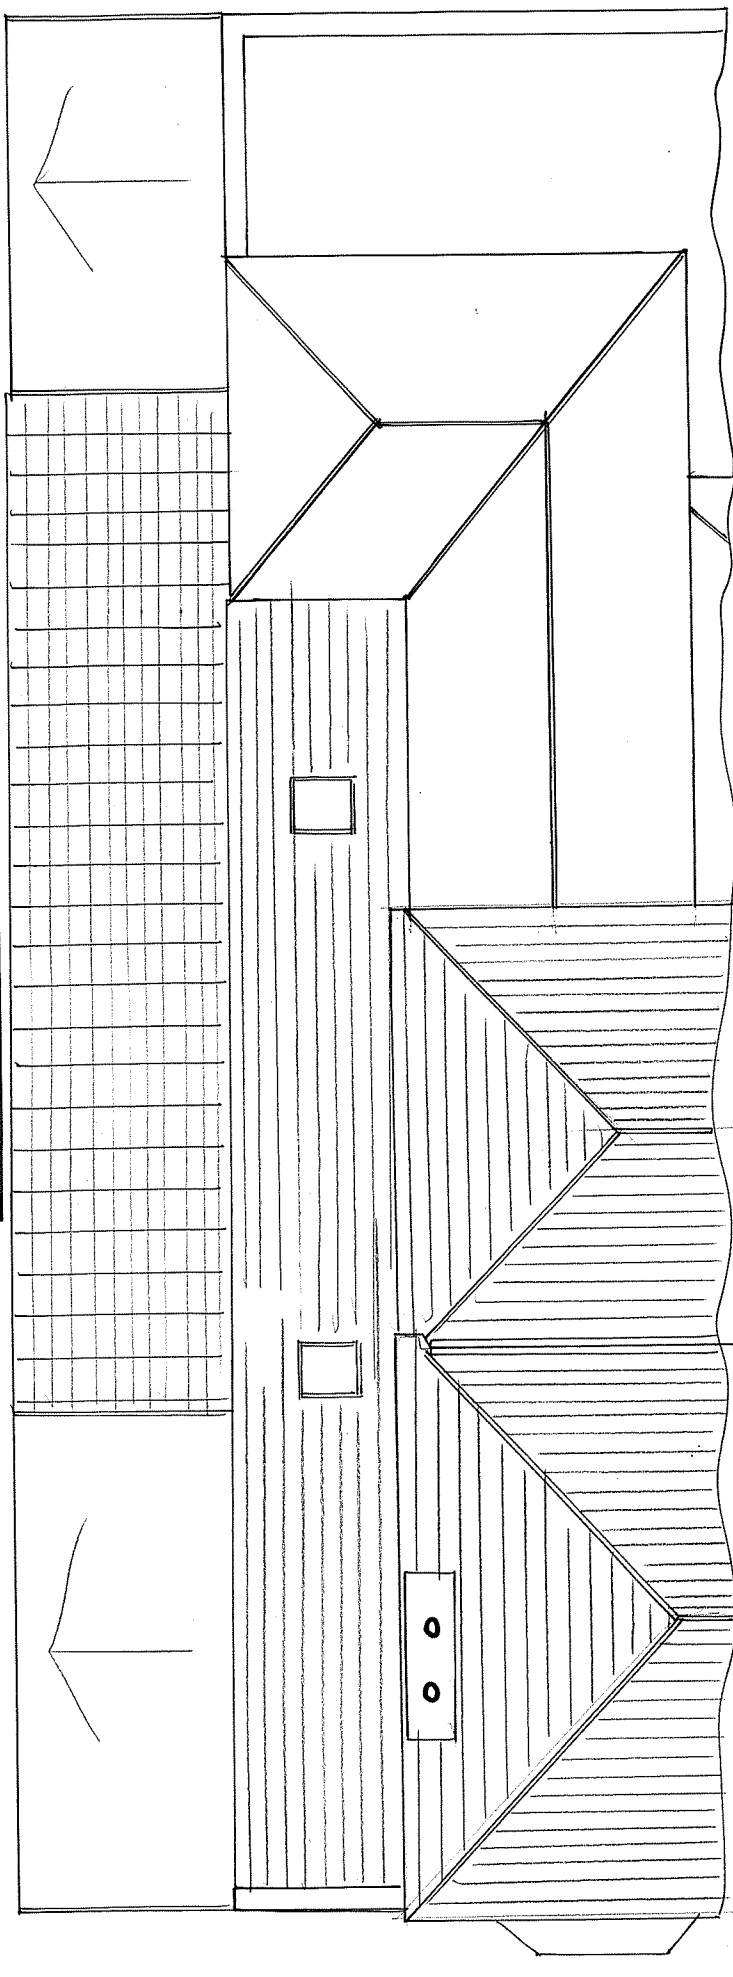

PROPOSED ROOF PLAN GA

Rev 01 - Base changes Rev 0 - Draft	DATE FEB/2026	SCALE 1:100 C A2	PROJECT 42 THE GROVE GENESAND KENT	DRAWING DKM/7881/02	PAGE 01
TITLE PROPOSED ELEVATIONS + GA'S					