





Eastern Elevation


Scale 1:100

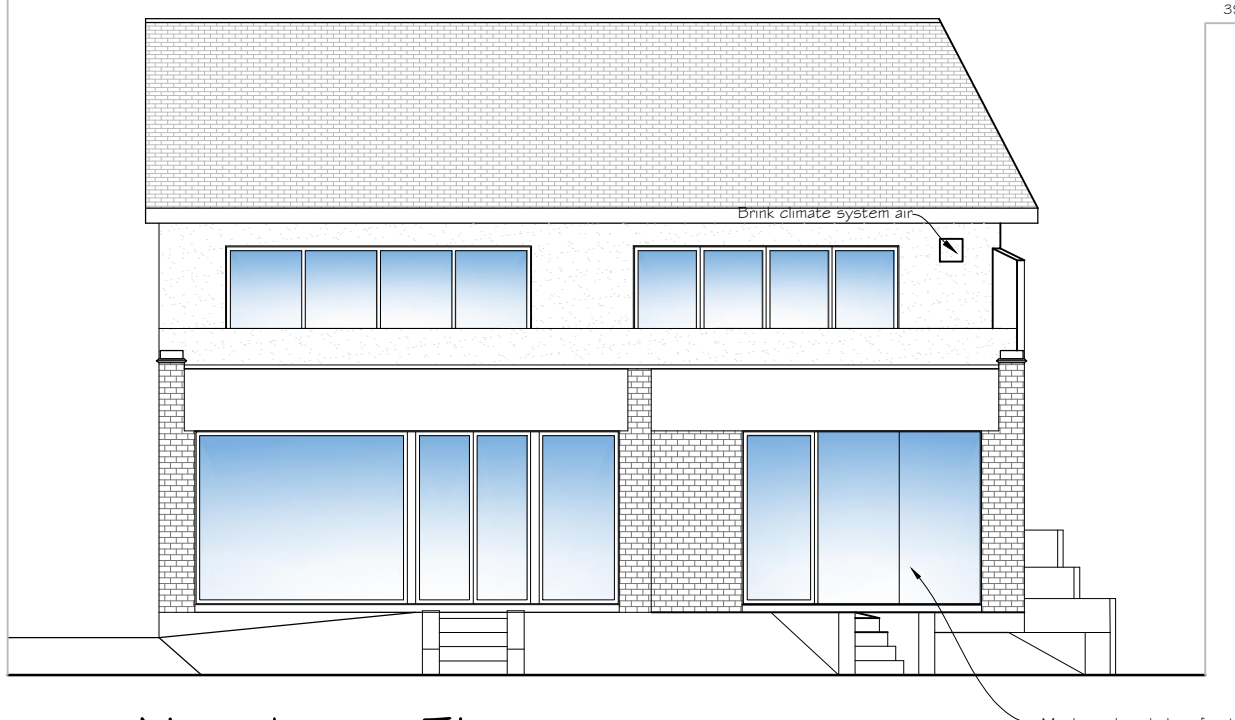

Northern Elevation

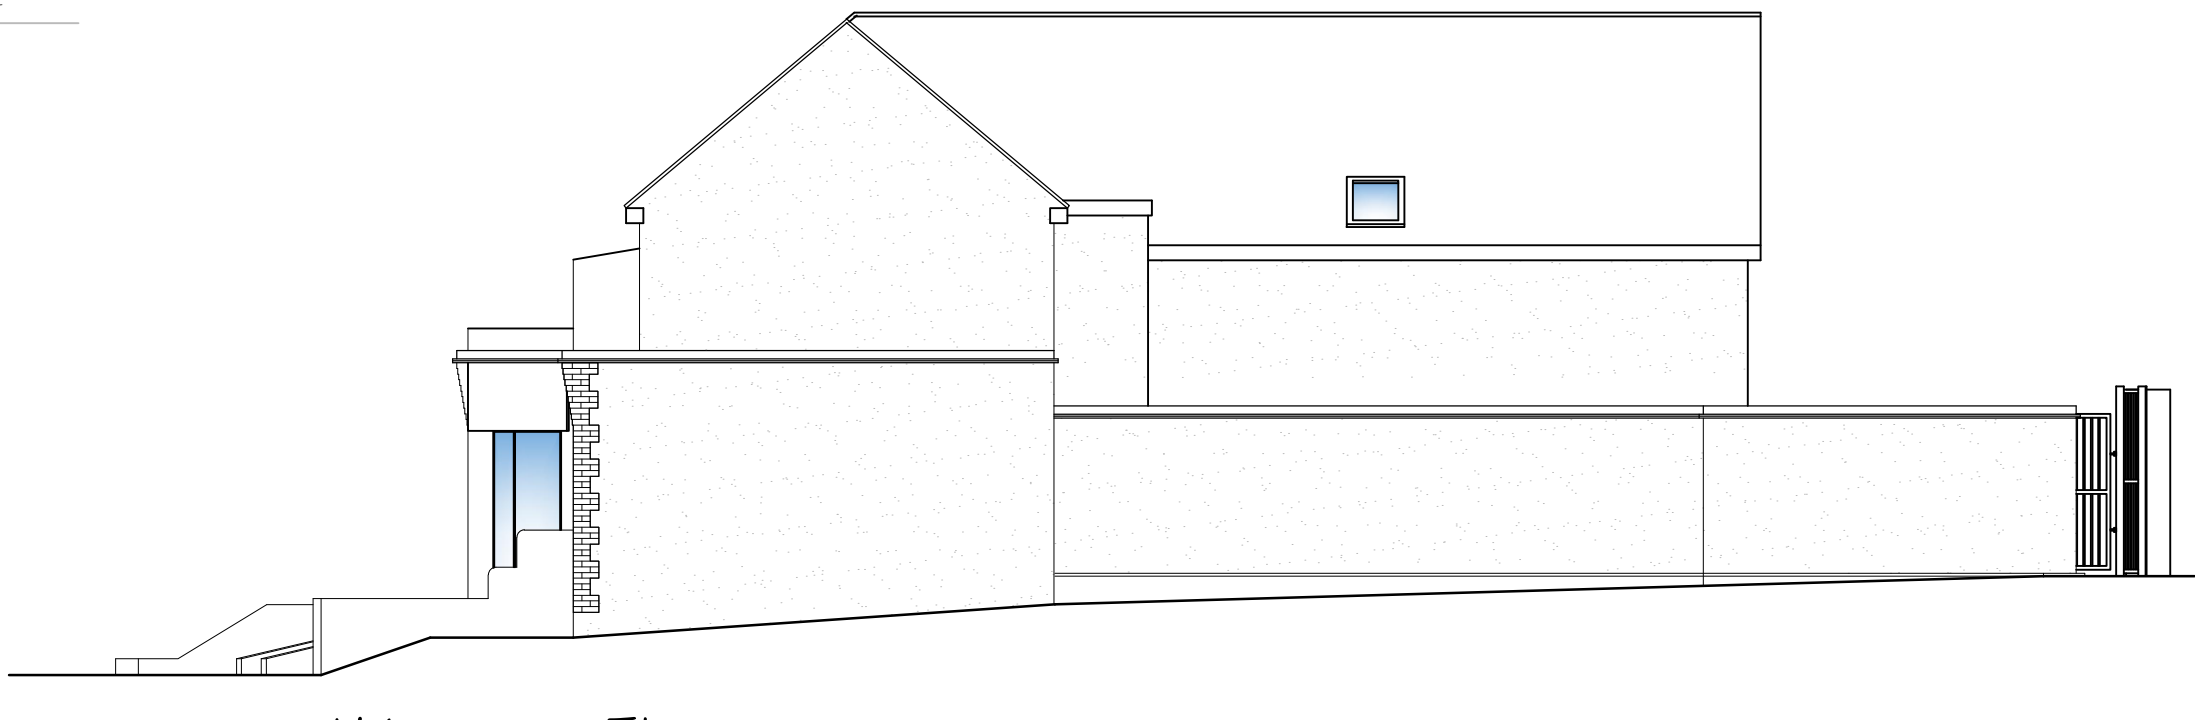


Western Elevation

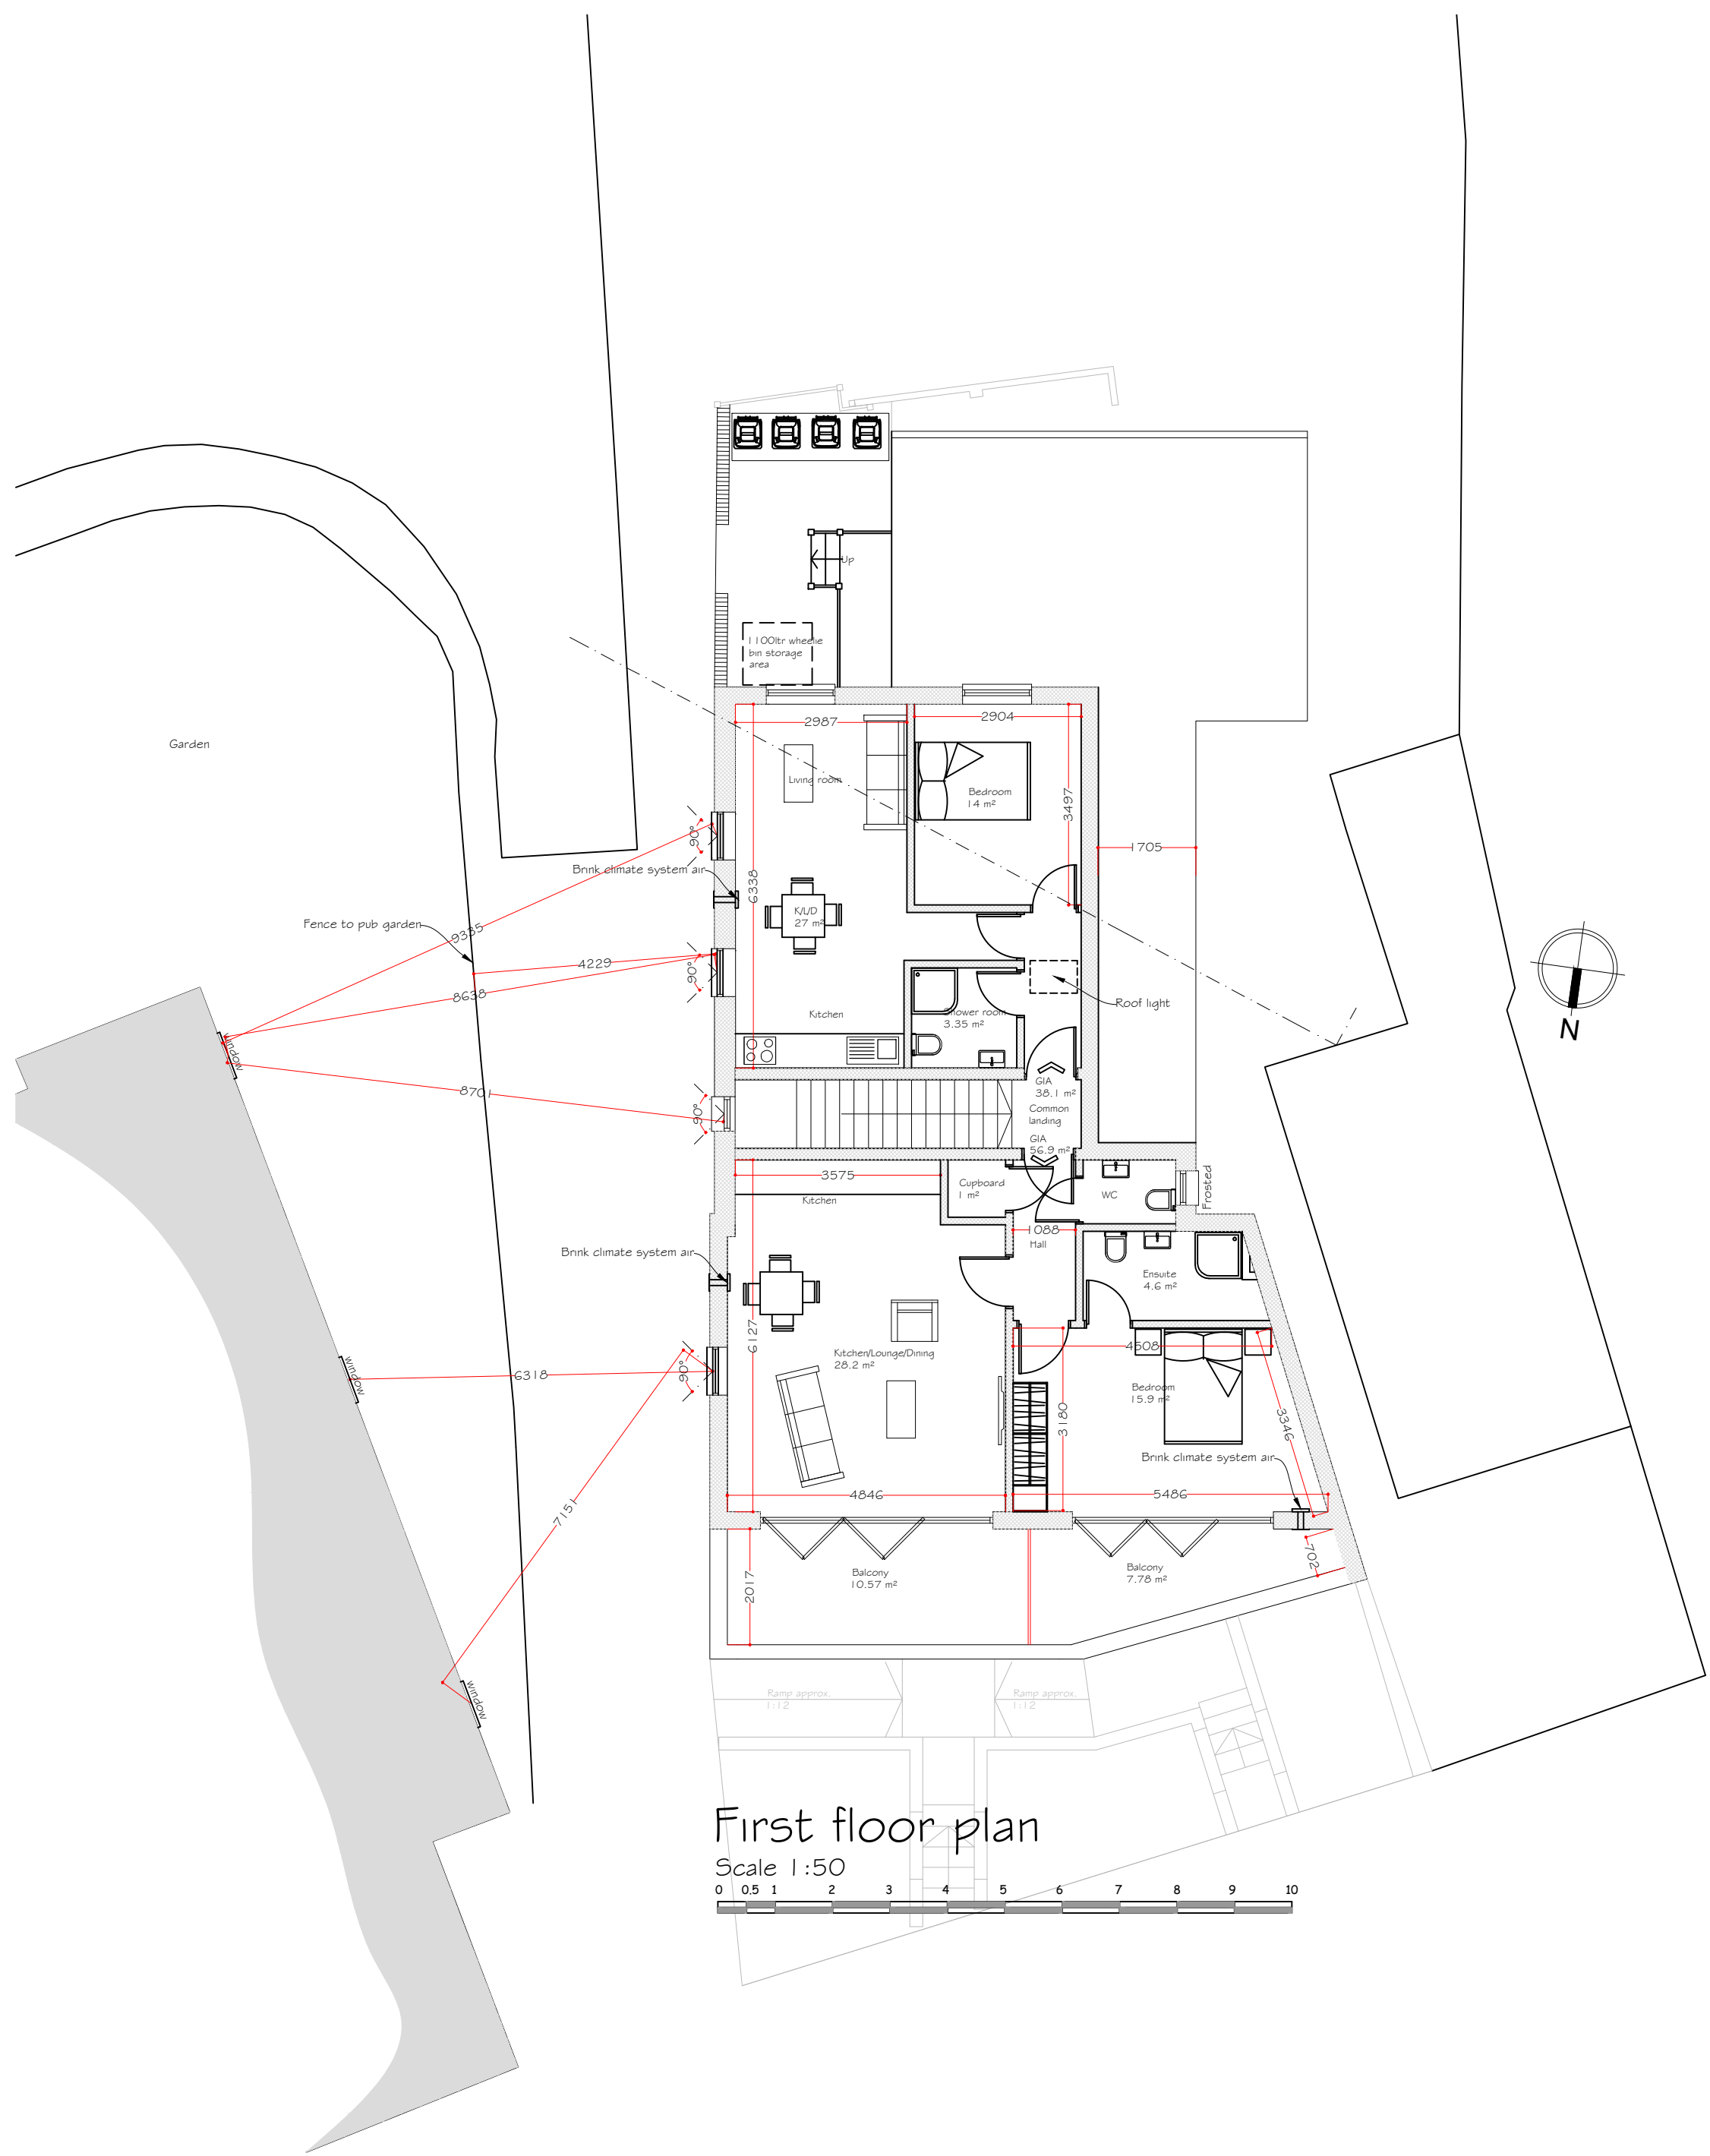


First floor plan

Scale 1:50

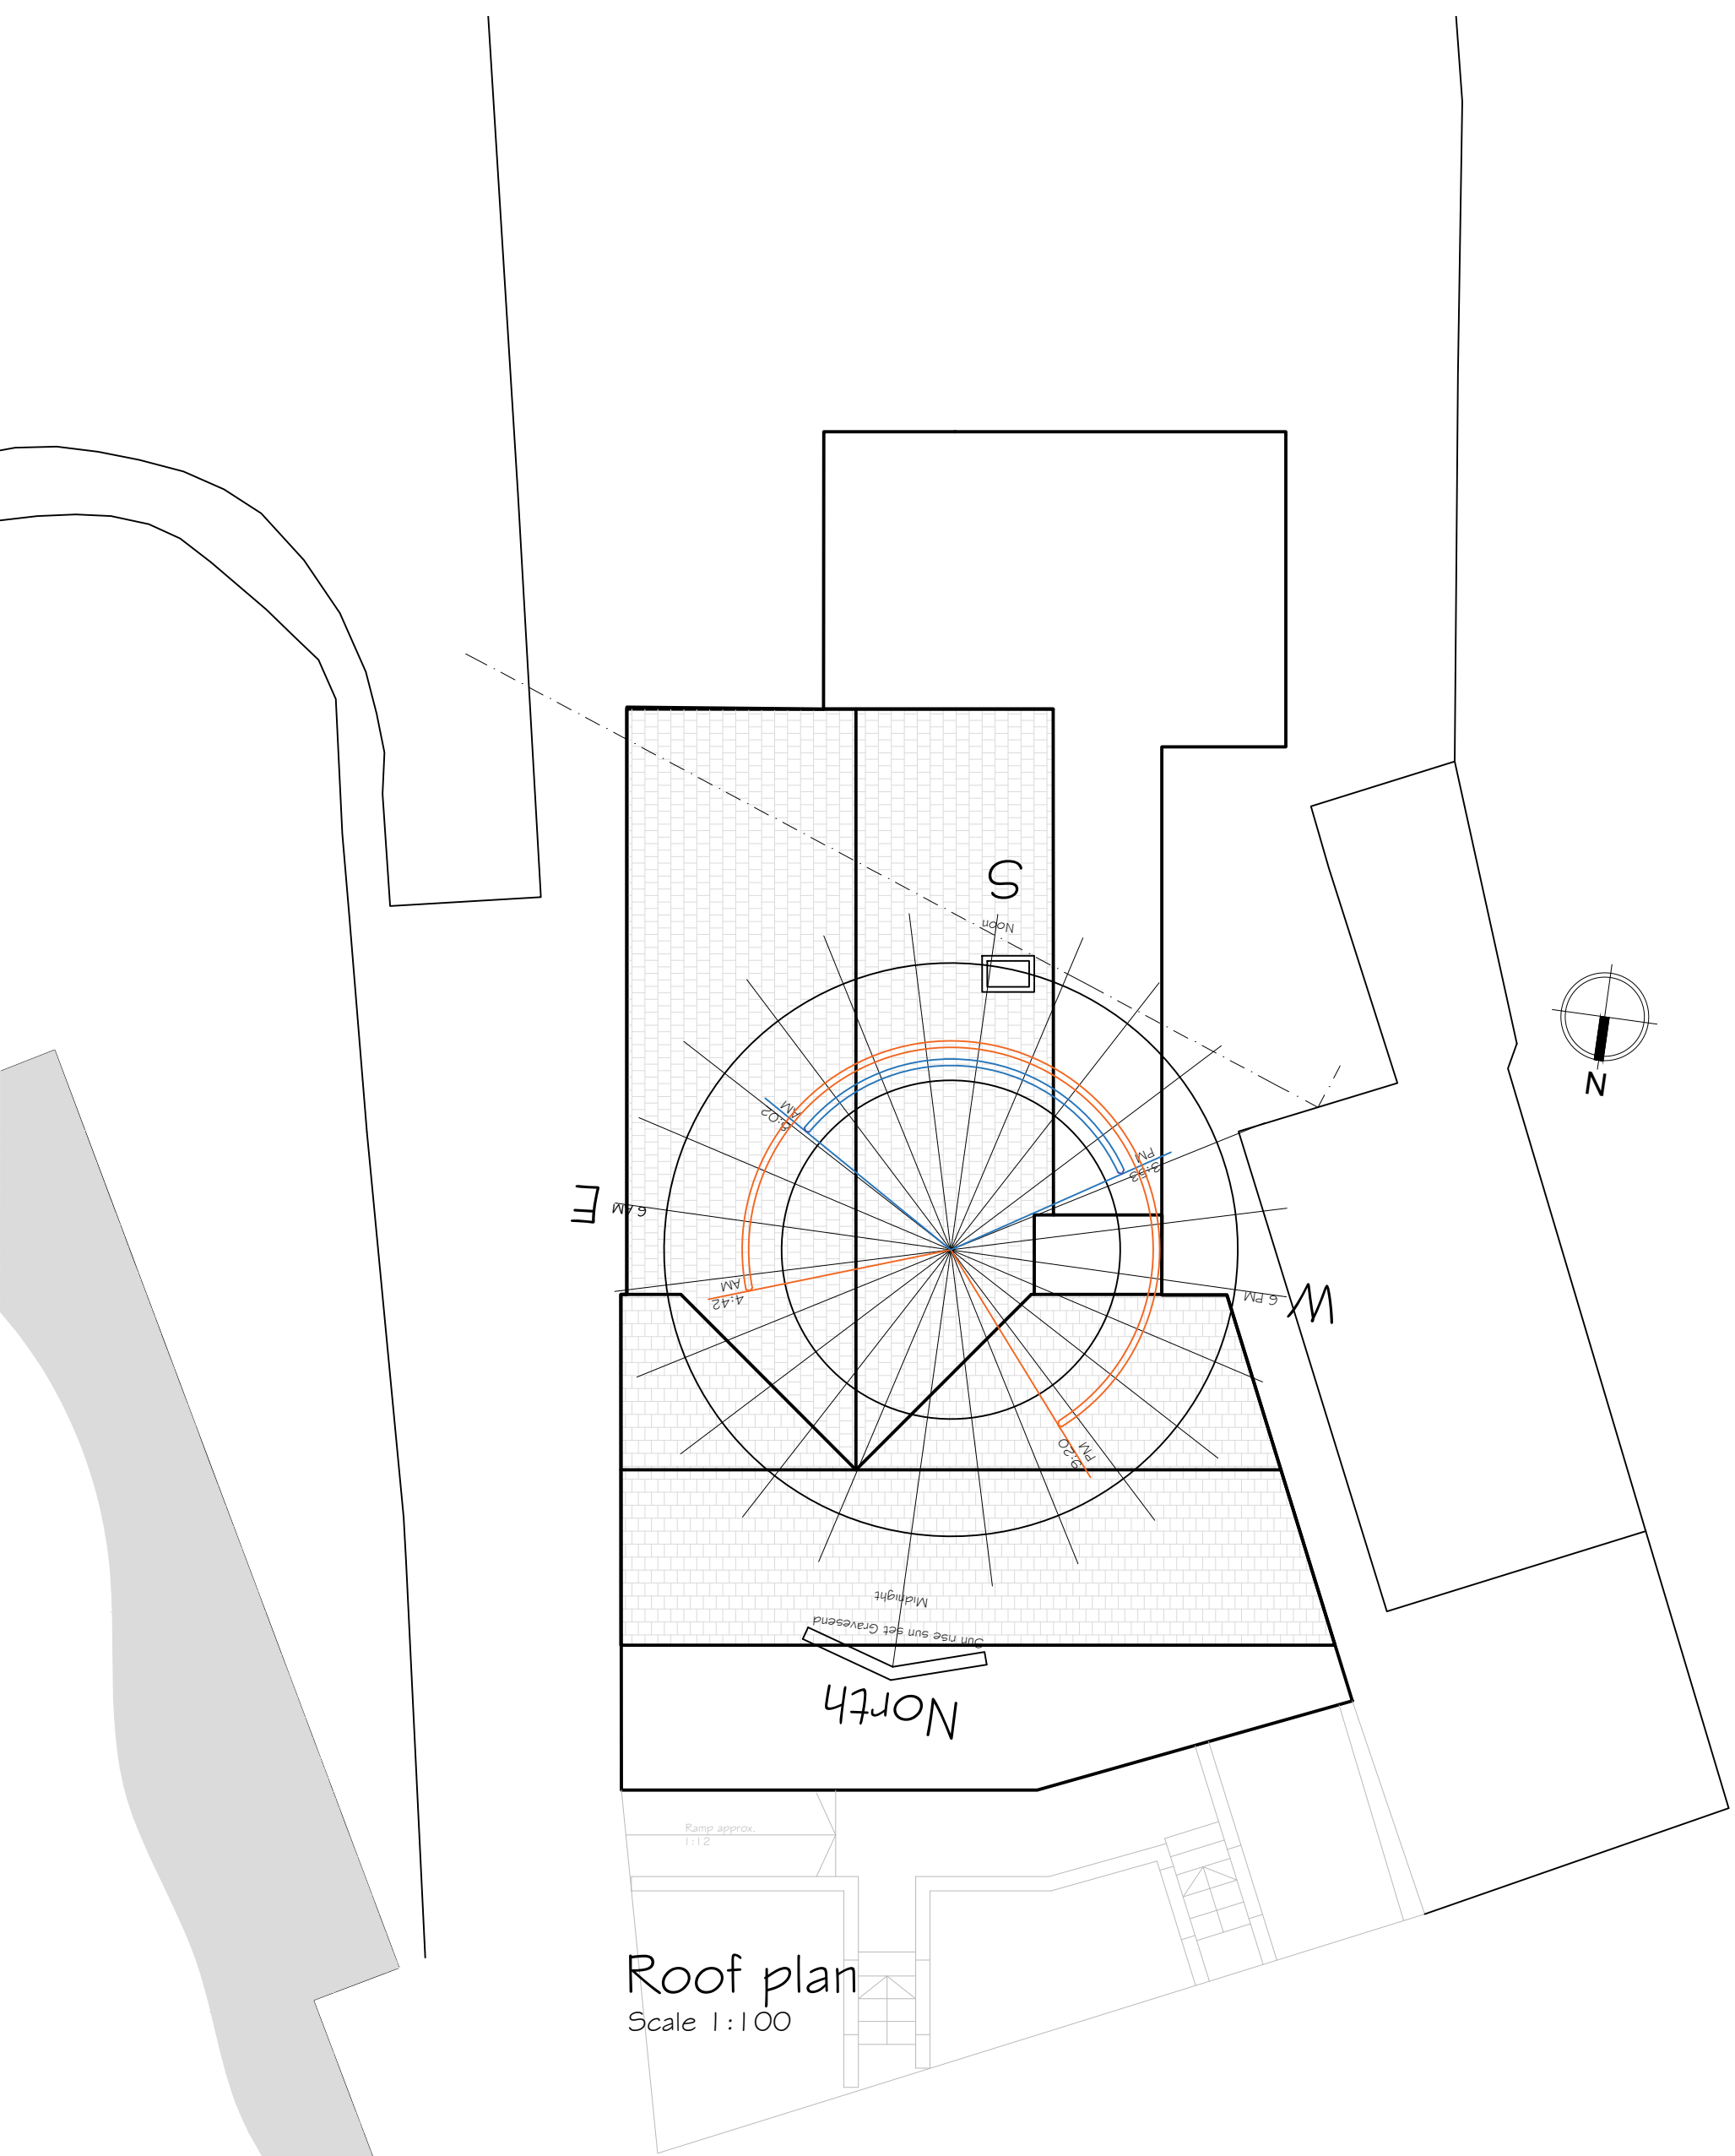

Roof plan

Scale 1:100

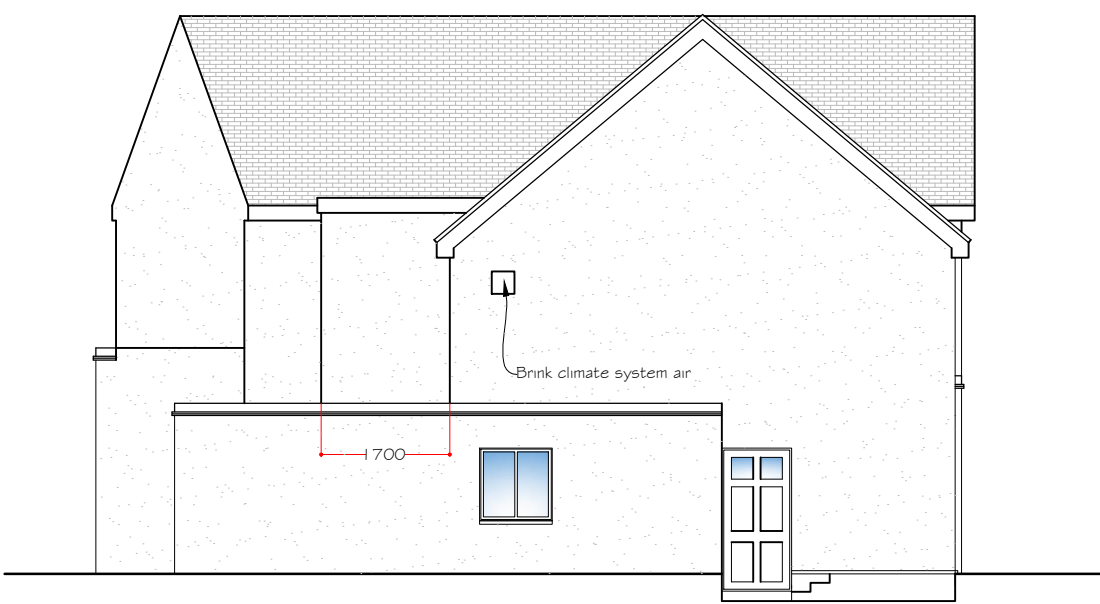

Southern Elevation

Synergy Planning & Property Consultants Ltd The Office The Larches Rochester Kent ME3 7NQW	
Client	Ambardeen Estates Ltd
Address	35 Perry Street Northfleet
Drawing title	Proposed first floor site plan
Scale	1:50/1:100/1:200
Date	August 2024
Drawing No	24/434/03
Drawn by	A