

NOTES
Do not scale

Verify all dimensions on site before commencing any work or preparing any shop drawings

All building materials, components and workmanship to comply with the appropriate Public Health Acts, Building Regulations, British & European Standards and Codes of Practice and to the appropriate manufacturers recommendations.

For all specialist work see relevant drawings

All schemes to be set out completely including buildings, roads, drainage and levels prior to the commencement of works

Sites to be checked against Land Registry plans and any necessary Easements to be established

Any discrepancies, errors or omissions to be reported to the architect for further instructions before commencement of works

K		
J		
H		
G		
F		
E		
D		
C		
B	26.03.2025	Scale bar added LW
A	20.03.2025	Flank windows at first floor added LW
Date	Revisions	By

DAC

Architects

21 Stone Street, Gravesend, Kent, DA11 0NP
Tel: 01474 566996 Fax: 01474 320374
Design@DACarchitects.co.uk

Project Title		
54 Pelham Road Gravesend Kent DA11 0HZ		
Client		
J. Bhachu & A. Bhachu		
-		
-		
-		
Drawing Title		
Elevations As Proposed		
Scale	Date	Drawn By
1:100 @ A3	12.03.2025	LW
Project No.	Dwg. No.	Rev.
5487	D-06	B




Rear Elevation (S)




Side Elevation (E)



Front Elevation (N)

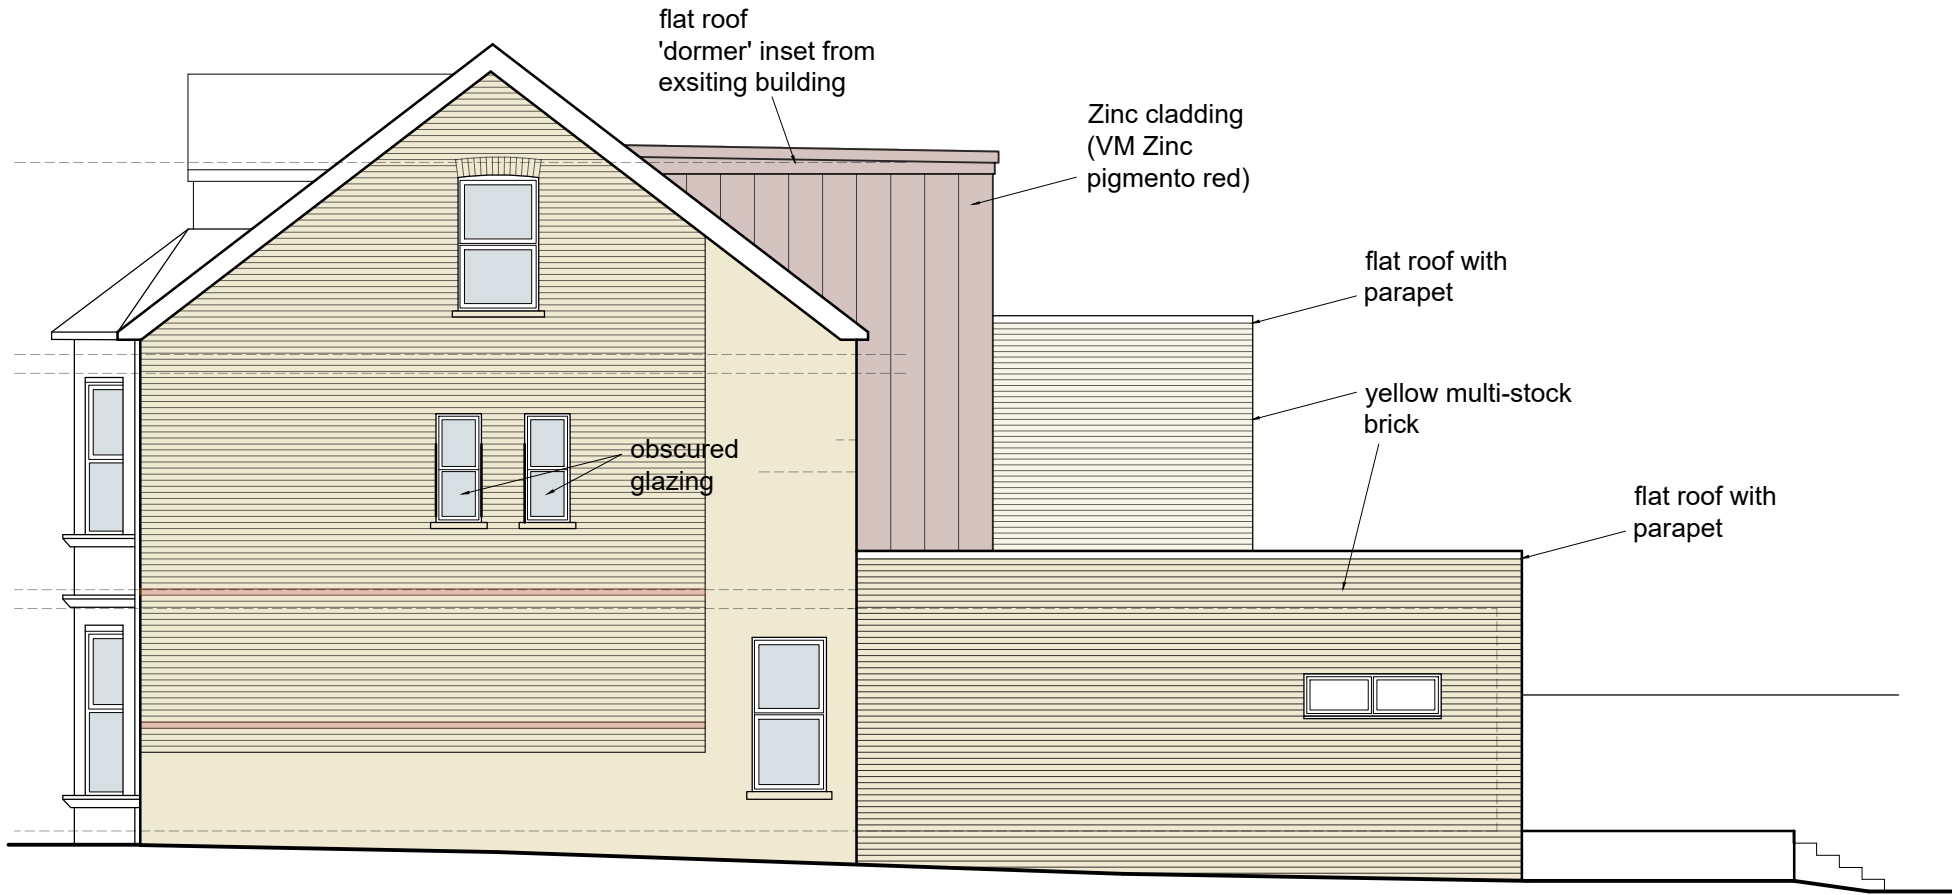

Side Elevation (W)

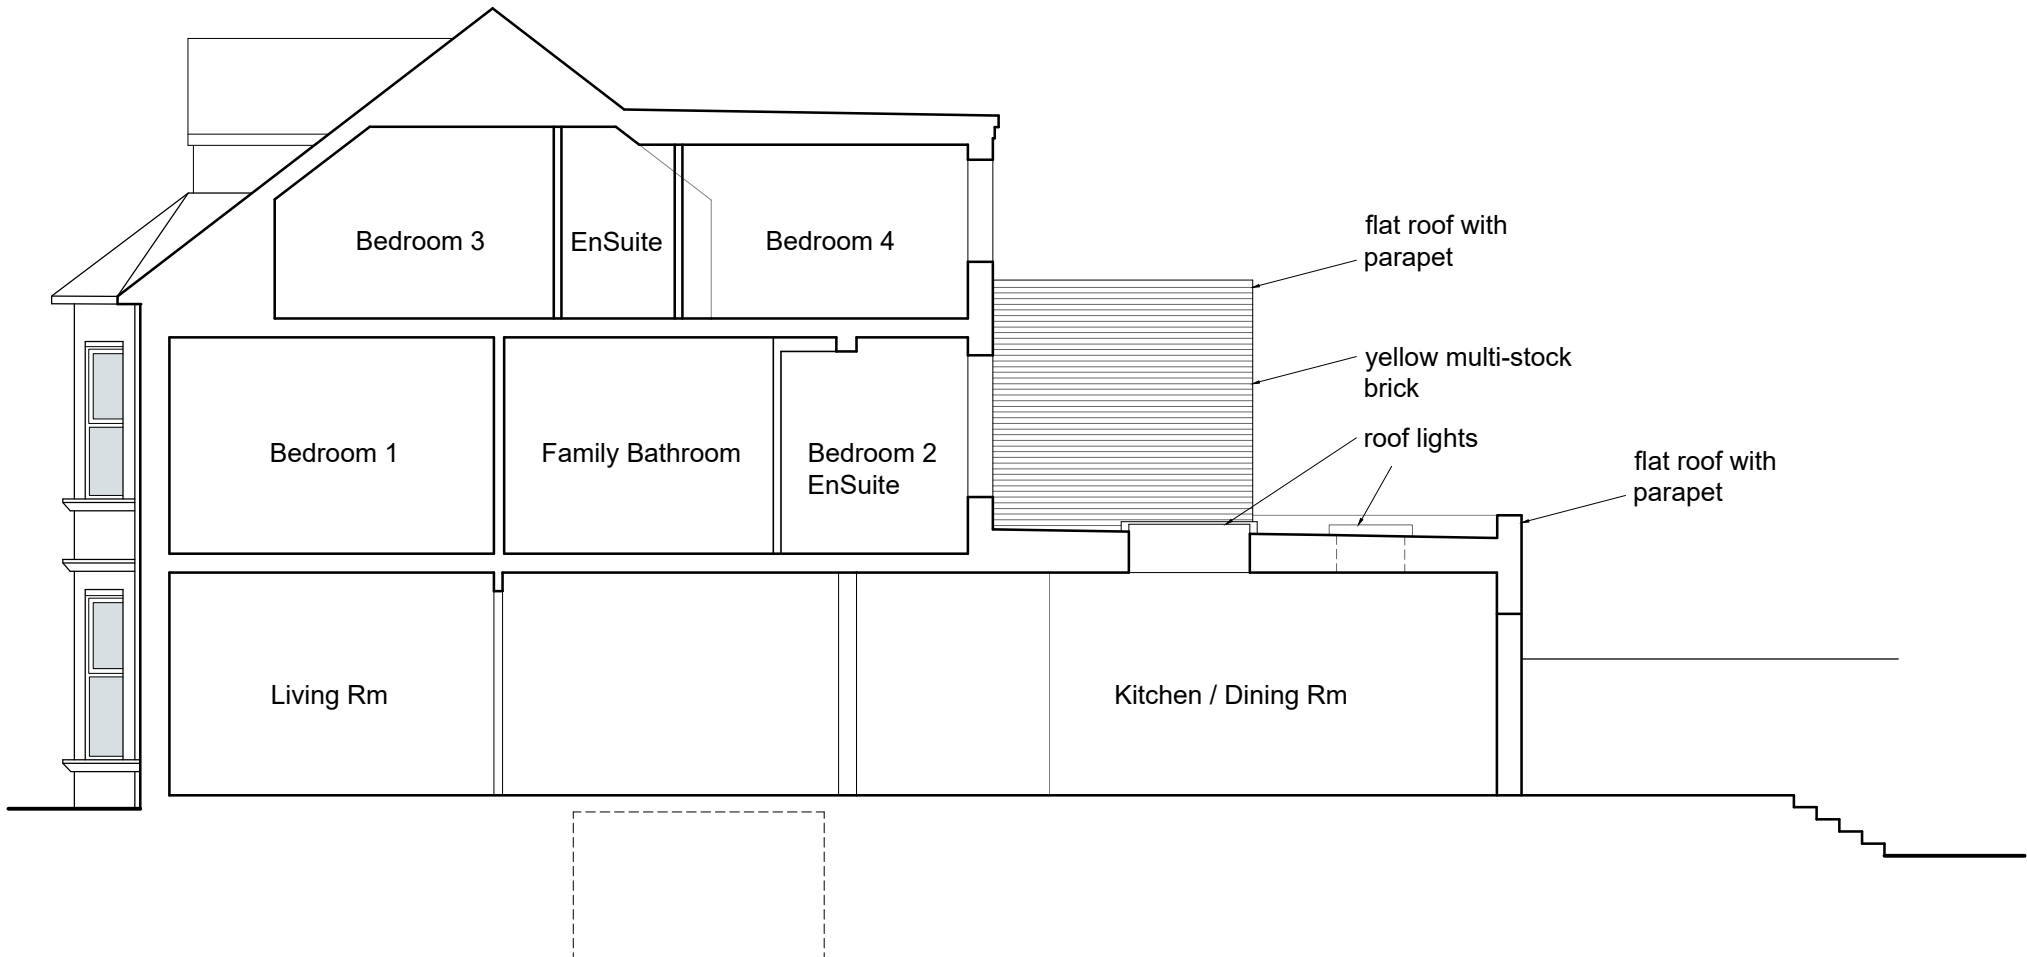

Existing Section

