



Existing Site Plan

Scale 1:500

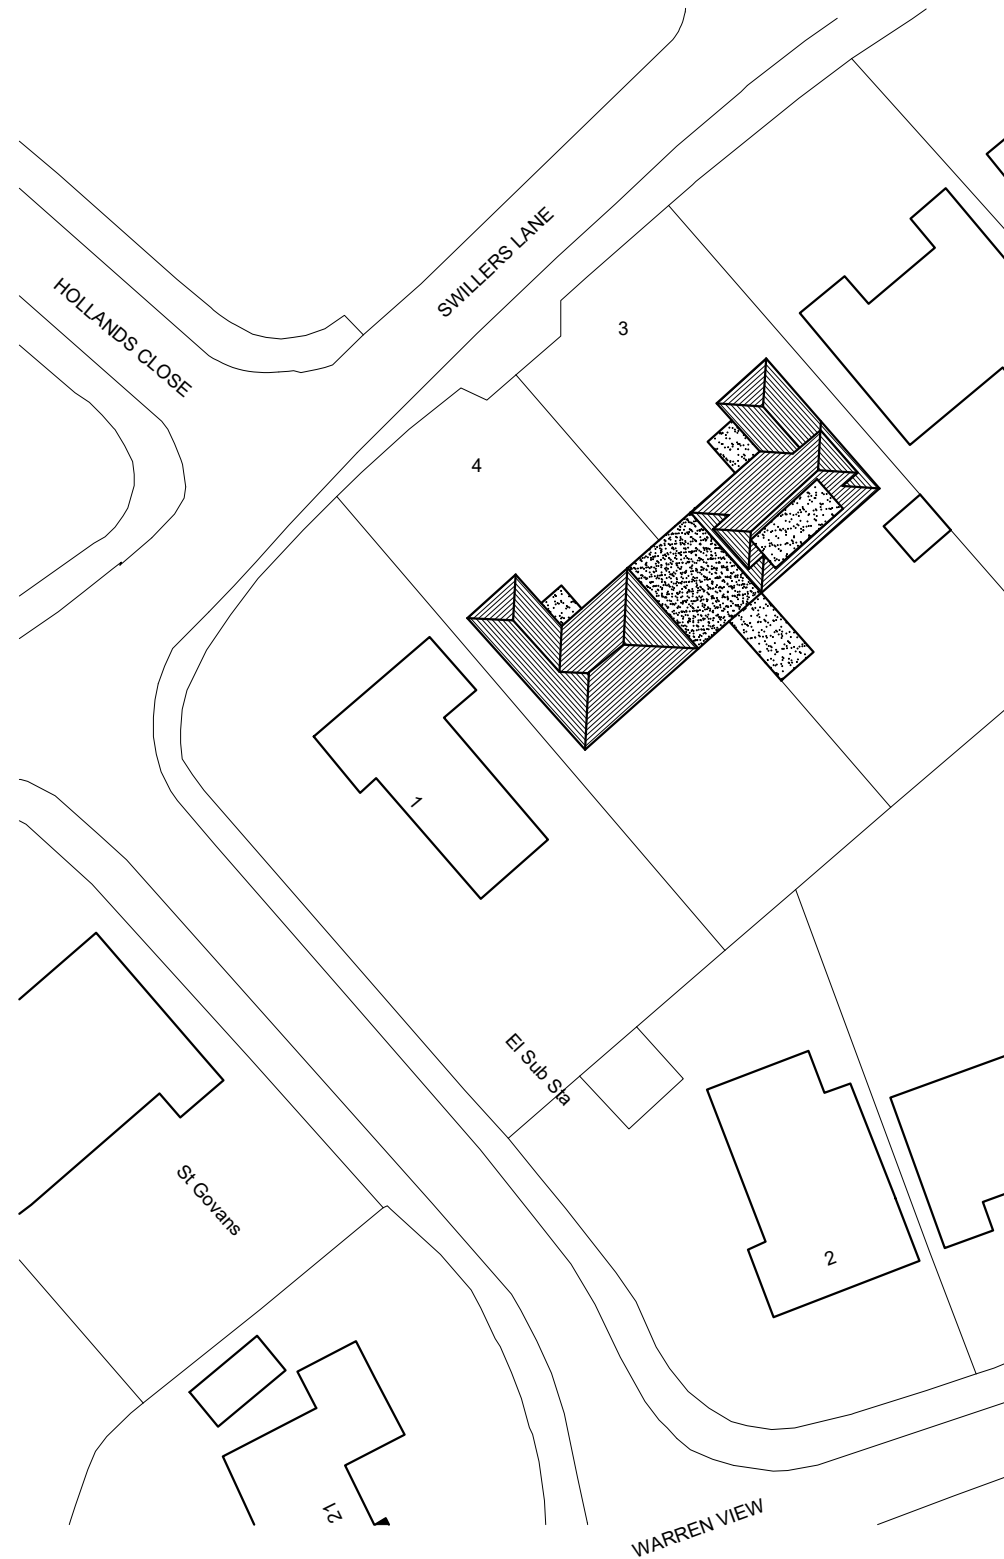

Proposed Site Plan

Scale 1:500

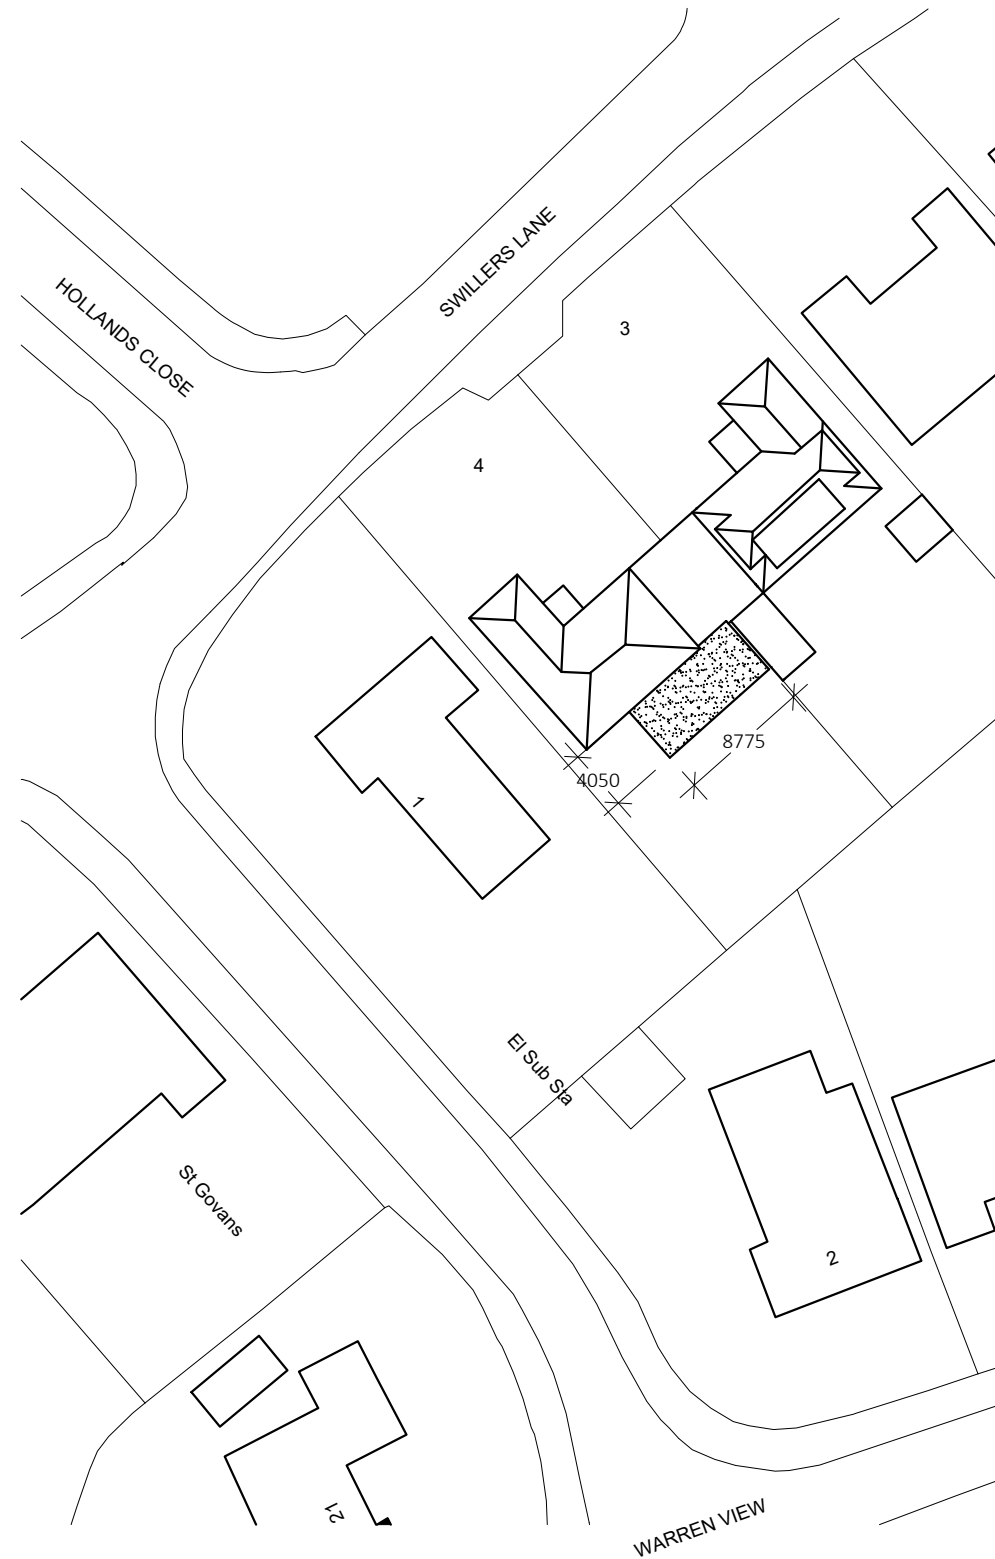

Ordnance Survey, (c) Crown Copyright 2025.
All rights reserved. Licence number 100022432

NOTES:

Do not scale this drawing

All dimension must be checked on site before fabrication / construction

Material & workmanship shall be to the best of their respective kind and in accordance with current British and European Standards & Codes of Practice, Statutory Authority & Manufacturers recommendations / specification

This Drg may have been reduced

Scale 1:1

0 10 20 30 40 50mm

5m 10m 15m 20m 5m

25.01 m

1:500

AMENDMENTS

J M D
Property Services
28 Sirdar Strand
Riverview Park
Gravesend
Kent.
DA12 4LP
t: 01474 740299
e: info@jmdd.co.uk

Client / Location
Mr & Mrs Woodham 4 Swillers Lane Shorne Kent DA12 3ED

Job Title

Single Storey Rear Extension

Drawing Title Existing & Proposed Site Plans
--

Scale 1:500 @ A3		Date March 2025	
Designed by MB	Drawn by MB	Checked by Client (CL)	Approved by Client
Drawing No. JMD-1236-B-020			Revision P1

Status	Planning Issue
File Ref:	JMD-1236-E-Drawing-02