



LEDGER - Existing and Proposed

- 1 = 4 Swillers Lane
2 = 3 Swillers Lane

- NOTE:
Item 1A & 2A
Shared garage roof covering to existing structures
- 3 = 3 Swillers Lane - Extended garage
4 = Proposed single storey rear extension with flat roof
5 = Existing planter / patio area
6 = New patio area
7 = Existing lawn
8 = Lawn - cut back to allow for item 6

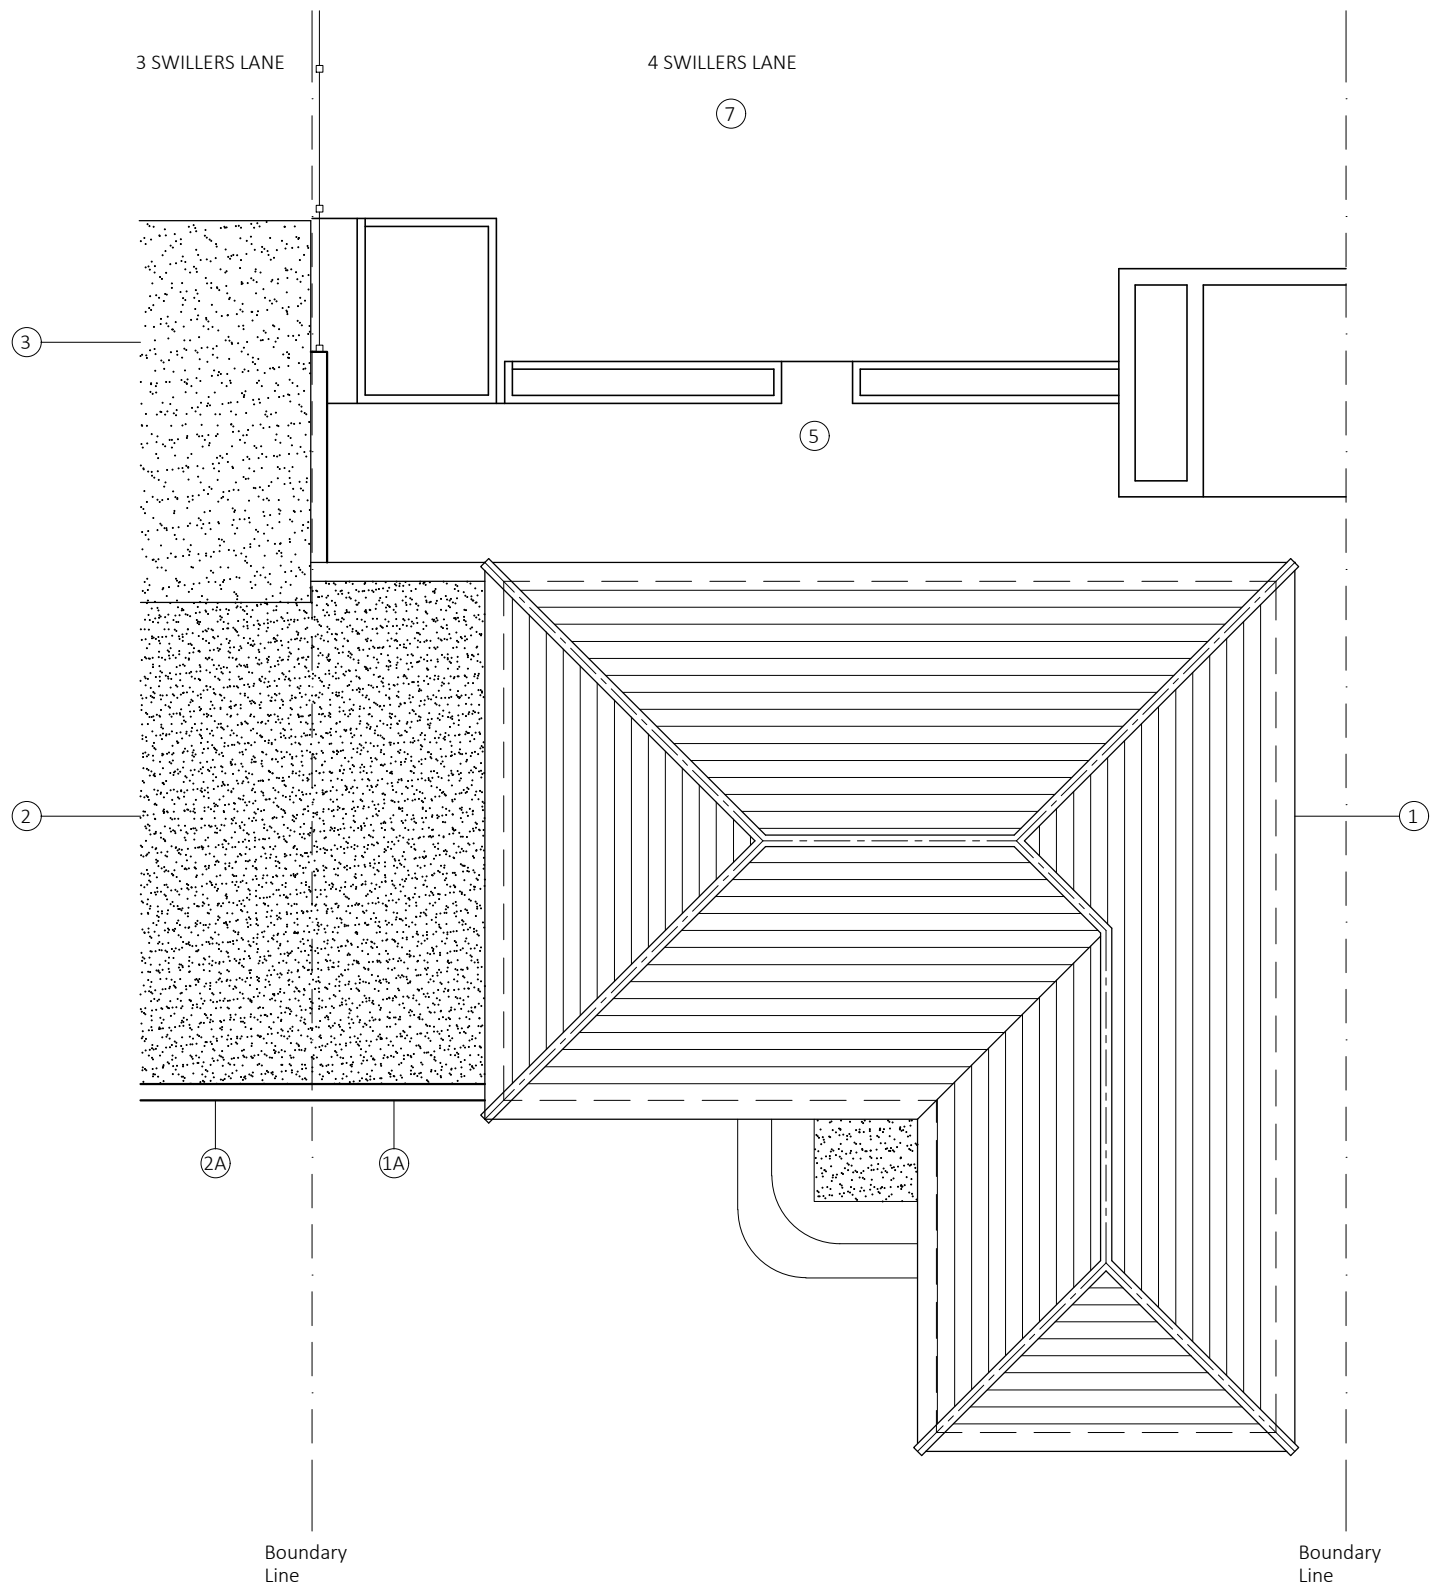


ROOF PLAN - EXISTING

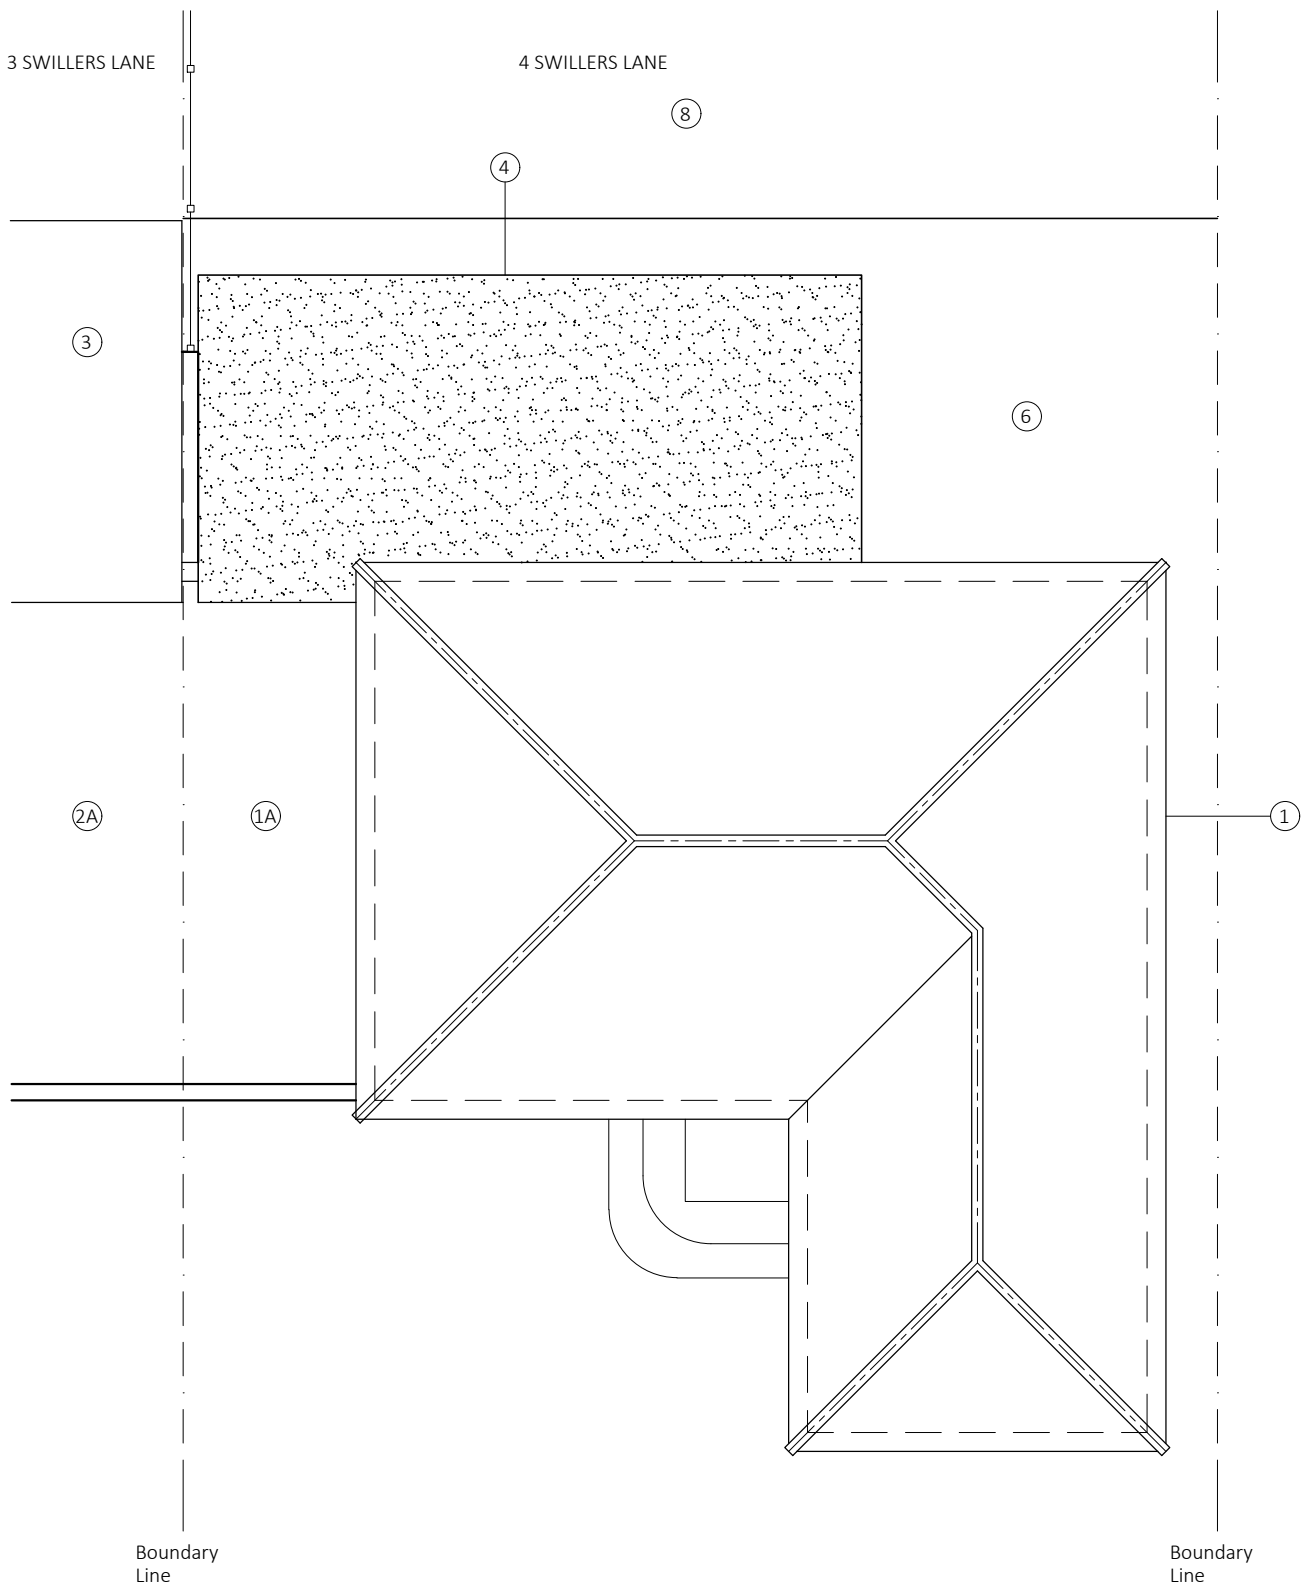

ROOF PLAN - PROPOSED

NOTES:
Do not scale this drawing
All dimension must be checked on site before fabrication / construction
Material & workmanship shall be to the best of their respective kind and in accordance with current British and European Standards & Codes of Practice, Statutory Authority & Manufacturers recommendations / specification

This Drg may have been reduced

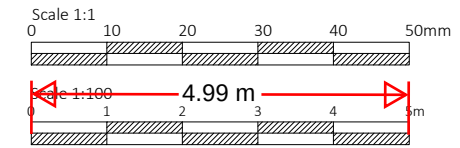

AMENDMENTS

J M D
Property Services

28 Sirdar Strand
Riverview Park
Gravesend
Kent.
DA12 4LP
t : 01474 740299
e : info@jmdd.co.uk

Client / Location
Mr & Mrs Woodham
4 Swillers Lane
Shorne
Kent
DA12 3ED

Job Title
Single Storey Rear Extension

Drawing Title
Existing & Proposed
Roof Plan

Scale 1:100 @ A2	Date March 2025
Designed by MB	Drawn by MB
Checked by Client (CL)	Approved by Client

Drawing No. JMD-1236-B-120	Revision PL1
-------------------------------	-----------------

Status
Planning Issue

File Ref: JMD-1236-E-01 Drawings-02