




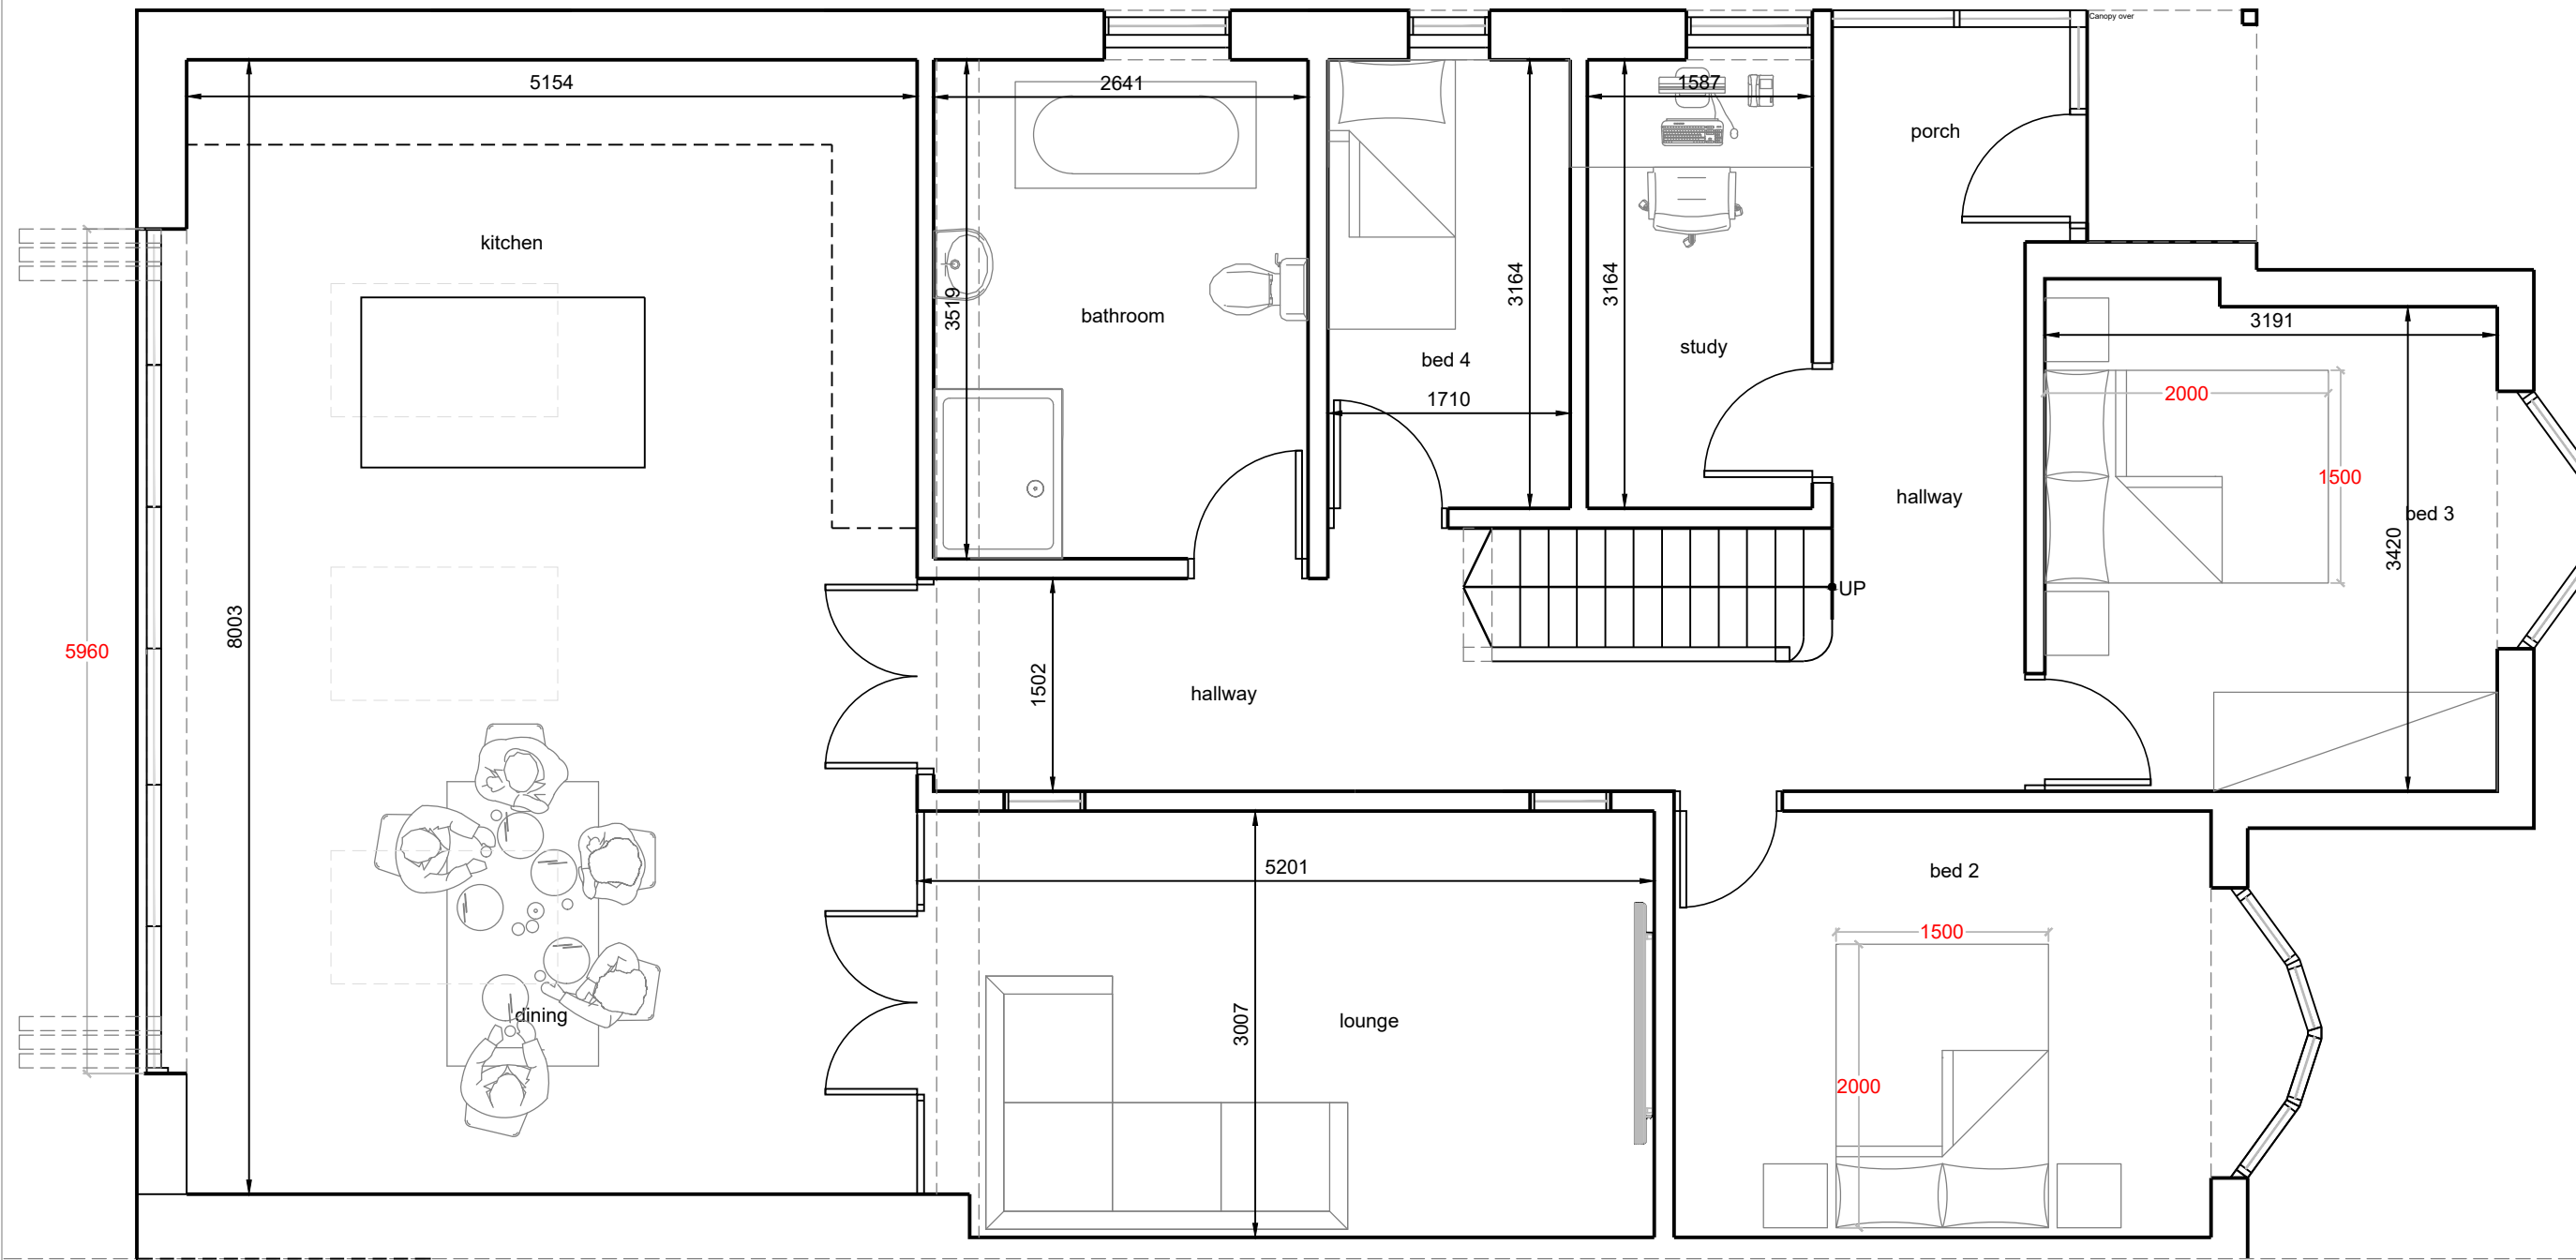


PROPOSED GROUND FLOOR PLAN

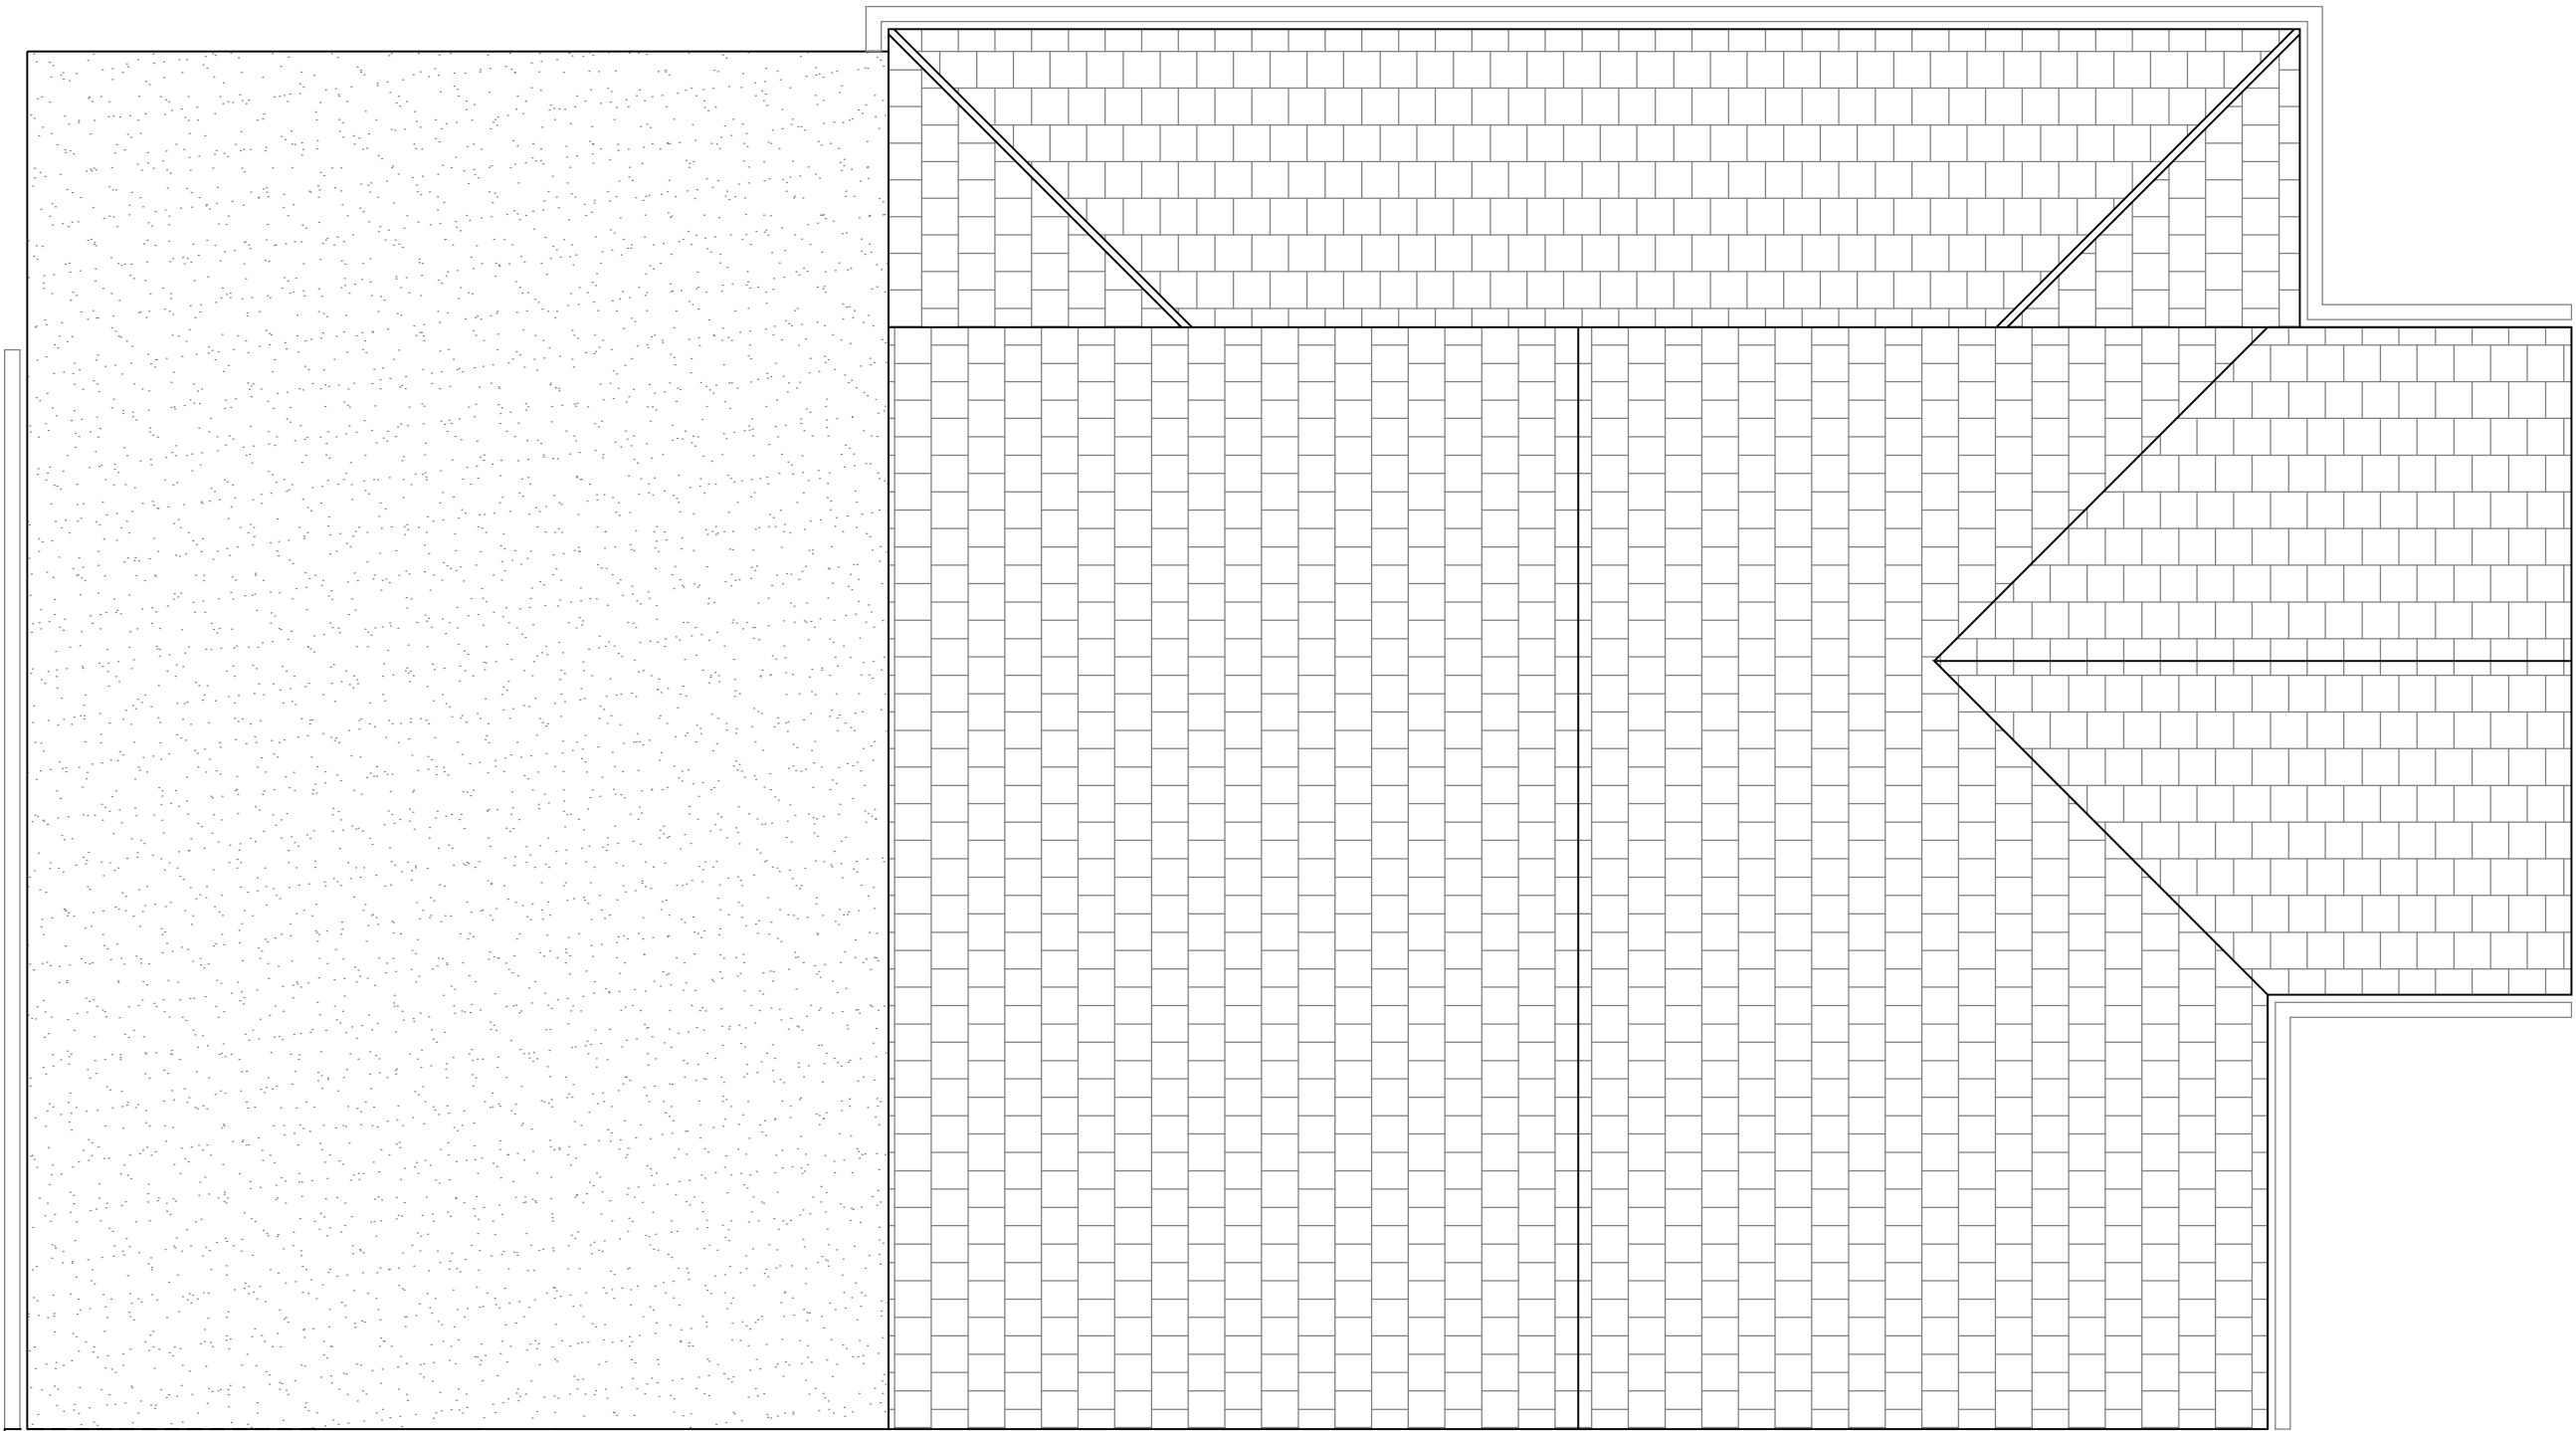


PROPOSED ROOF PLAN

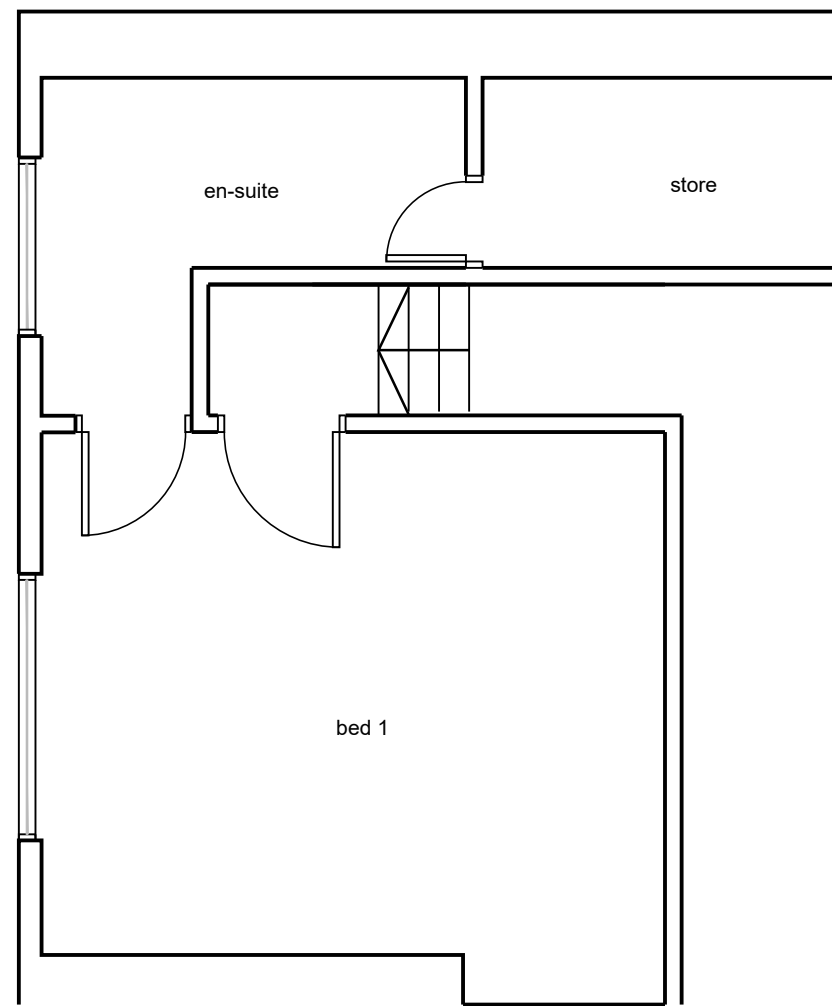



PROPOSED FIRST FLOOR PLAN

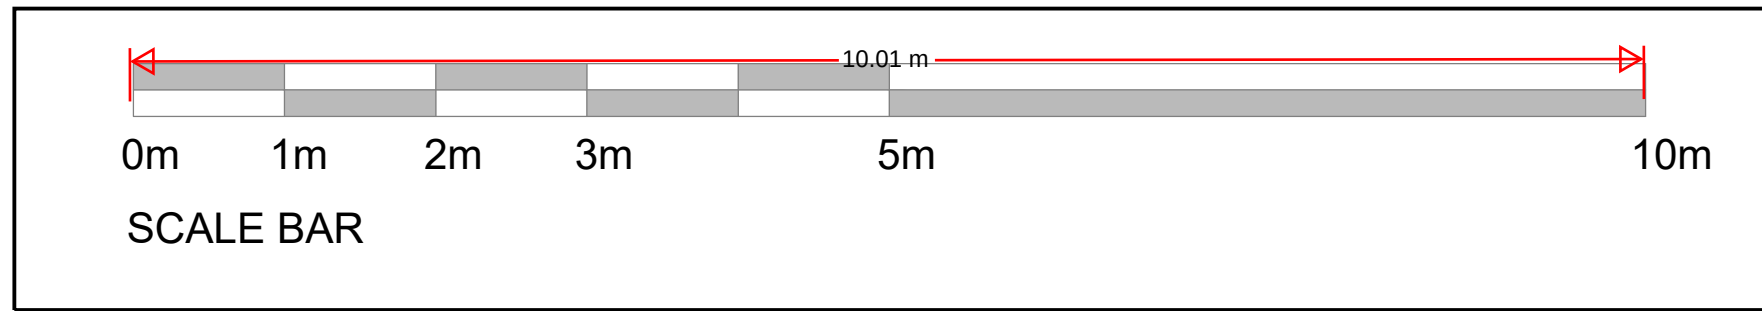

SITE LOCATION PLAN
@1:1250 SCALE

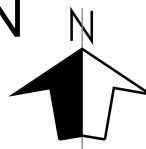

SITE BLOCK PLAN
@1:200 SCALE

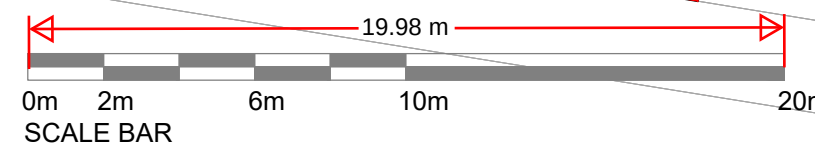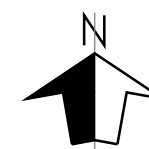

NOTES

- DO NOT SCALE FROM THIS DRAWING.
- ALL DIMENSIONS MUST BE CHECKED ON SITE.
- ALL RIGHTS RESERVED. NO REPRODUCTION IN ANY MATERIAL FORM IS PERMITTED WITHOUT CONSENT.
- THIS DRAWING IS COPYRIGHT OF KENT ARCHITECTURAL SERVICES.

client

MR DEAKIN

project

27 FAIRVIEW RD, ISTEAD RISE
GRAVESEND, KENT, DA13 9DP

title

PROPOSED FLOOR PLANS

scales

1:50 @A1

date

20.10.2023

drawn

mss

size

A1

drawing no.

FA-001-200

revision

P1