



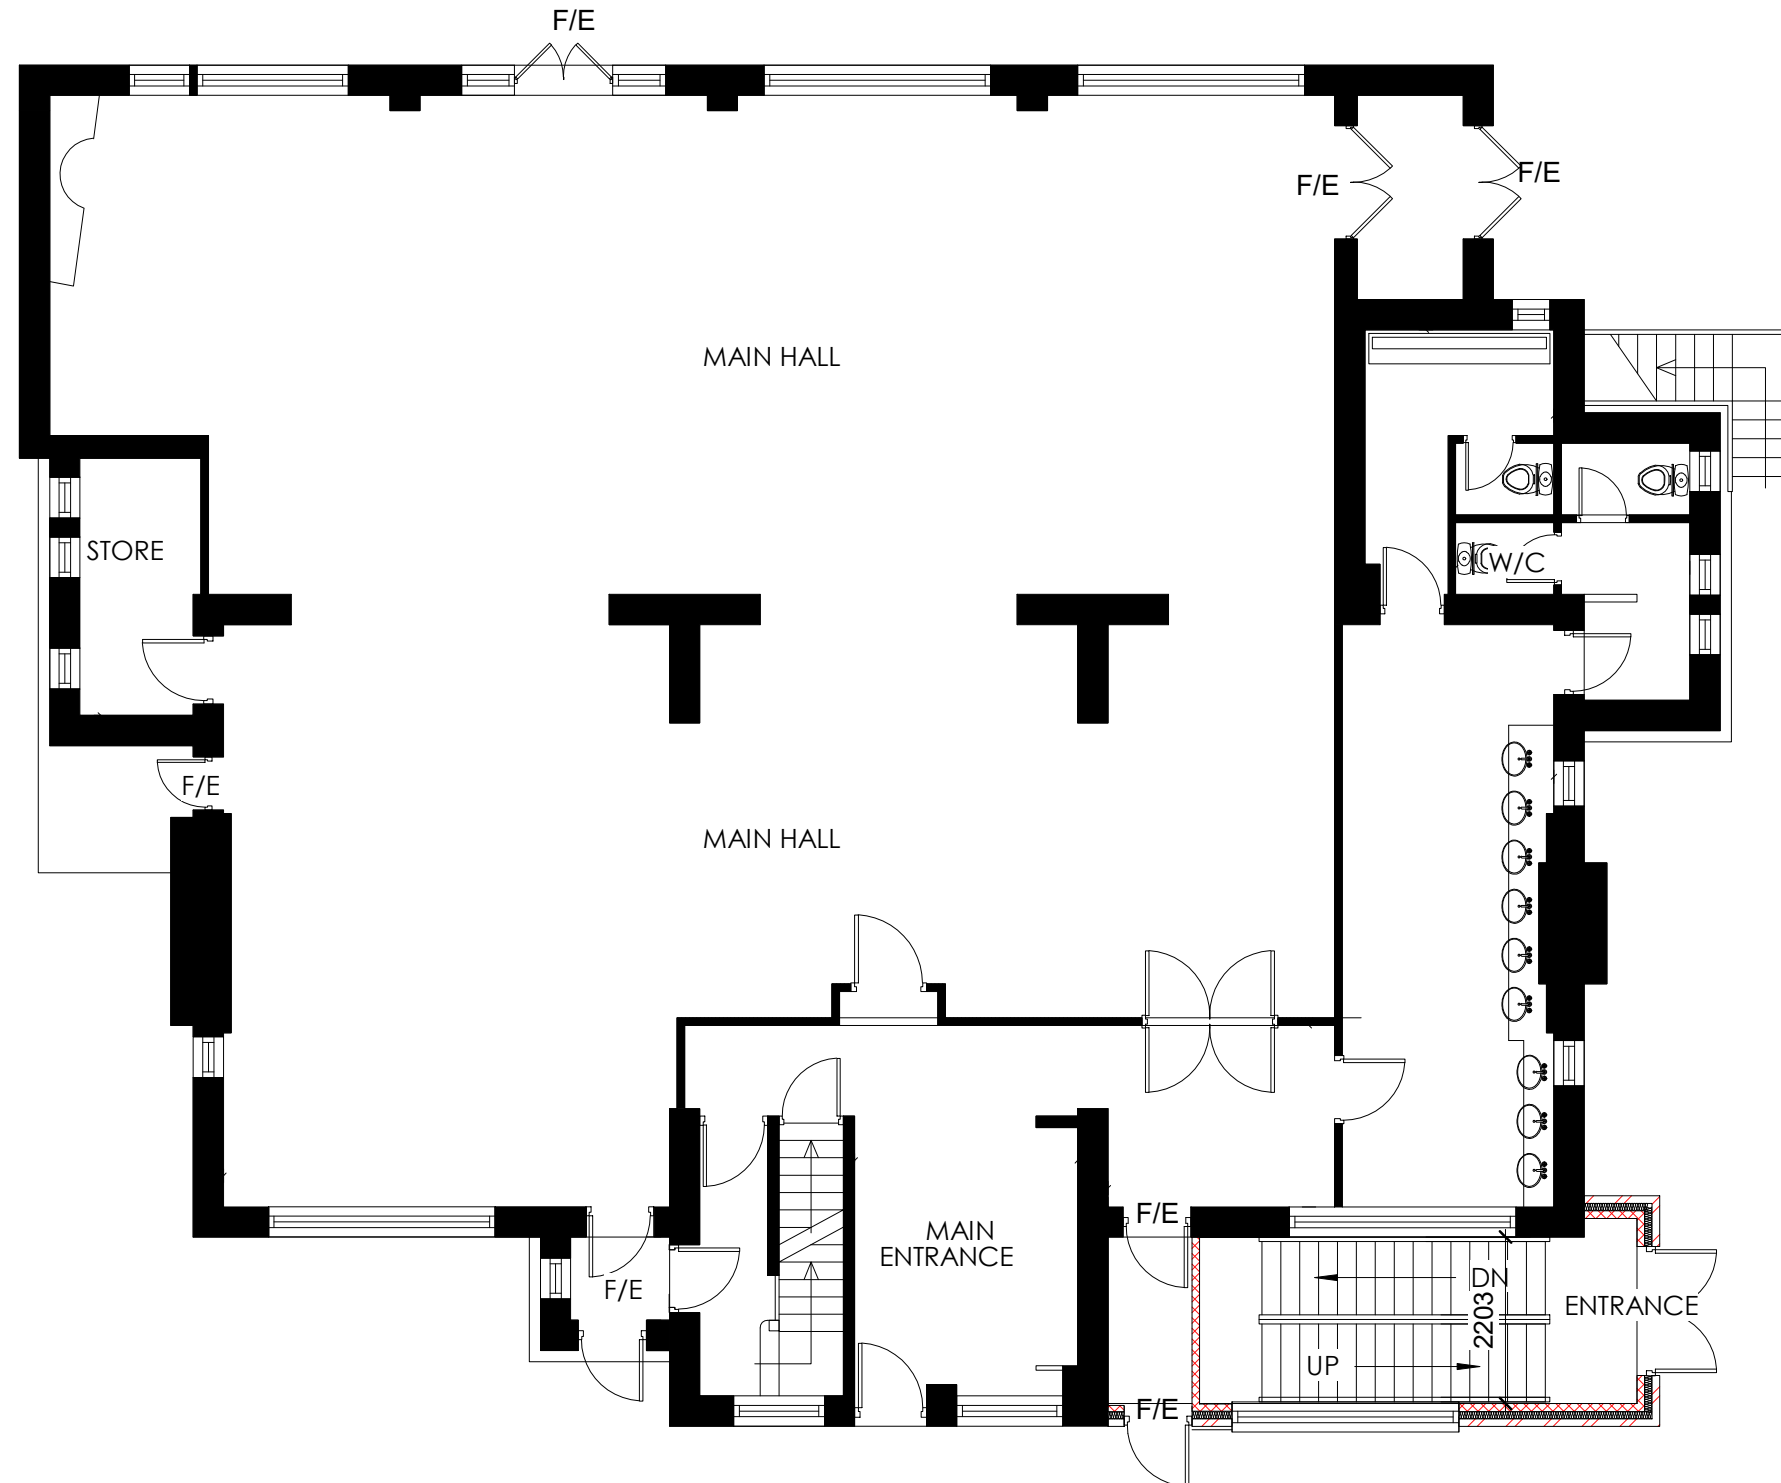

Proposed Ground Floor Plan
1 : 100

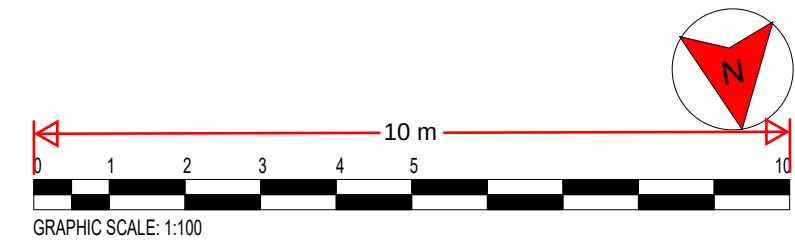

No	Description	Date	St Hilda's Way, Gravesend DA12 4AZ			Client	REF	REV
A	Amendments	02/04/2024	Proposed Ground Floor Plan			Gravesham Muslim Centre		A
						Date APR 2024	Sheet number REV A - PL/GMCEC/SD104	Scale (@ A3) 1 : 100
						Drawn MMK	Sanaa Designs Email - sanaadesigns@outlook.com Mobile - 07583 437570	
						Checked by TK		