


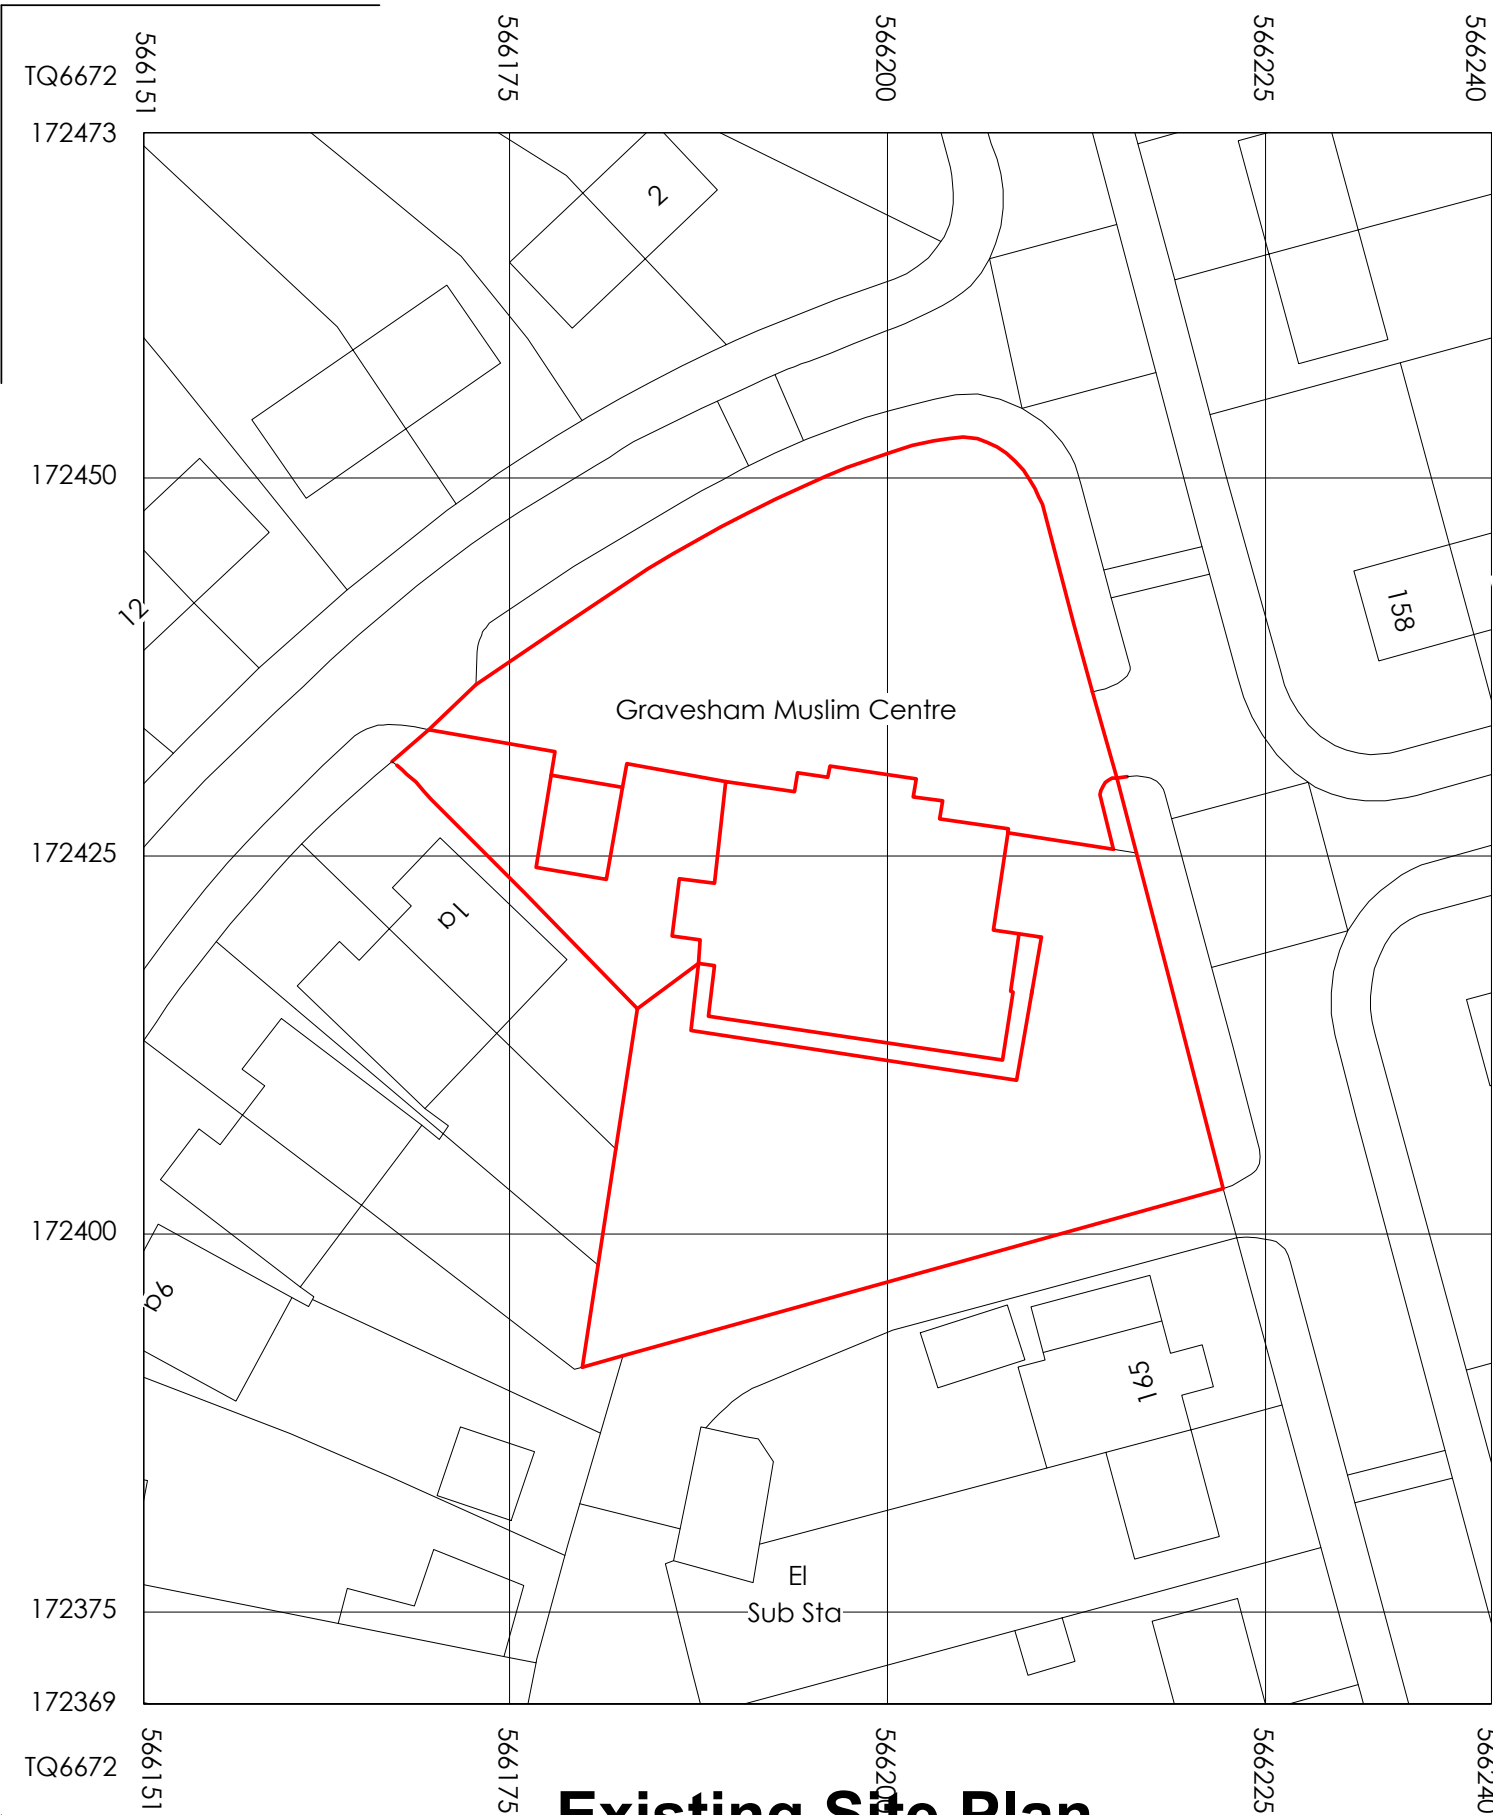


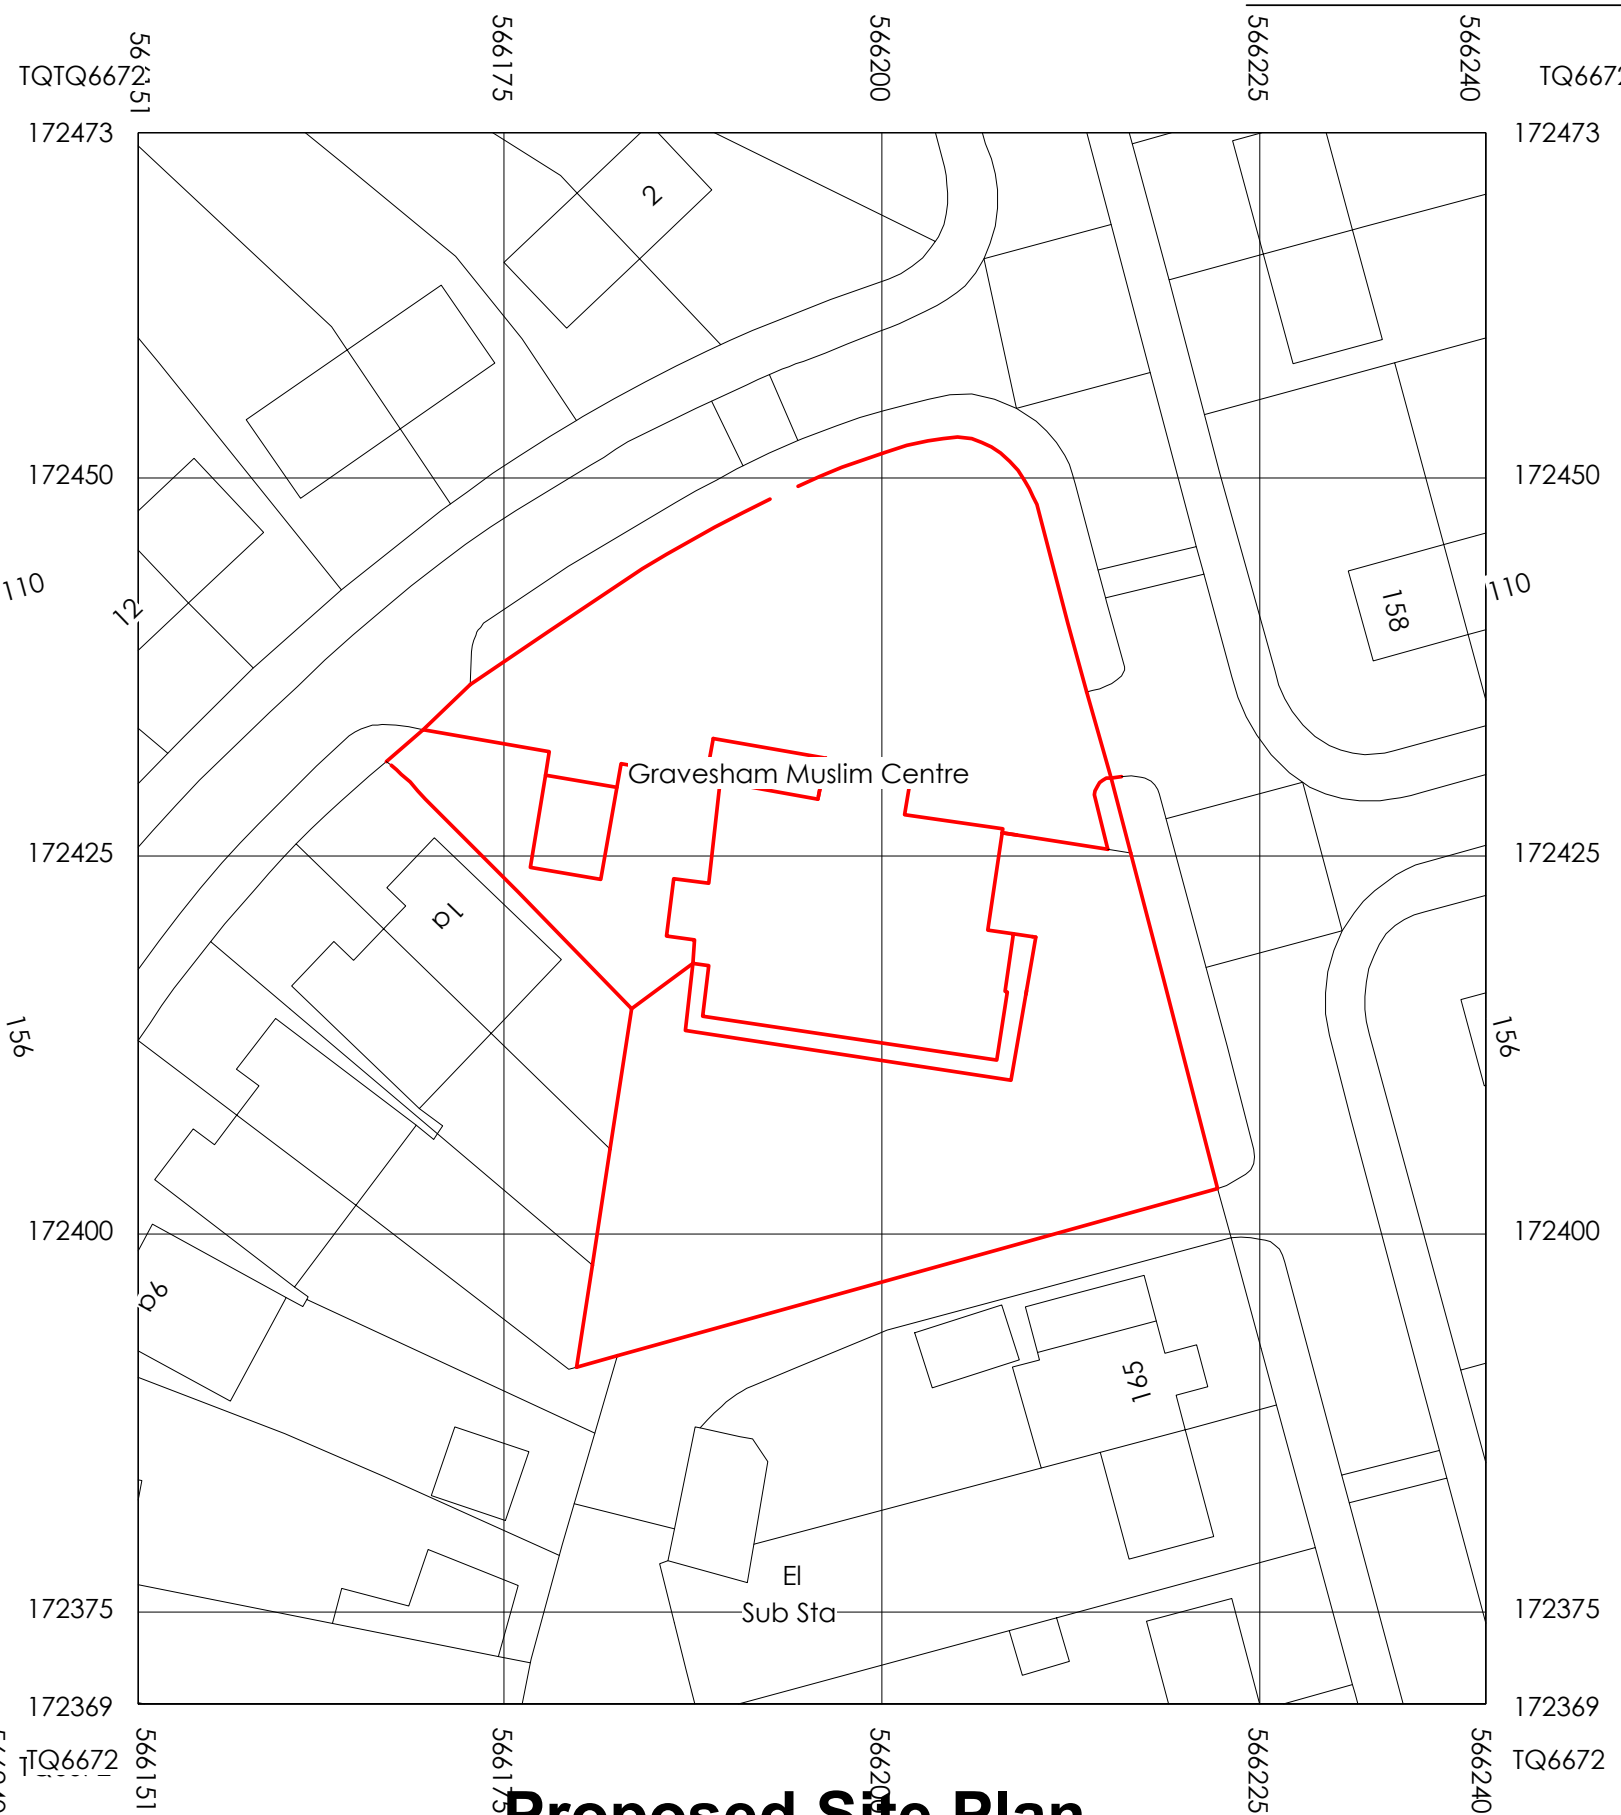

Existing Site Plan
1 : 500

 

Proposed Site Plan
1 : 500

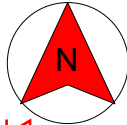

No	Description	Date
A	Amendments	02/04/2024

St Hilda's Way, Gravesend DA12 4AZ
Existing and Proposed Site Plan

Client	Gravesham Muslim Centre	REF	REV
Date	APR 2024	Sheet number	REV A - PL/GMCEC/SD107
Drawn	MMK	Scale (@ A3)	1 : 500
Checked by	TK	Sanaa Designs	Email - sanaadesigns@outlook.com Mobile - 07583 437570