
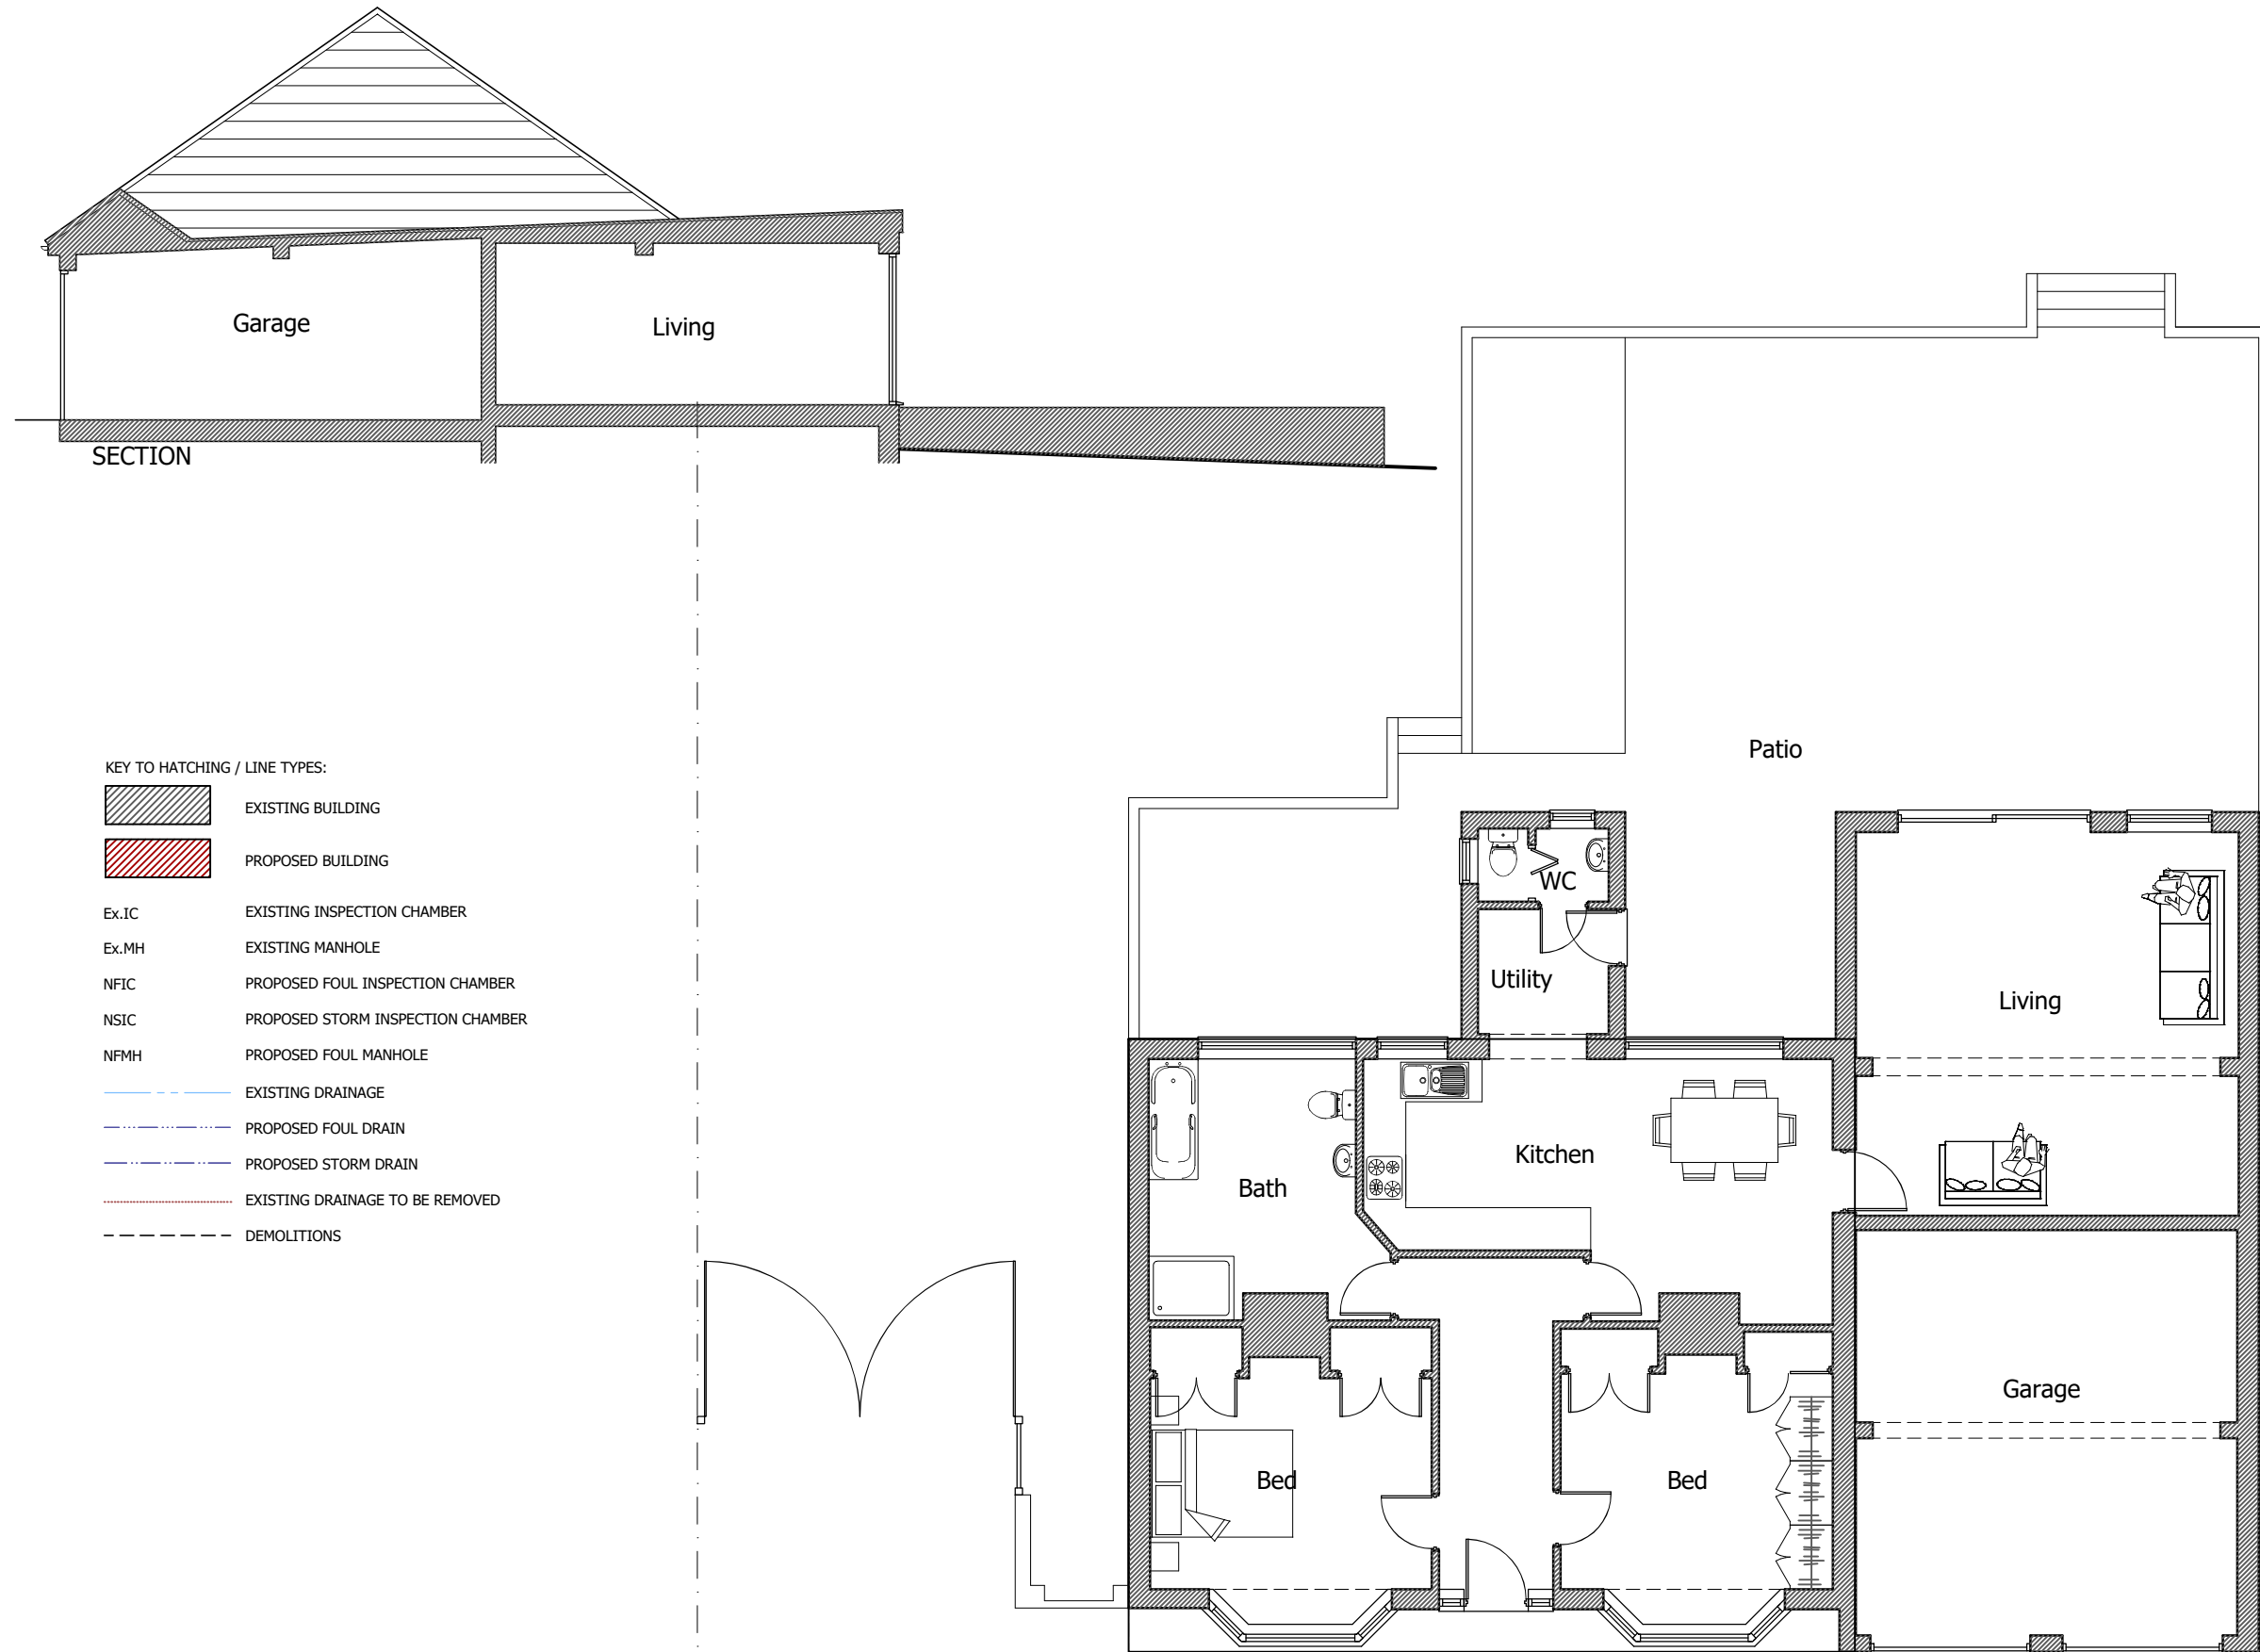


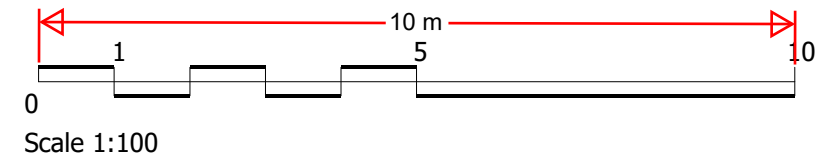

- KEY TO HATCHING / LINE TYPES:
- EXISTING BUILDING
 - PROPOSED BUILDING
 - Ex.IC EXISTING INSPECTION CHAMBER
 - Ex.MH EXISTING MANHOLE
 - NFIC PROPOSED FOUL INSPECTION CHAMBER
 - NSIC PROPOSED STORM INSPECTION CHAMBER
 - NFMH PROPOSED FOUL MANHOLE
 - EXISTING DRAINAGE
 - PROPOSED FOUL DRAIN
 - PROPOSED STORM DRAIN
 - EXISTING DRAINAGE TO BE REMOVED
 - DEMOLITIONS

Please note:
Drawings can be scaled for planning purposes only.
All dimensions to be checked on site. Drainage and services are to be checked and located prior to commencement of work

All work to be carried out in accordance with the building Regs. 2000 or any subsequent amendments and to the satisfaction of the local building control inspector

Proprietary components must be installed in strict accordance with the manufacturers instructions and details. Contractors are responsible for verifying component suitability for intended purpose.

Proposals are subject to structural engineers designs and approval.

client Mr & Mrs Green		Job No. 2023_36
project Alterations at Longmead, Foxendown Lane Meopham DA13 0AE		
drawing title Existing Floor Plan PLANNING DRAWINGS		Revision -
scale 1:100 @ A3	dwg No. 2336-PL01	date Dec 2023
MRW Design Ltd The Ridge Golf Club, Chartway Street Maidstone, Kent. ME17 3JB 07763463754 matthew@mrw-design.co.uk		