






FRONT ELEVATION

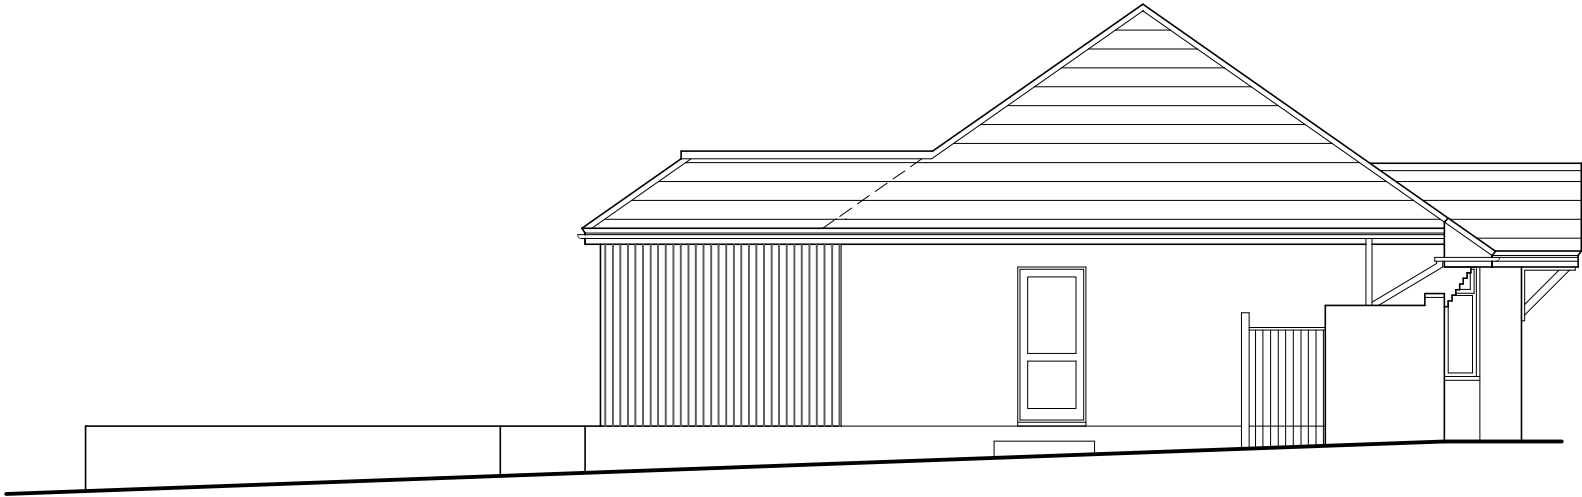


SIDE ELEVATION

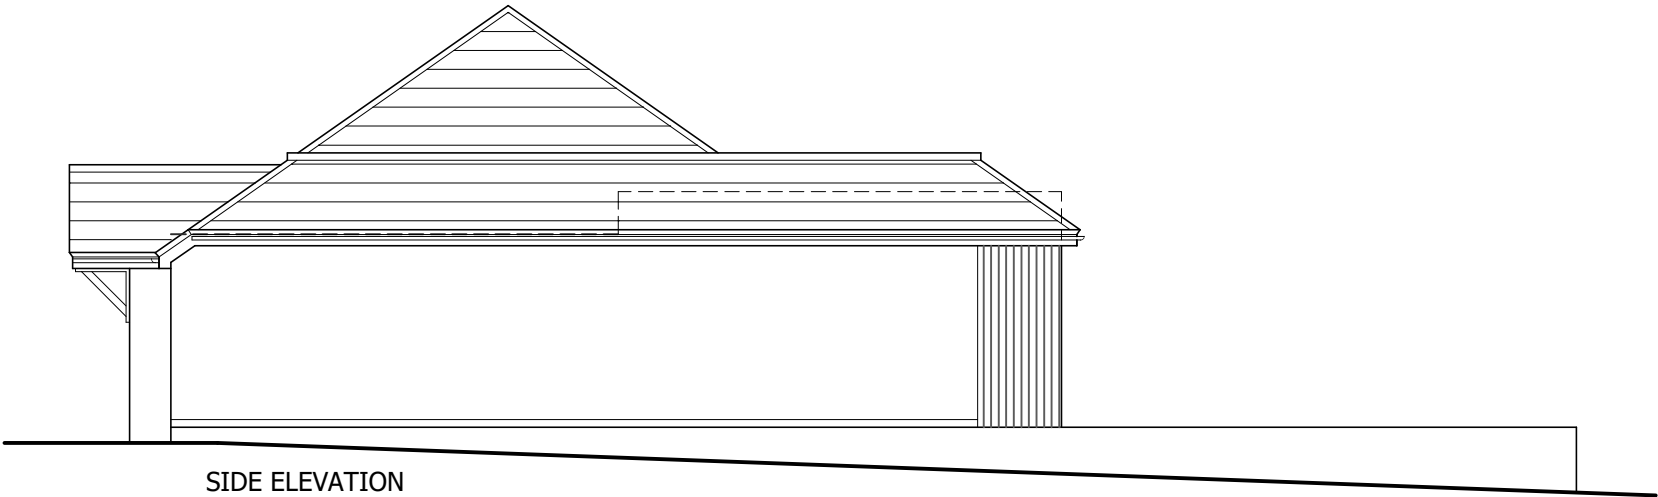

SIDE ELEVATION

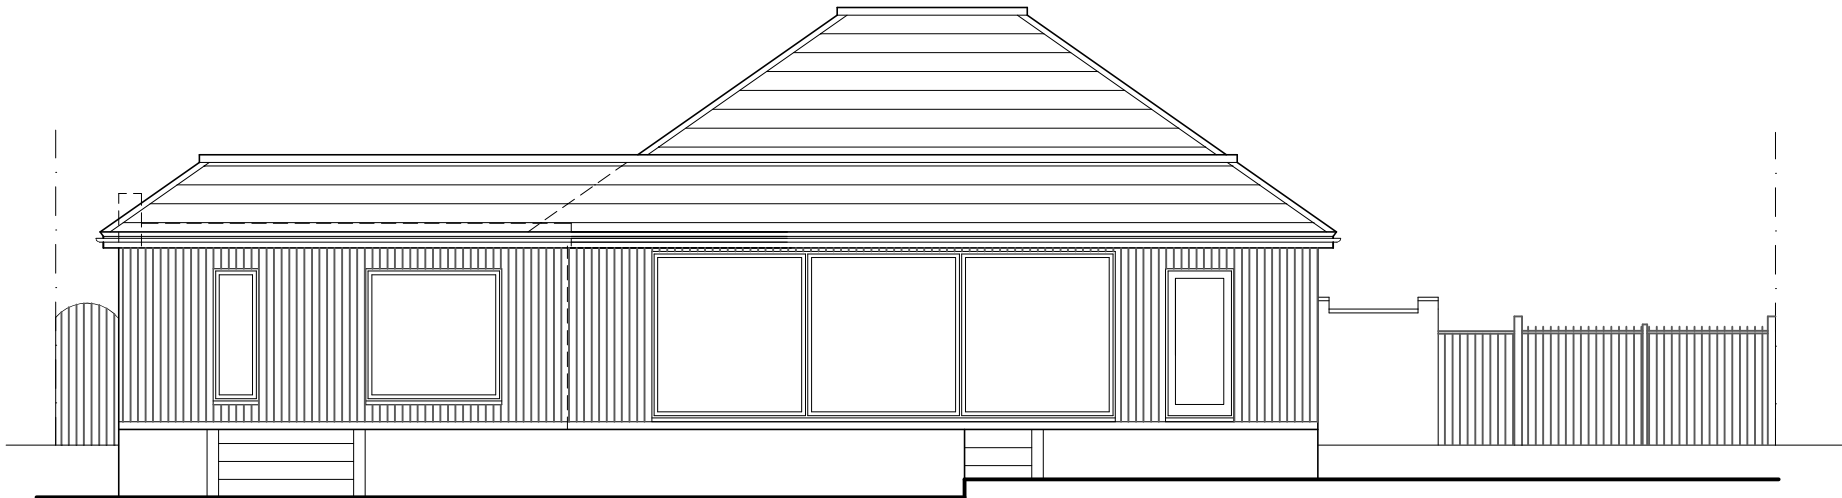

REAR ELEVATION

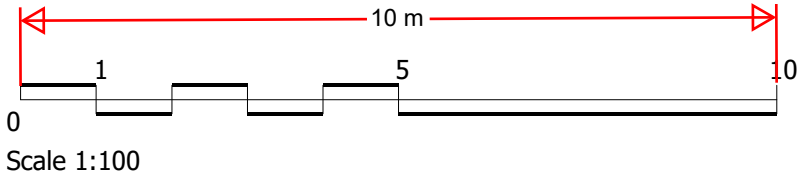

Scale 1:100



Please note:
Drawings can be scaled for planning purposes only.
All dimensions to be checked on site. Drainage and
services are to be checked and located prior to
commencement of work

All work to be carried out in accordance with the
building Regs. 2000 or any subsequent amendments
and to the satisfaction of the local building control
inspector

Proprietary components must be installed in strict
accordance with the manufacturers instructions and
details. Contractors are responsible for verifying
component suitability for intended purpose.

Proposals are subject to structural engineers designs
and approval.

A. 13.12.23 Revised to clients comments

client	Job No.	
Mr & Mrs Tomlin	2023_36	
project		
Alterations at		
Longmead, Foxendown Lane		
Meopham DA13 0AE		
drawing title	Revision	
Proposed Elevations	A	
PLANNING DRAWINGS		
scale	dwg No.	date
1:100 @ A3	2336-PL04	Dec 2023
MRW Design Ltd		
The Ridge Golf Club, Chartway Street		
Maidstone, Kent. ME17 3JB		
07763463754		
matthew@mrw-design.co.uk		

