
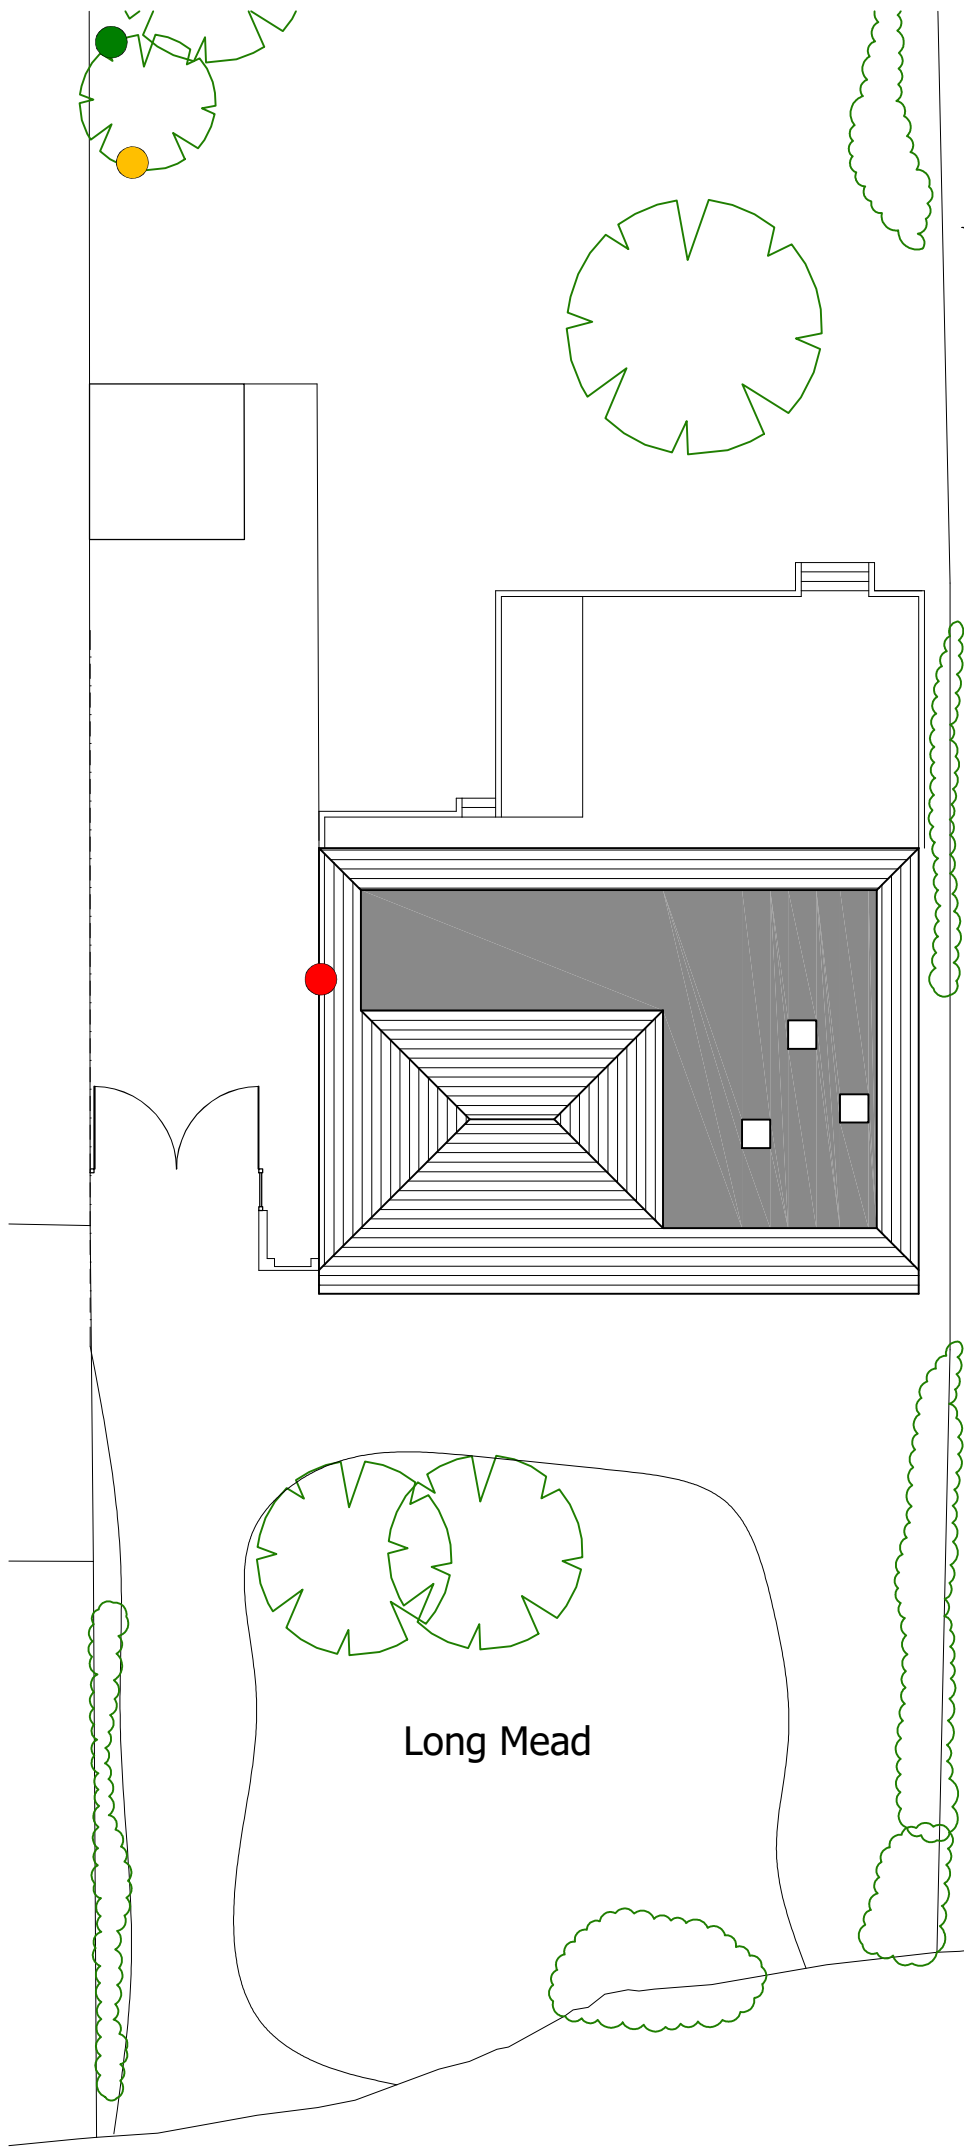


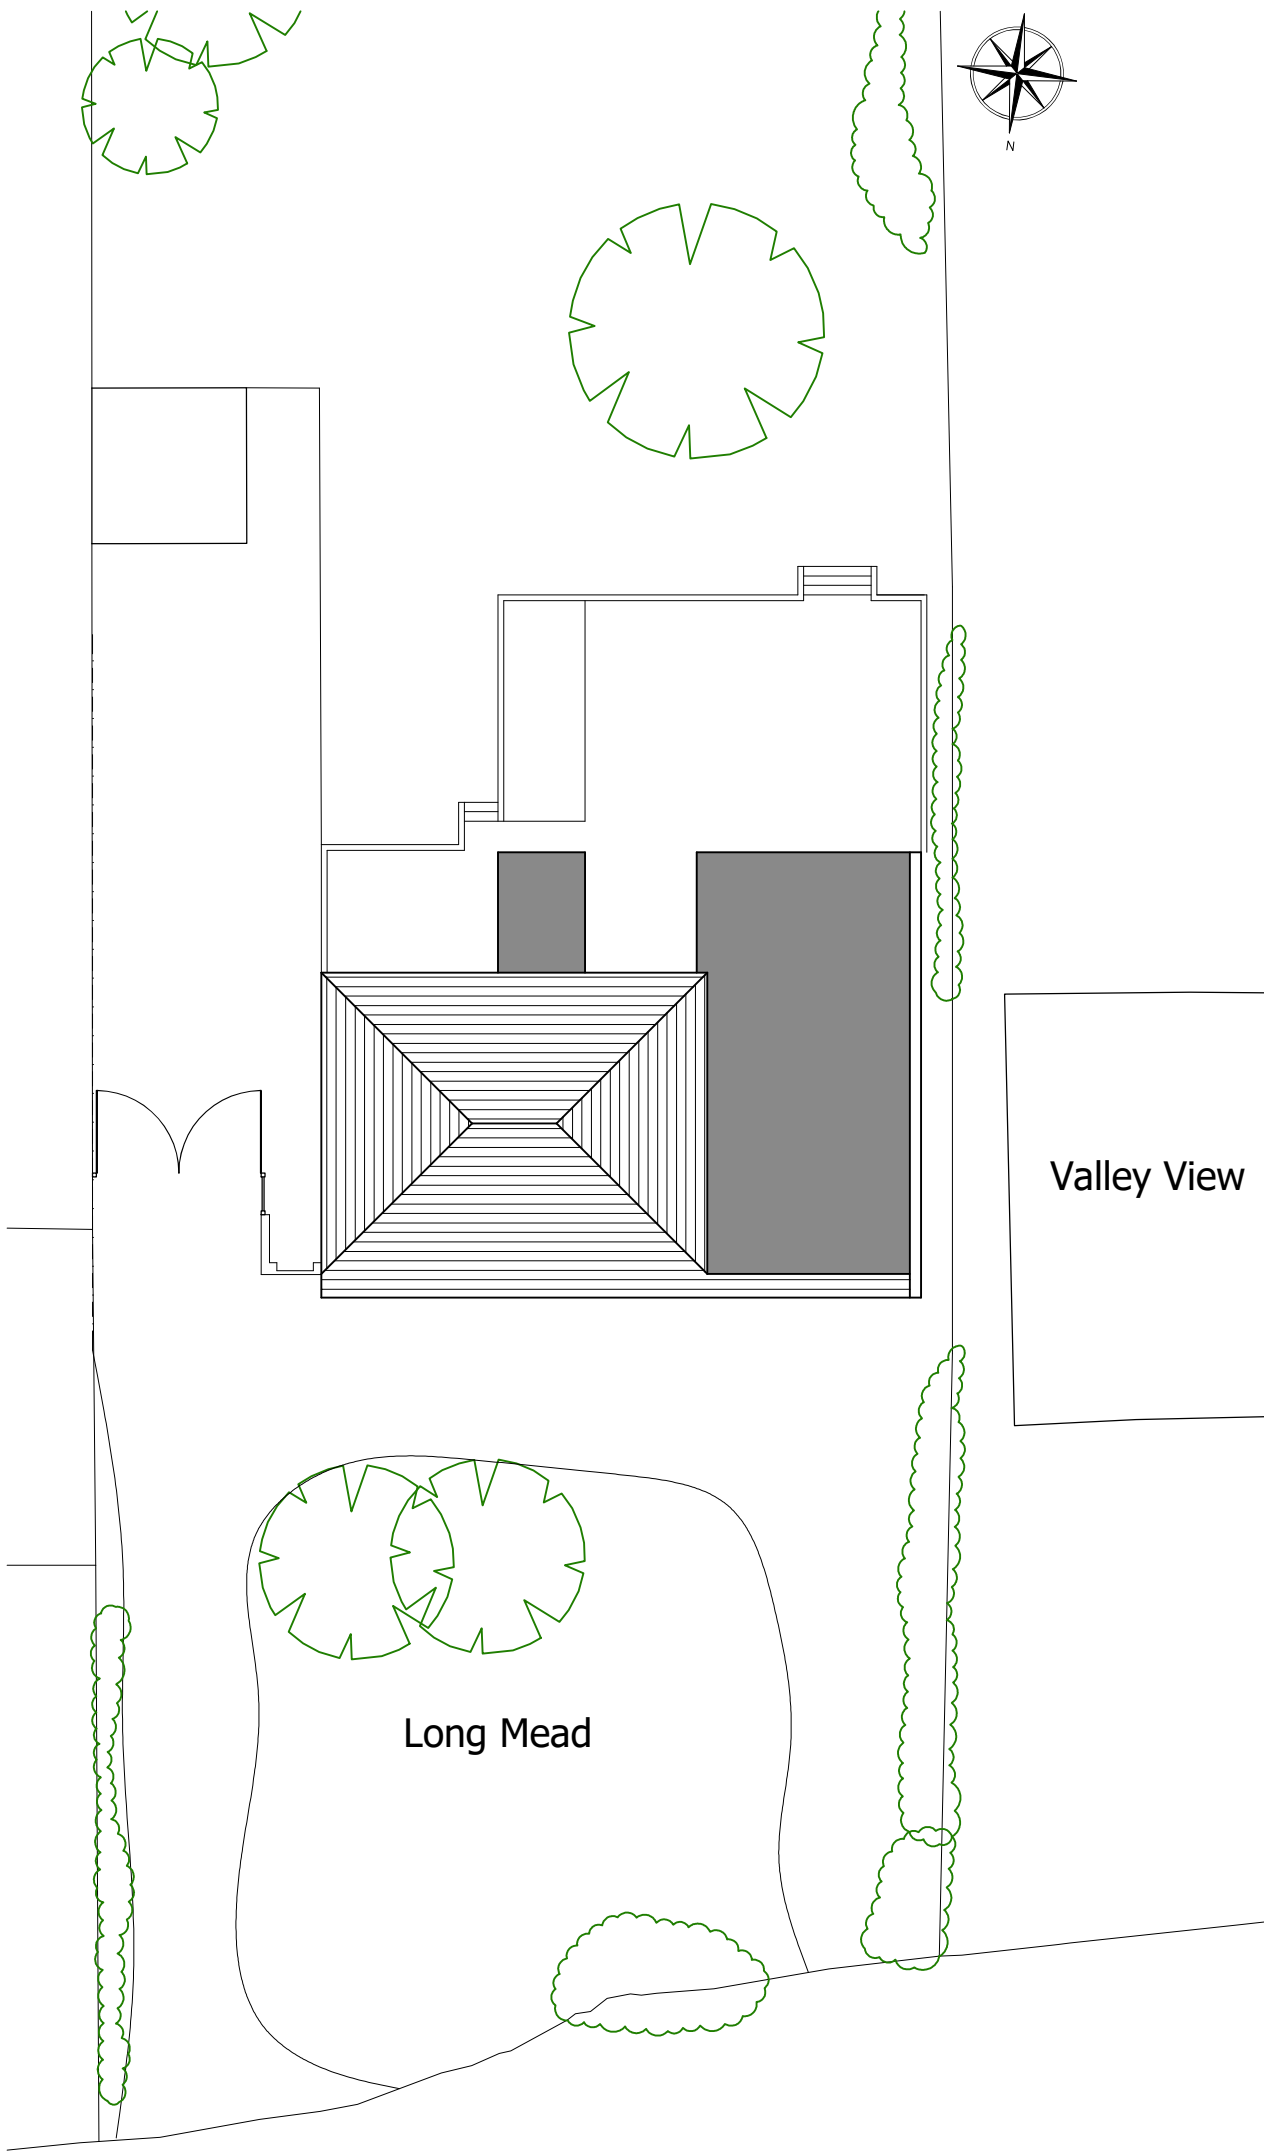

02020

Scale 1:200

N

●

Enhancement Measures
'swift bricks' S bricks1 will be integrated in the top course of block/brick work directly under the soffit, in shaded areas out of direct sunlight, away from windows and at a minimum of 5m off the ground with no obstruction in front (no tree, ladder, aerial). It should be noted that these S bricks are known to also offer nesting opportunities for small birds such as sparrows.

●

'Build-in WoodStone Bat Box'2 will be integrated in a wall, at a height of at least two metres, with no artificial light onto it.

●

Log piles will be created on site.

●

Hedgehog nesting box to be installed.

●

Bug hotels built to woodlands trust specification

●

Any close board fencing are to be installed around the new development, 13 x 13 cm holes will be cut into the base of the fences (one per garden) to allow greater permeability across the site to benefit ground-based terrestrial animals (such as hedgehog).

Please note:
Drawings can be scaled for planning purposes only. All dimensions to be checked on site. Drainage and services are to be checked and located prior to commencement of work

All work to be carried out in accordance with the building Regs. 2000 or any subsequent amendments and to the satisfaction of the local building control inspector

Proprietary components must be installed in strict accordance with the manufacturers instructions and details. Contractors are responsible for verifying component suitability for intended purpose.

Proposals are subject to structural engineers designs and approval.

A. 13.12.23 Revised to clients comments

client	Mr & Mrs Tomlin	Job No.	2023_36
project	Alterations at Longmead, Foxendown Lane Meopham DA13 0AE		
drawing title	Site Plans	Revision	A
scale	1:200 @ A3	dwg No.	2336-PL05
		date	Dec 2023

MRW Design Ltd
The Ridge Golf Club, Chartway Street
Maidstone, Kent. ME17 3JB
07763463754
matthew@mrw-design.co.uk

MRW