


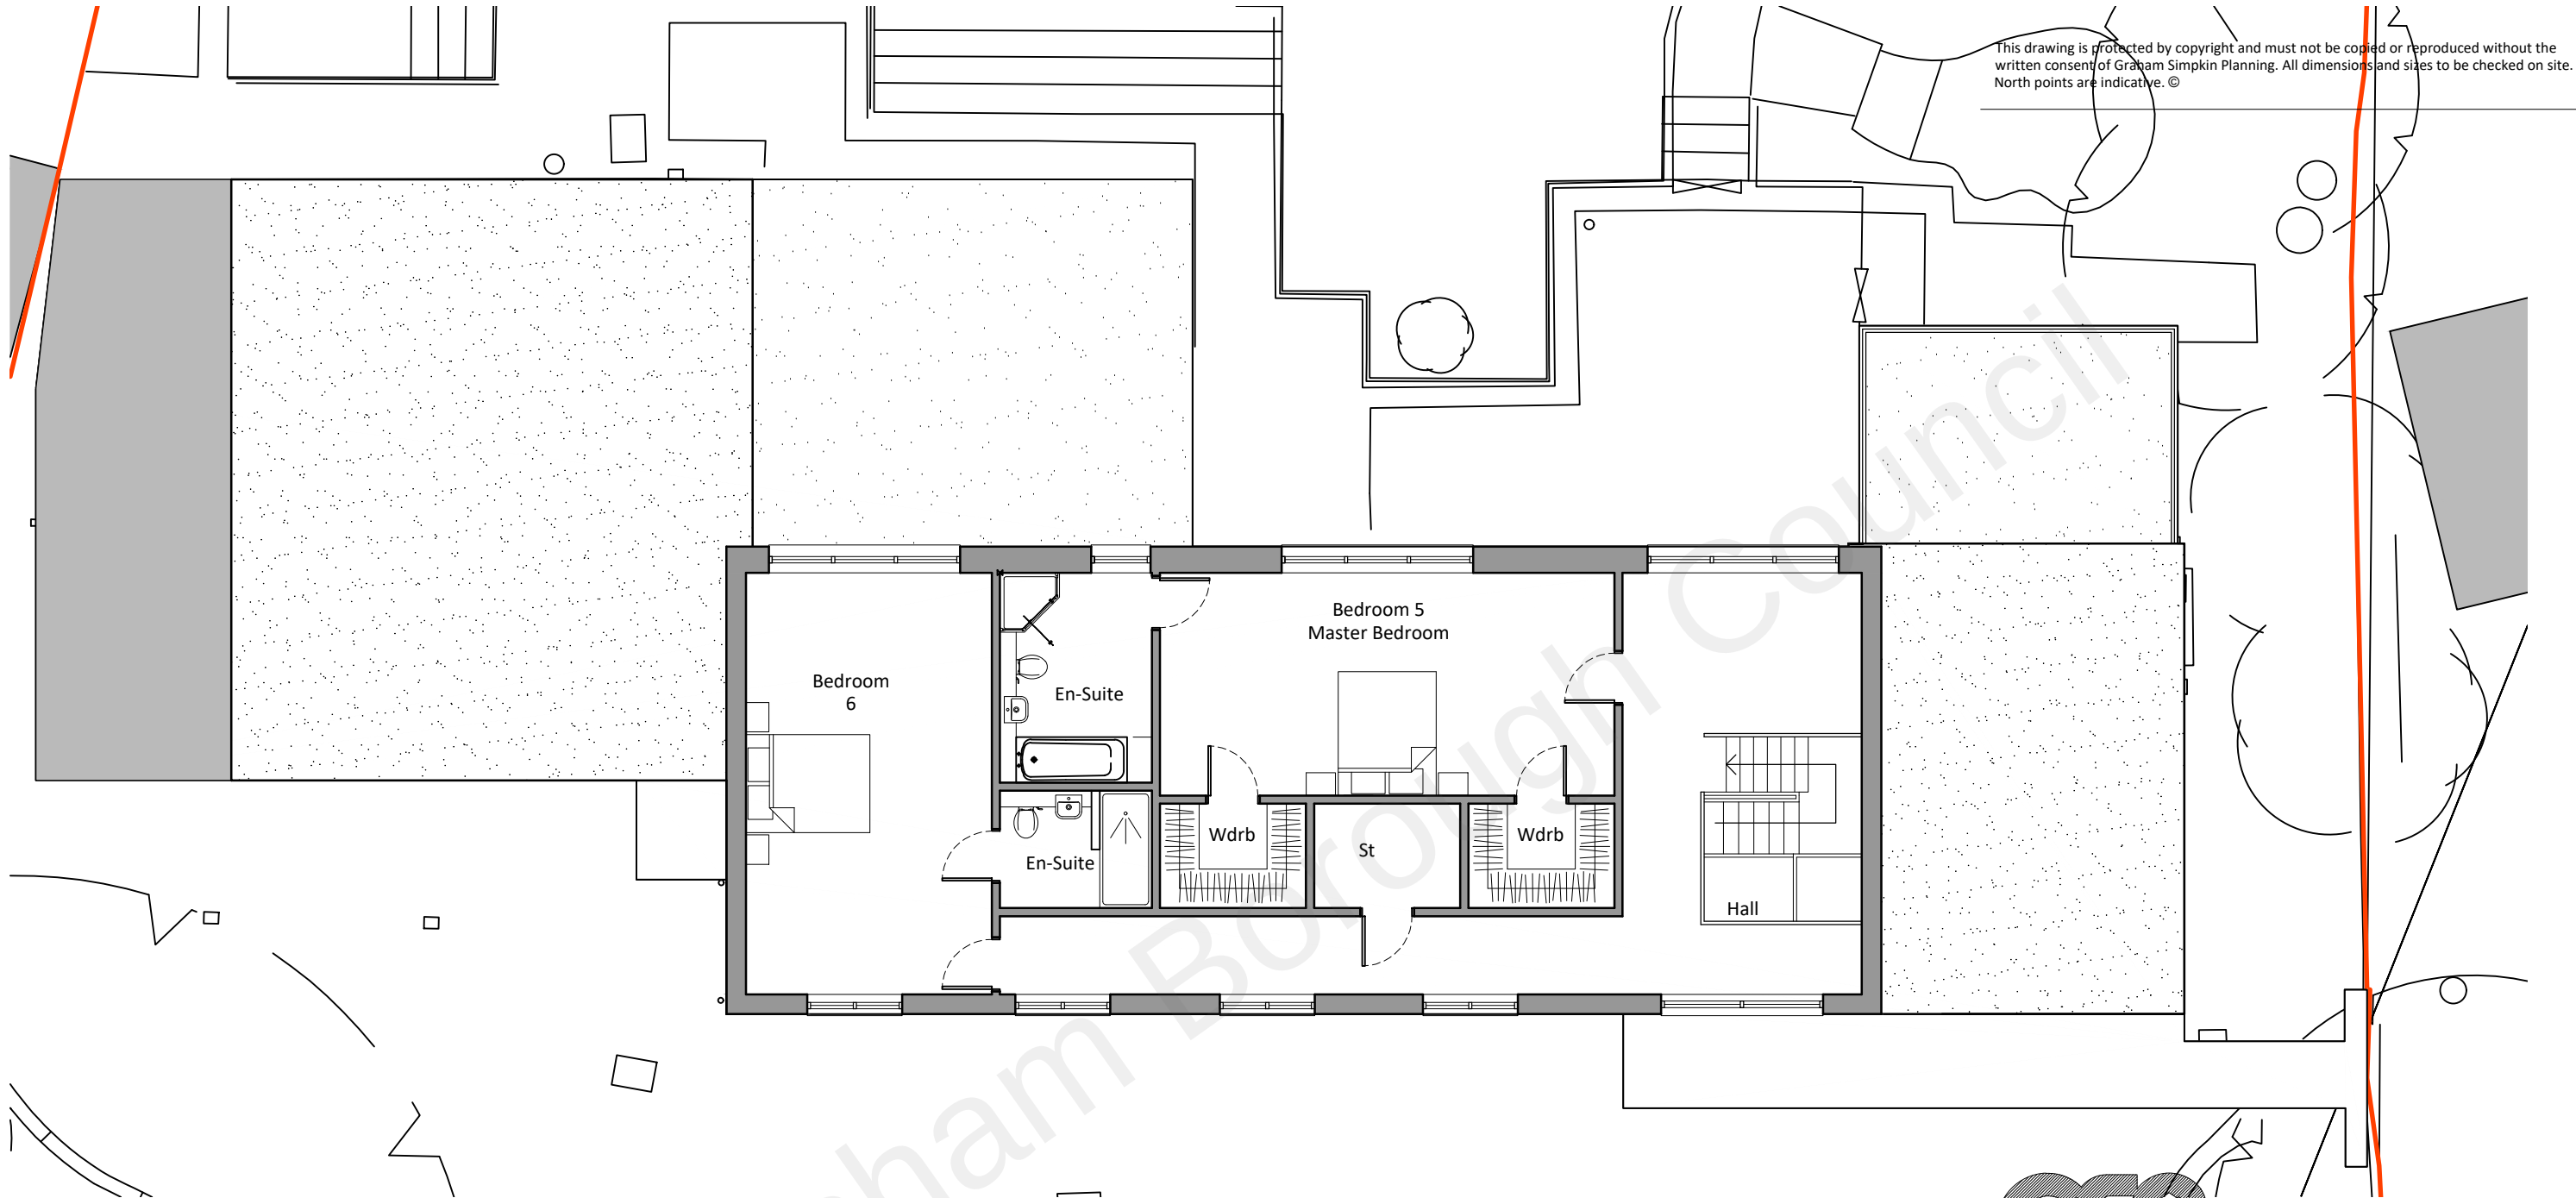

Proposed Second Floor Plan
1:100

GSP
Graham Simpkin Planning

2 The Parade, Ash Road, Hartley
Longfield, Kent DA3 8BG
Tel: 01474 703705
www.grahamsimpkinplanning.co.uk
Email: webmail@grahamsimpkinplanning.co.uk

Project Title Long Acre, Pear Tree Lane, Shorne, Kent DA12 3JT		Job No 3569
Drawing Title LDC Upward Extension Proposed Second Floor Plan		Drawing No 15
		Revision -
Date 04.07.2022		Checked by SC
Scale 1:100 @ A3		Note

0123456

1:100metres

N