


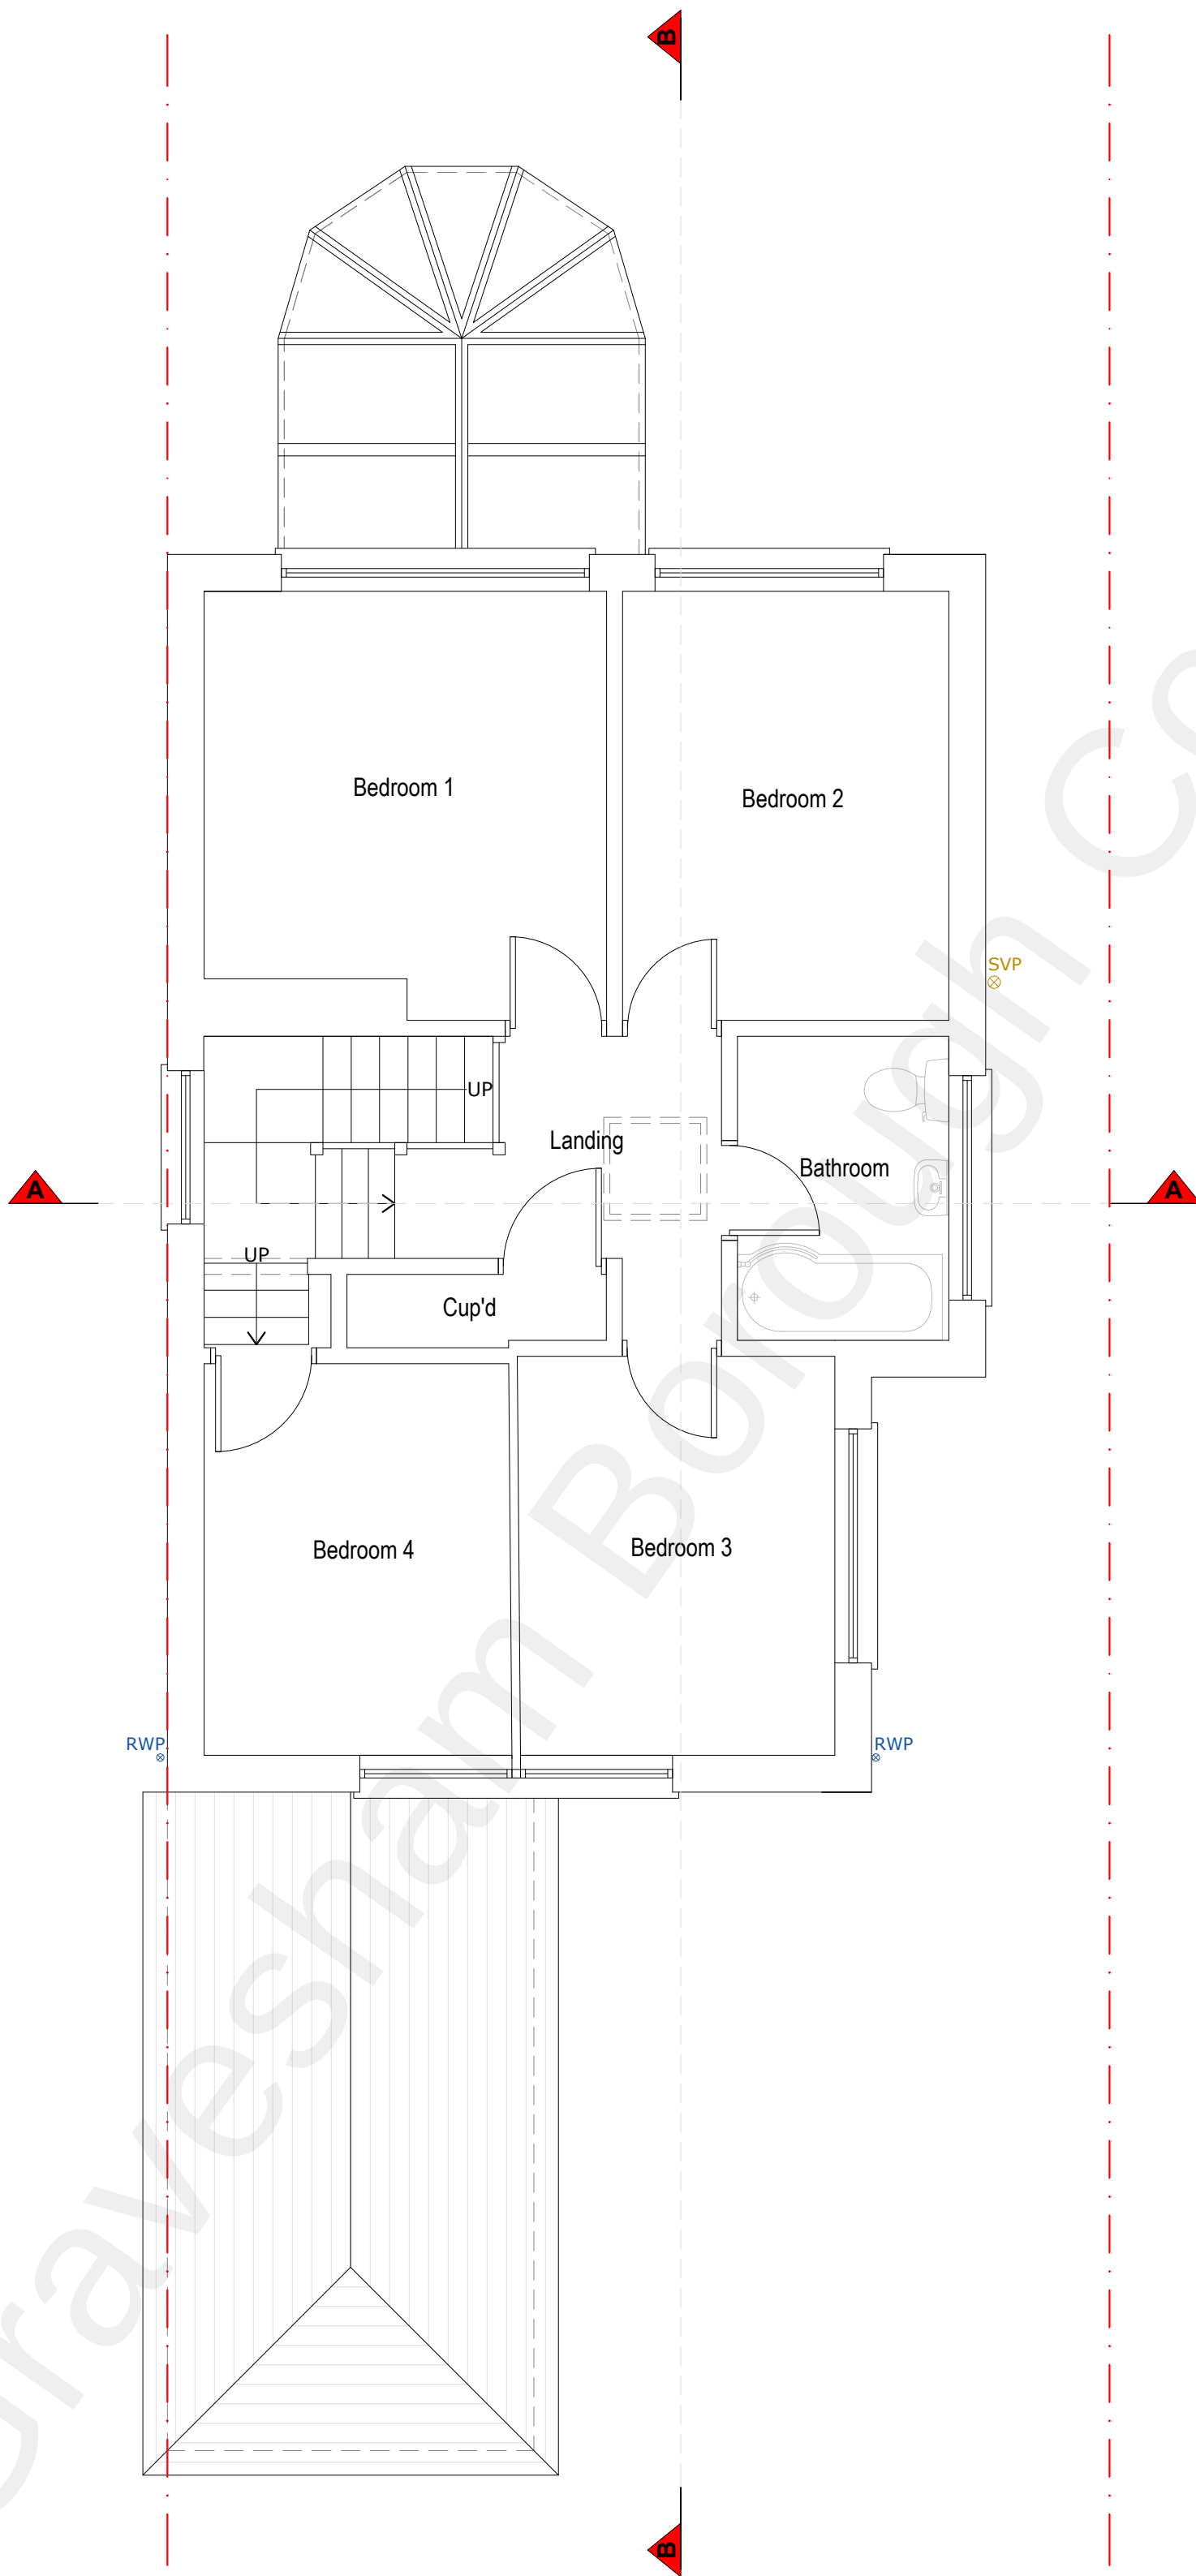

Existing First Floor Plan

Copyright in the design and this drawing is the property of RESI.

Reproduction in whole or in part is forbidden without written sanction of RESI.

All dimensions to be cross-checked on site prior to completing a Planning, structural engineering, the party wall process and construction.

Print to scale (as actual size)

NOTES

Existing first floor area ca. 54.47 m<sup>2</sup>

GENERAL KEYS

- Boundary line
- Existing walls

| REV | DESCRIPTION       | DRN        | CHK        |
|-----|-------------------|------------|------------|
| PP3 | PLANNING DRAWINGS | MW         | FD         |
|     |                   | 29.05.2022 | 29.05.2022 |



Job Title  
Loft conversion at  
42a Hollybush Road, DA12 5QQ

Drawing Status  
Planning Drawings

Client  
Mohamed Elkhoul

Drawing Title  
Existing First Floor Plan

|                                |               |
|--------------------------------|---------------|
| Scale<br>1/50 @ A2, 1/100 @ A4 | Drawn<br>MW   |
| Date<br>June 22                | Checked<br>FD |

Drawing No.  
22-0650 - 04

