

Copyright in the design and this drawing is the property of RESI.

Reproduction in whole or in part is forbidden without written sanction of RESI.

All dimensions to be cross-checked on site prior to completing a Planning, structural engineering, the party wall process and construction.

Print to scale (as actual size)

NOTES

Proposed first floor area ca. 54.47 m<sup>2</sup>

- GENERAL KEYS
- Boundary line
  - Existing walls
  - Existing removed
  - Proposed walls
  - Proposed Rooflight

| REV | DESCRIPTION       | DRN        | CHK        |
|-----|-------------------|------------|------------|
| PP3 | PLANNING DRAWINGS | MW         | FD         |
|     |                   | 29.05.2022 | 29.05.2022 |



Job Title  
Loft conversion at  
42a Hollybush Road, DA12 5QQ

Drawing Status  
Planning Drawings

Client  
Mohamed Elkhoul

Drawing Title  
Proposed First Floor Plan


Scale  
1/50 @ A2, 1/100 @ A4

Date  
June 22

Drawn  
MW

Checked  
FD

Drawing No.  
22-0650 - 05

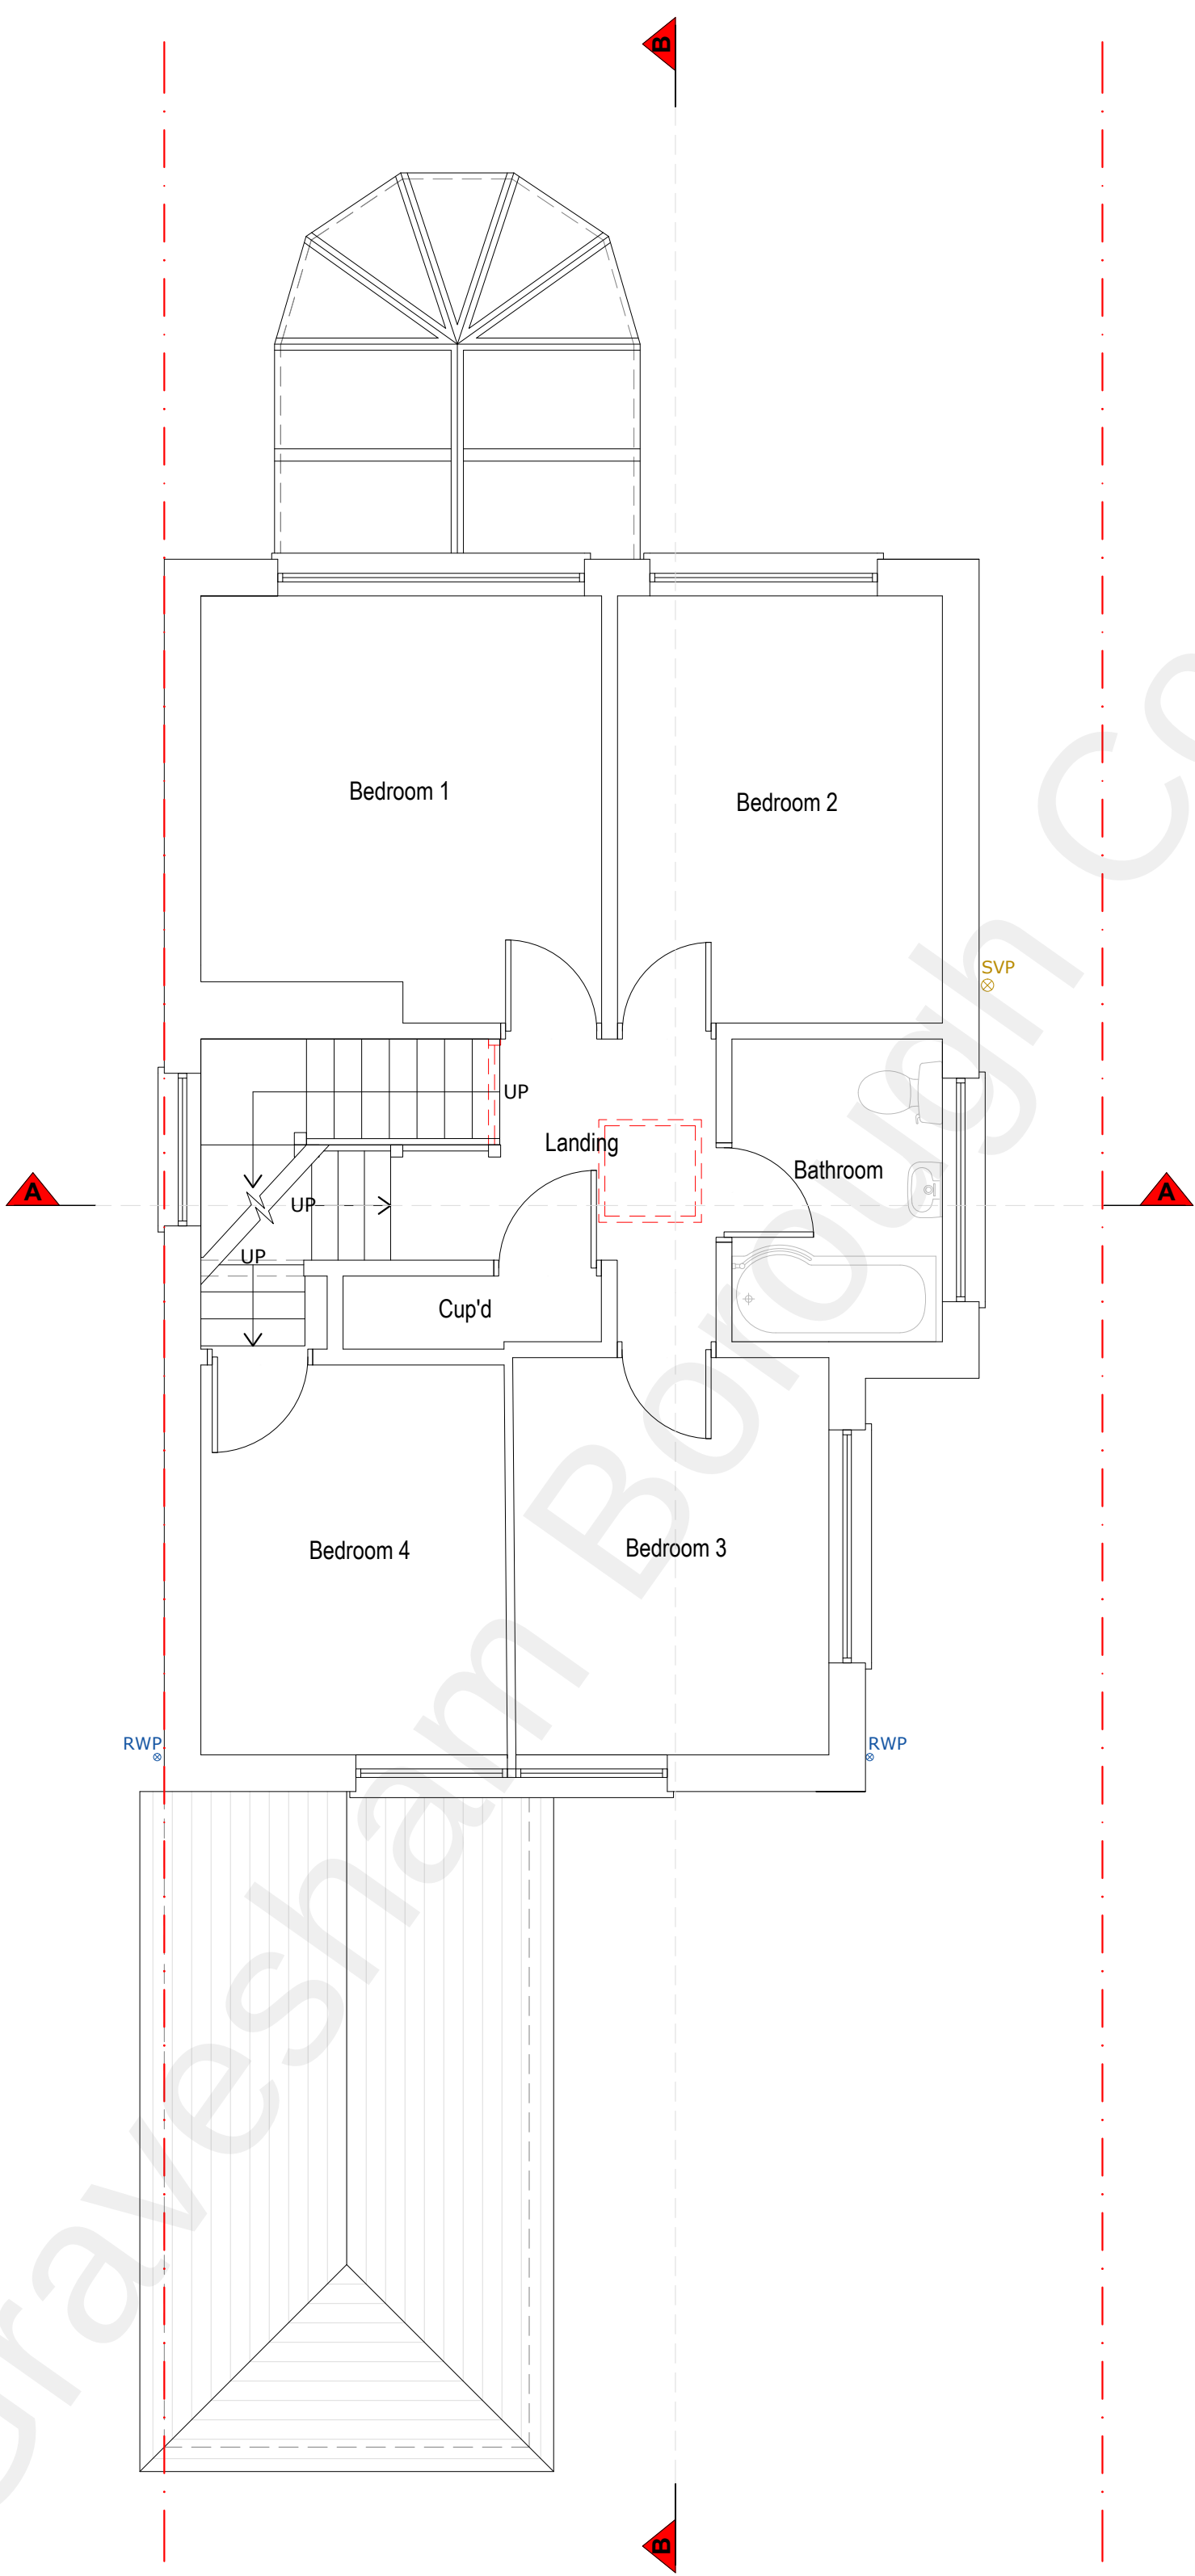

Proposed First Floor Plan

