


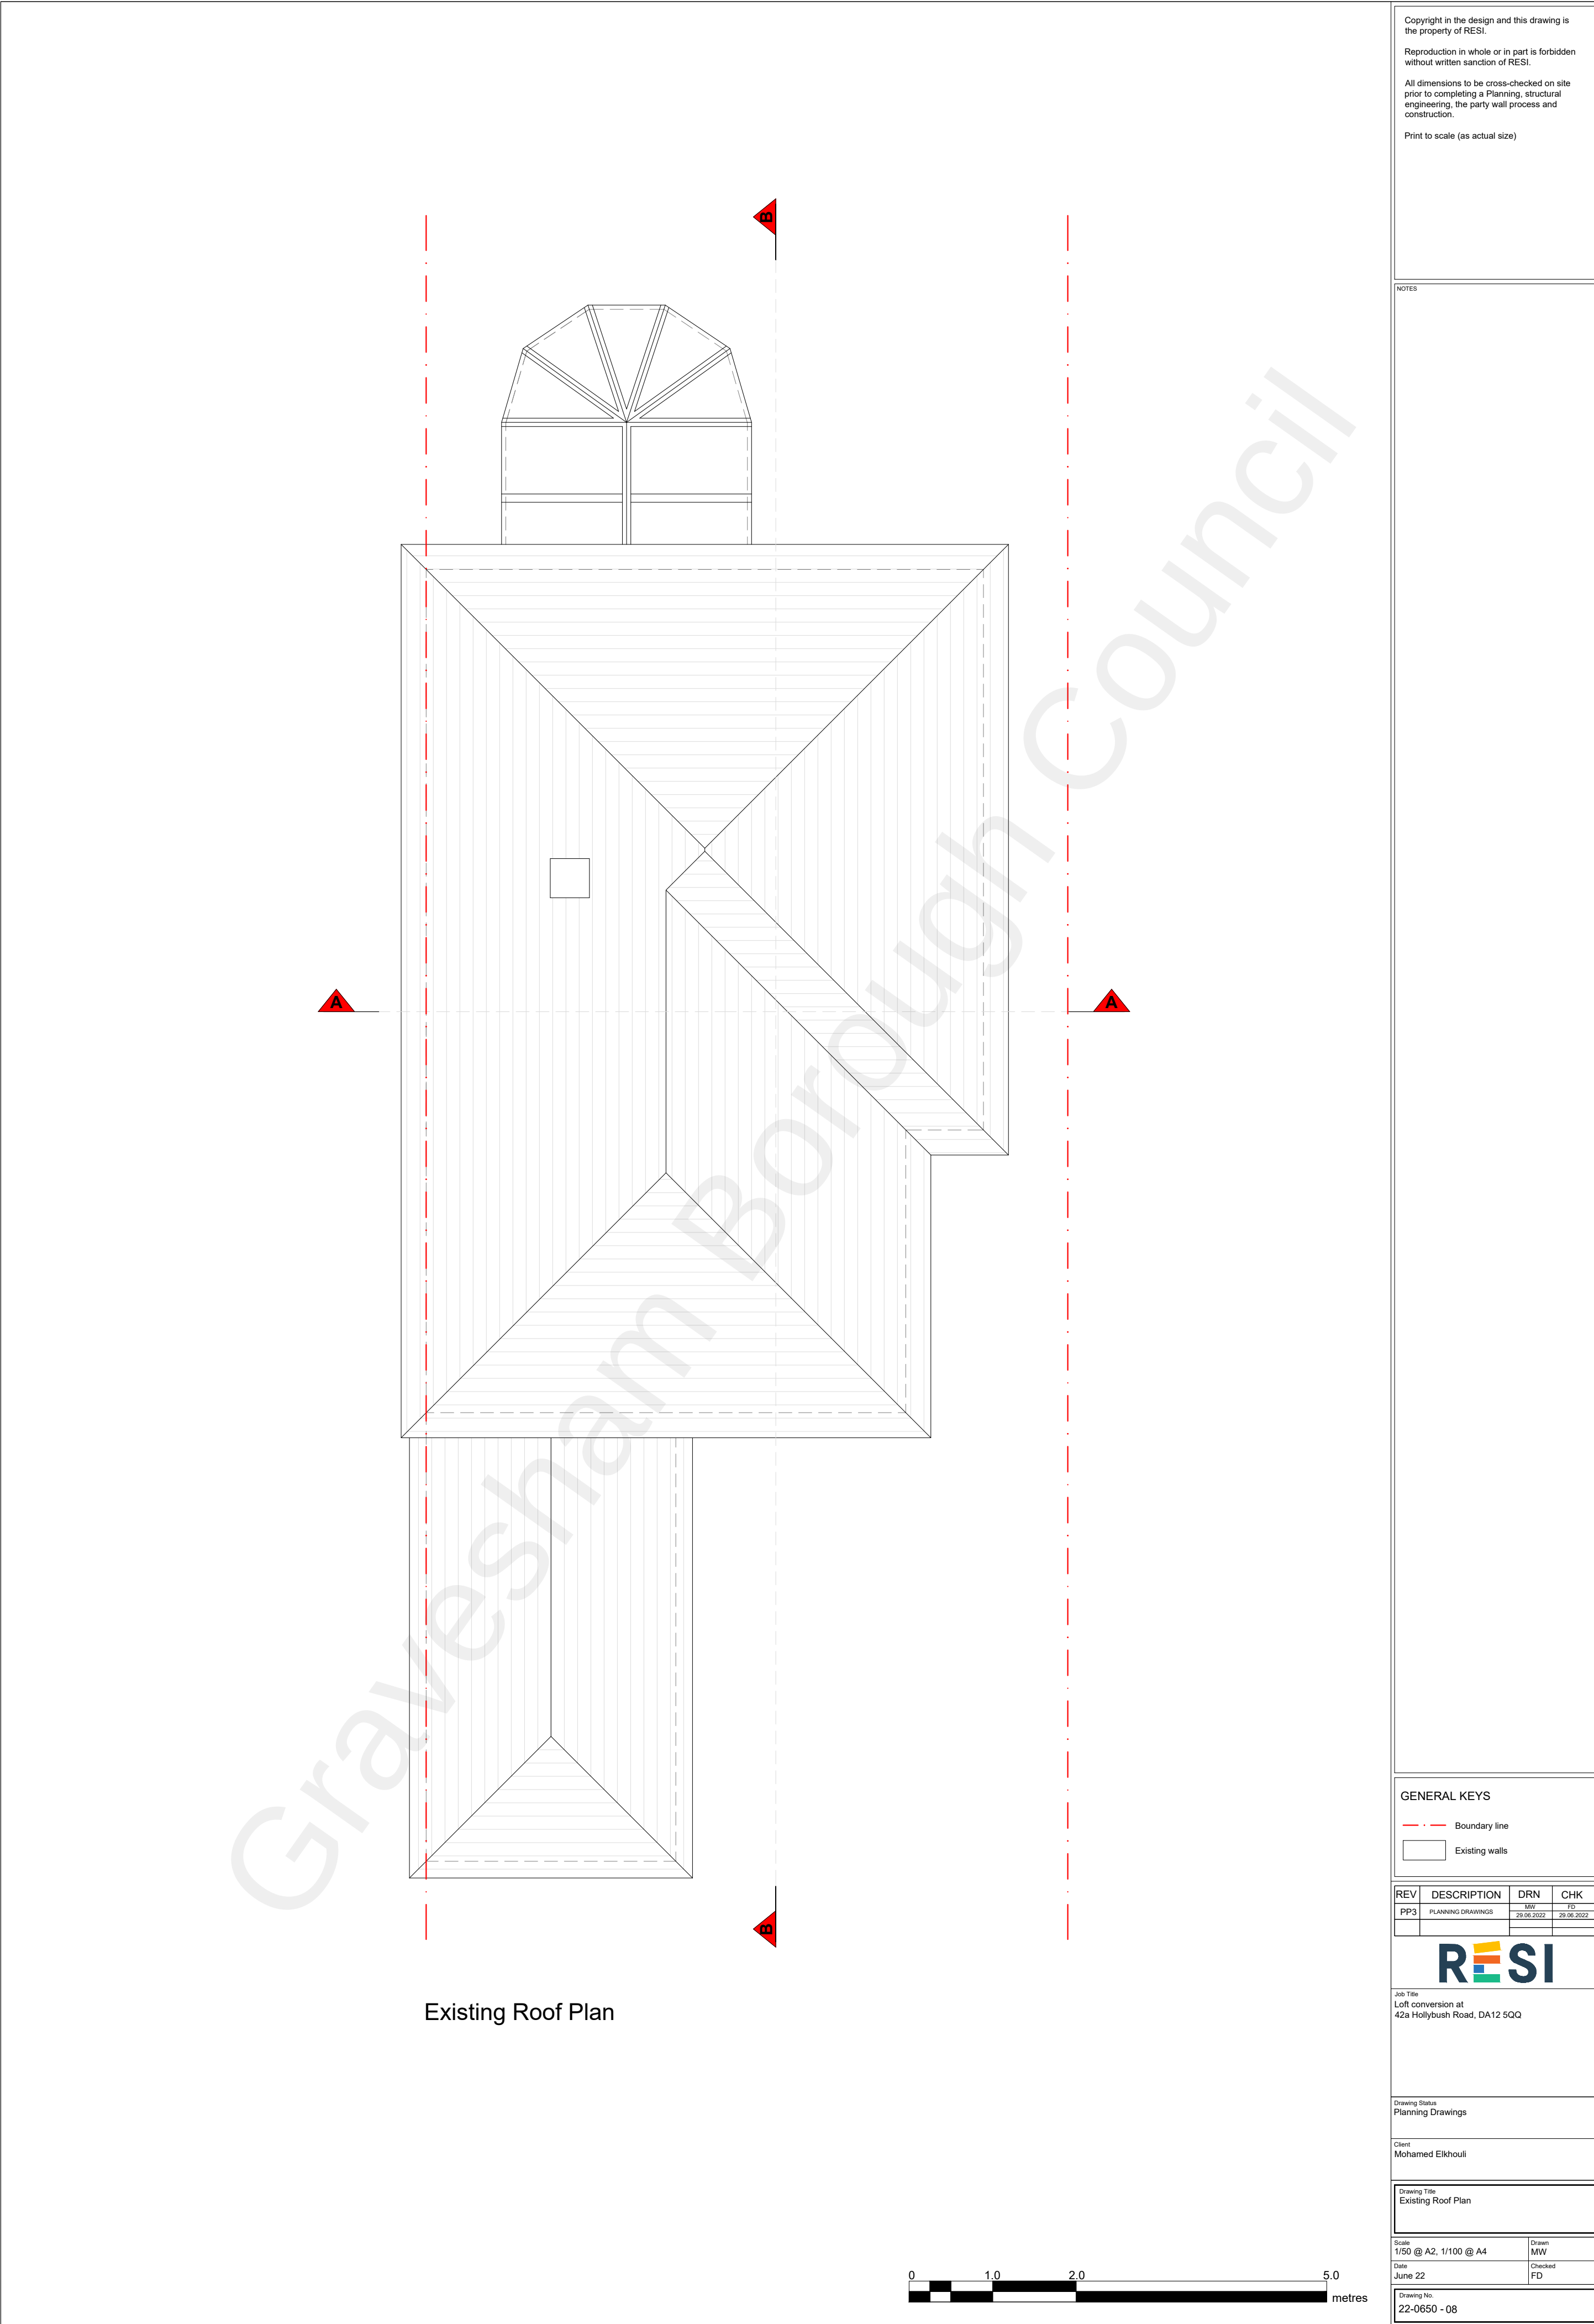

Existing Roof Plan

Copyright in the design and this drawing is the property of RESI.

Reproduction in whole or in part is forbidden without written sanction of RESI.

All dimensions to be cross-checked on site prior to completing a Planning, structural engineering, the party wall process and construction.

Print to scale (as actual size)

NOTES

GENERAL KEYS

--- Boundary line

Existing walls

REV	DESCRIPTION	DRN	CHK
PP3	PLANNING DRAWINGS	MW 29.06.2022	FD 29.06.2022

Job Title

Loft conversion at
42a Hollybush Road, DA12 5QQ

Drawing Status

Planning Drawings

Client

Mohamed Elkhoul

Drawing Title

Existing Roof Plan

Scale 1/50 @ A2, 1/100 @ A4	Drawn MW
Date June 22	Checked FD

Drawing No.

22-0650 - 08